




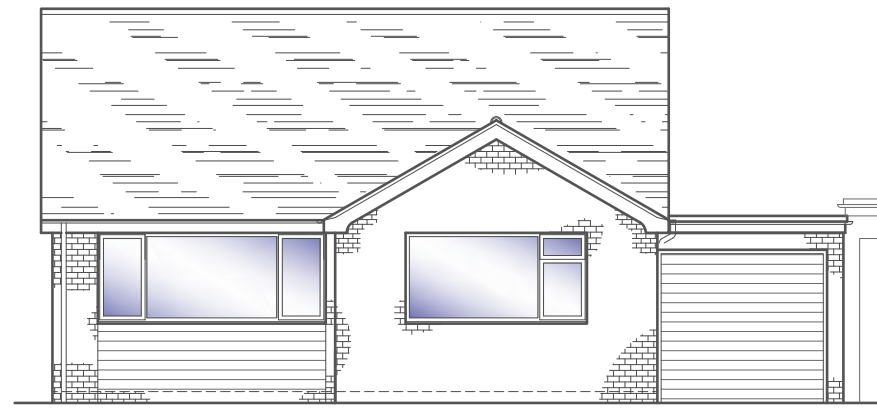


FRONT ELEVATION
Scale 1:100

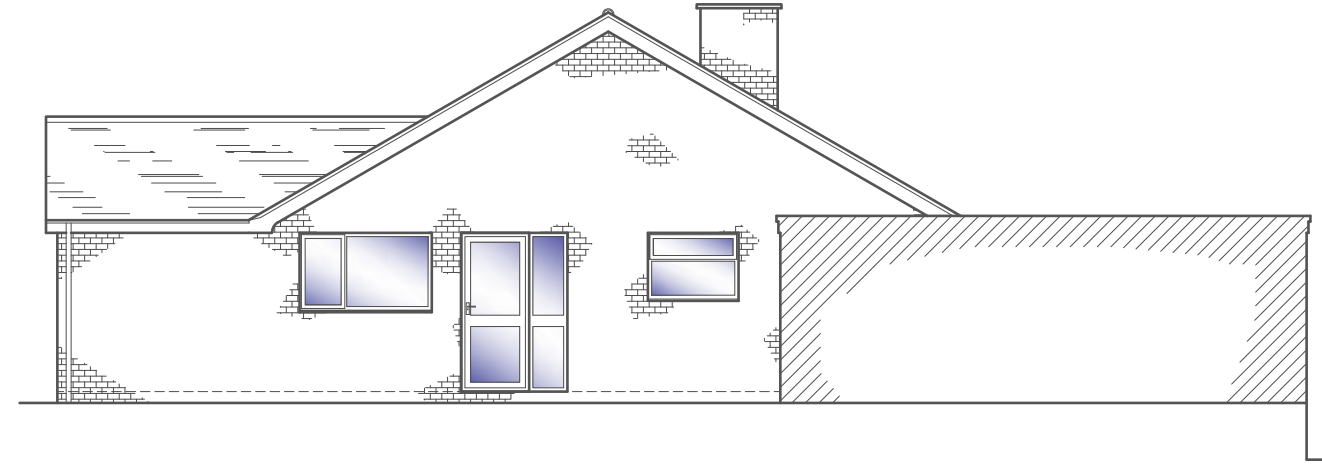


SIDE ELEVATION
Scale 1:100

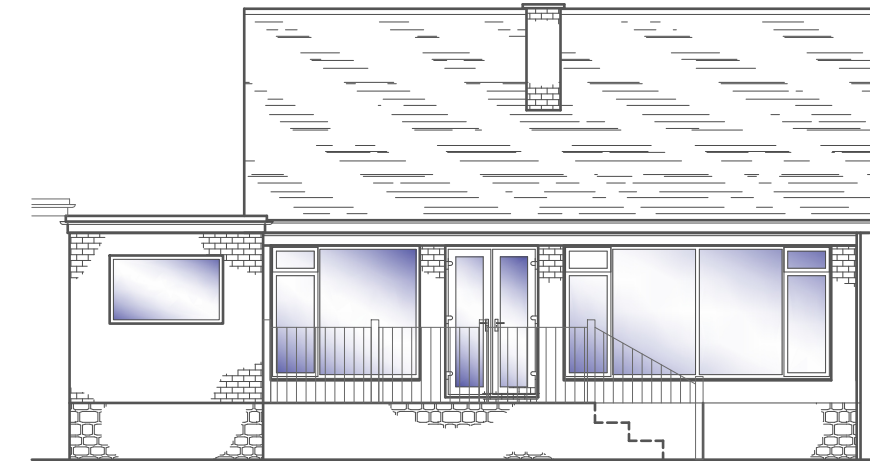


REAR ELEVATION
Scale 1:100

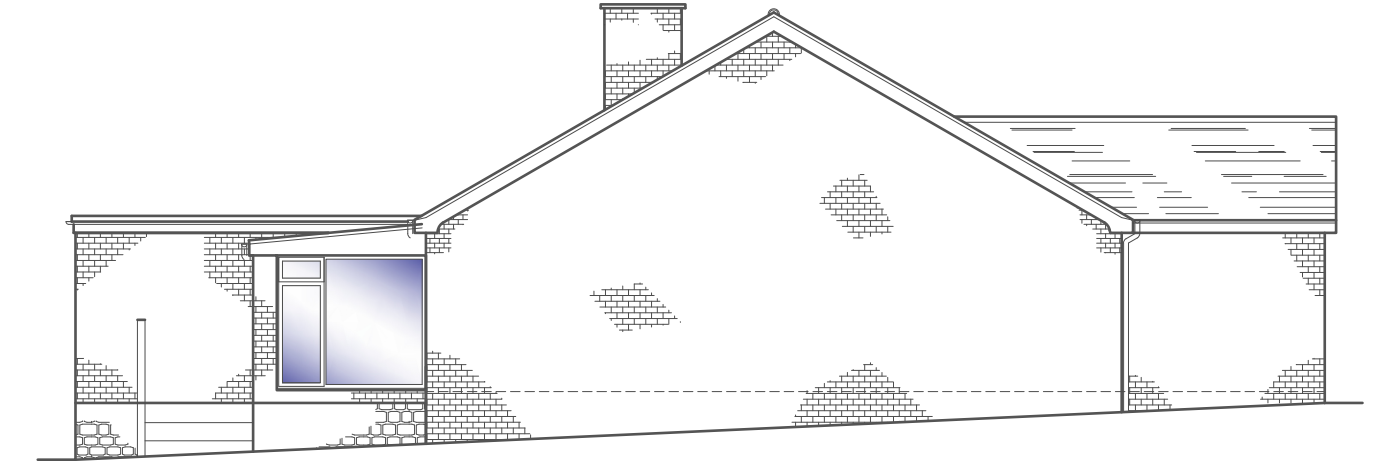


SIDE ELEVATION
Scale 1:100

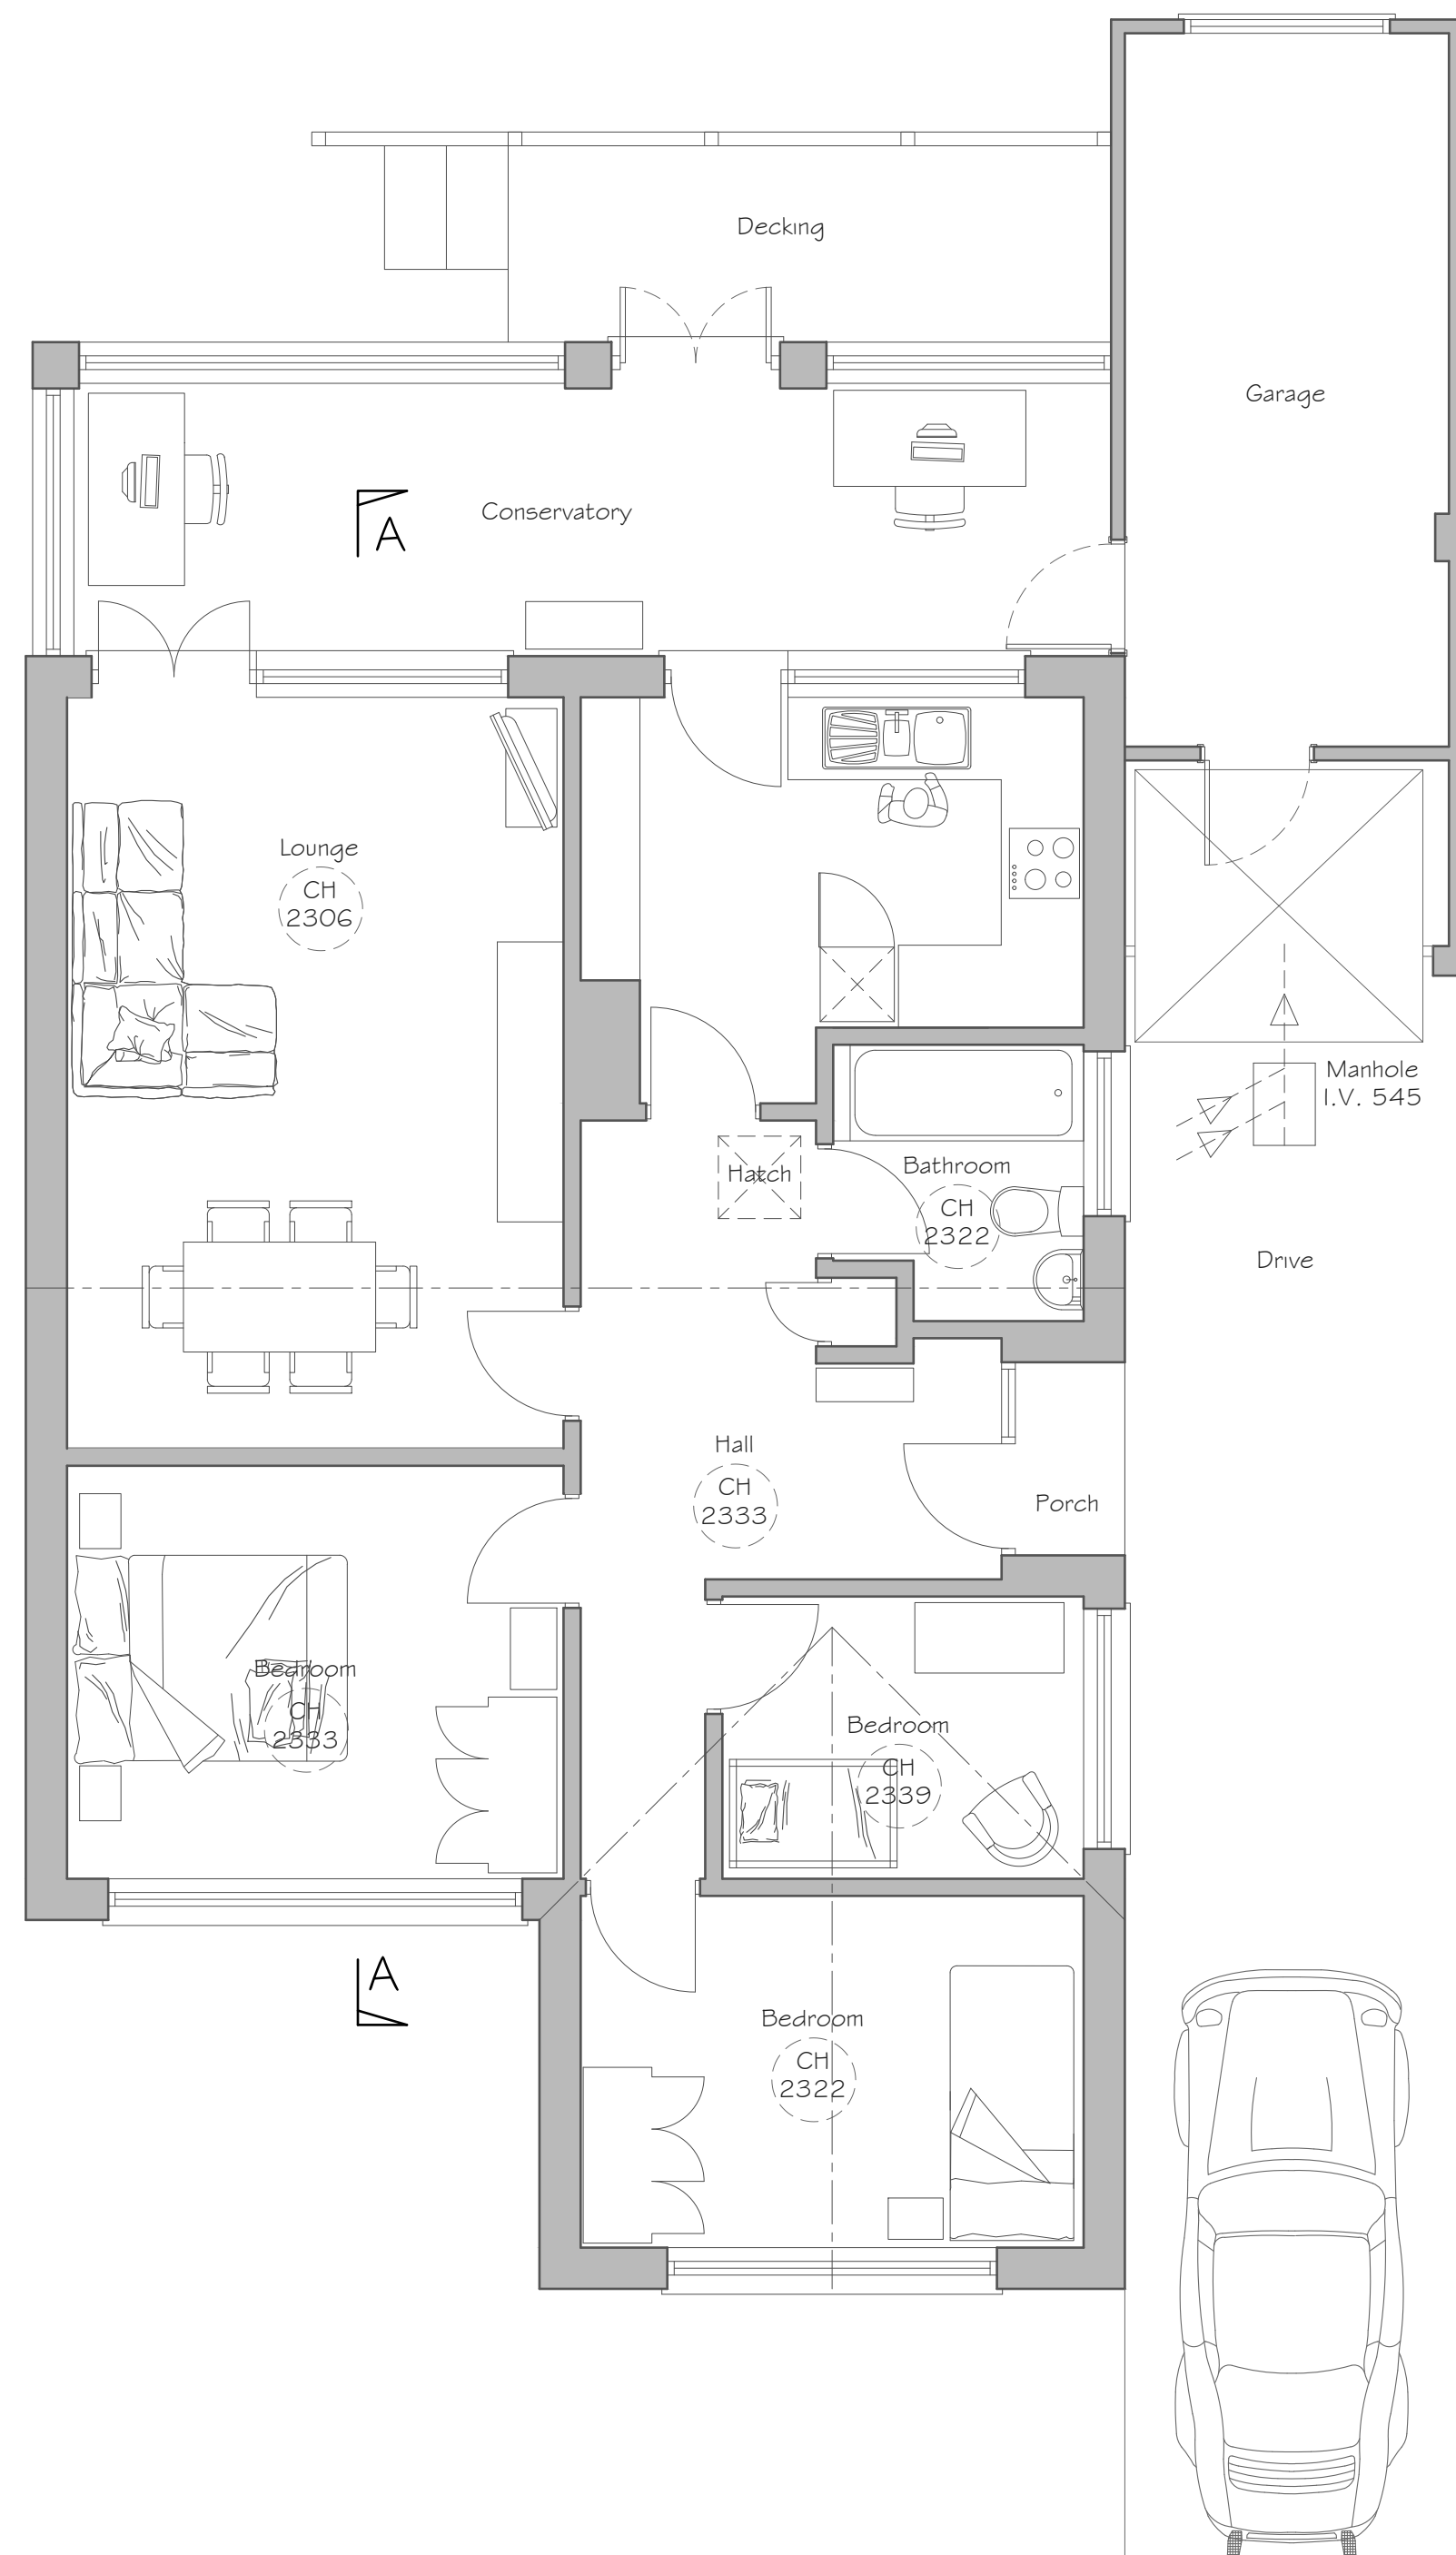


GROUND FLOOR PLAN
Scale 1:50

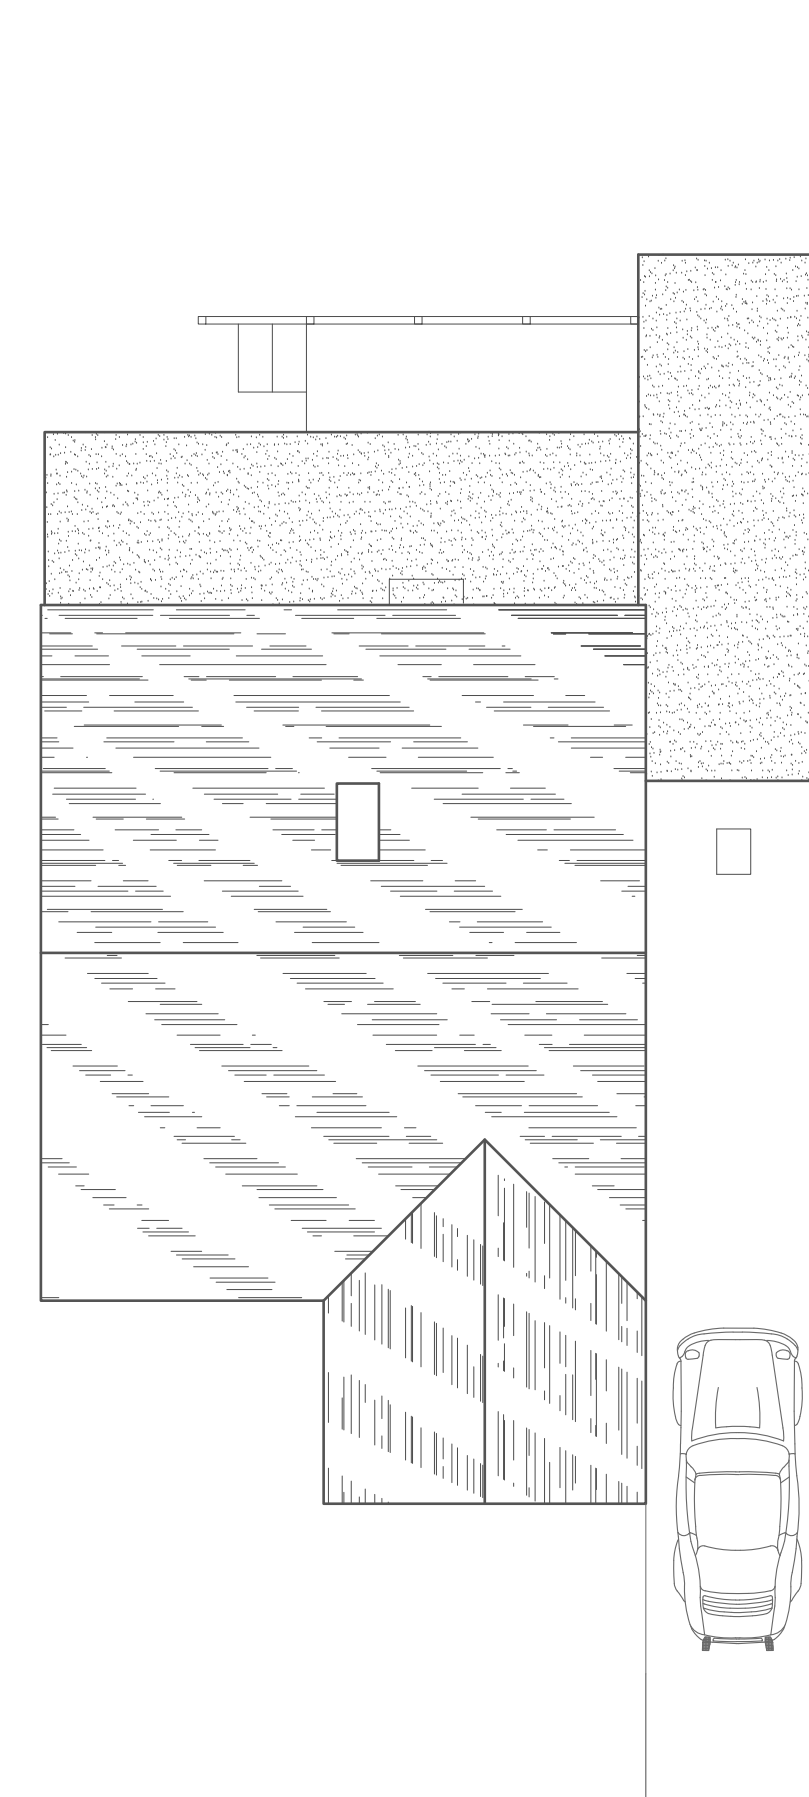


ROOF PLAN
Scale 1:100

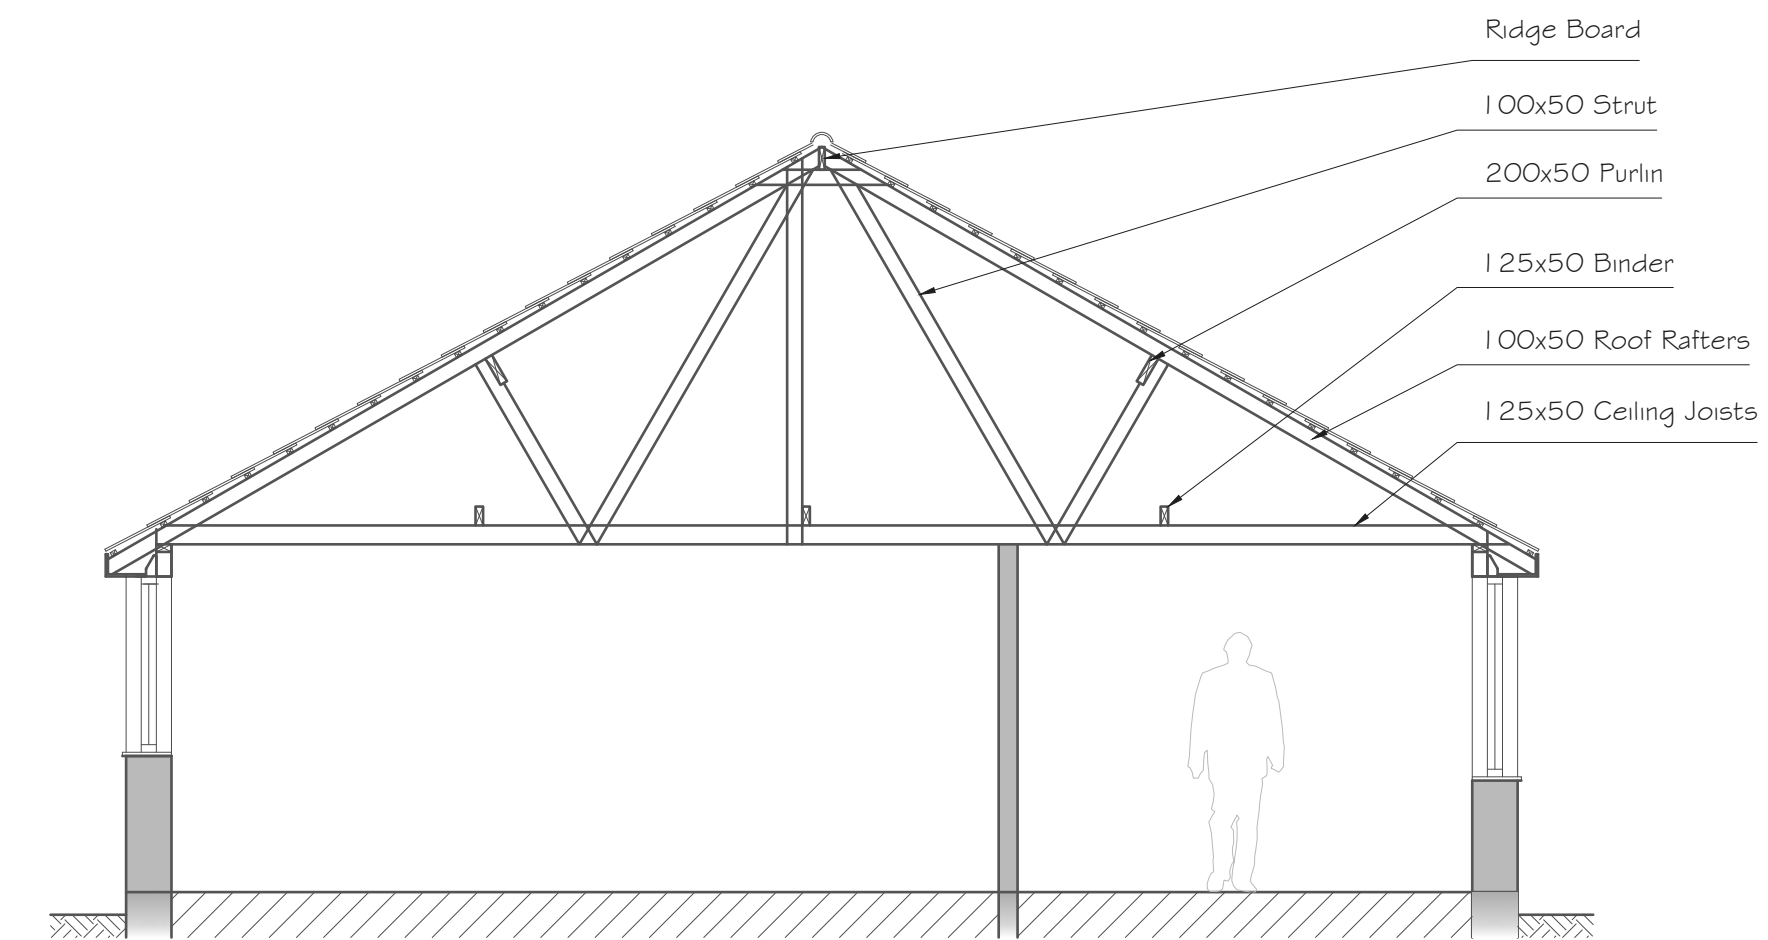

SECTION A-A
Scale 1:50

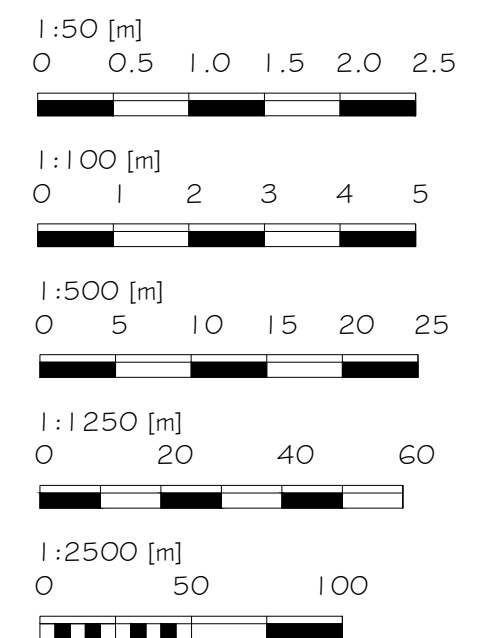

BLOCK PLAN
Scale 1:500

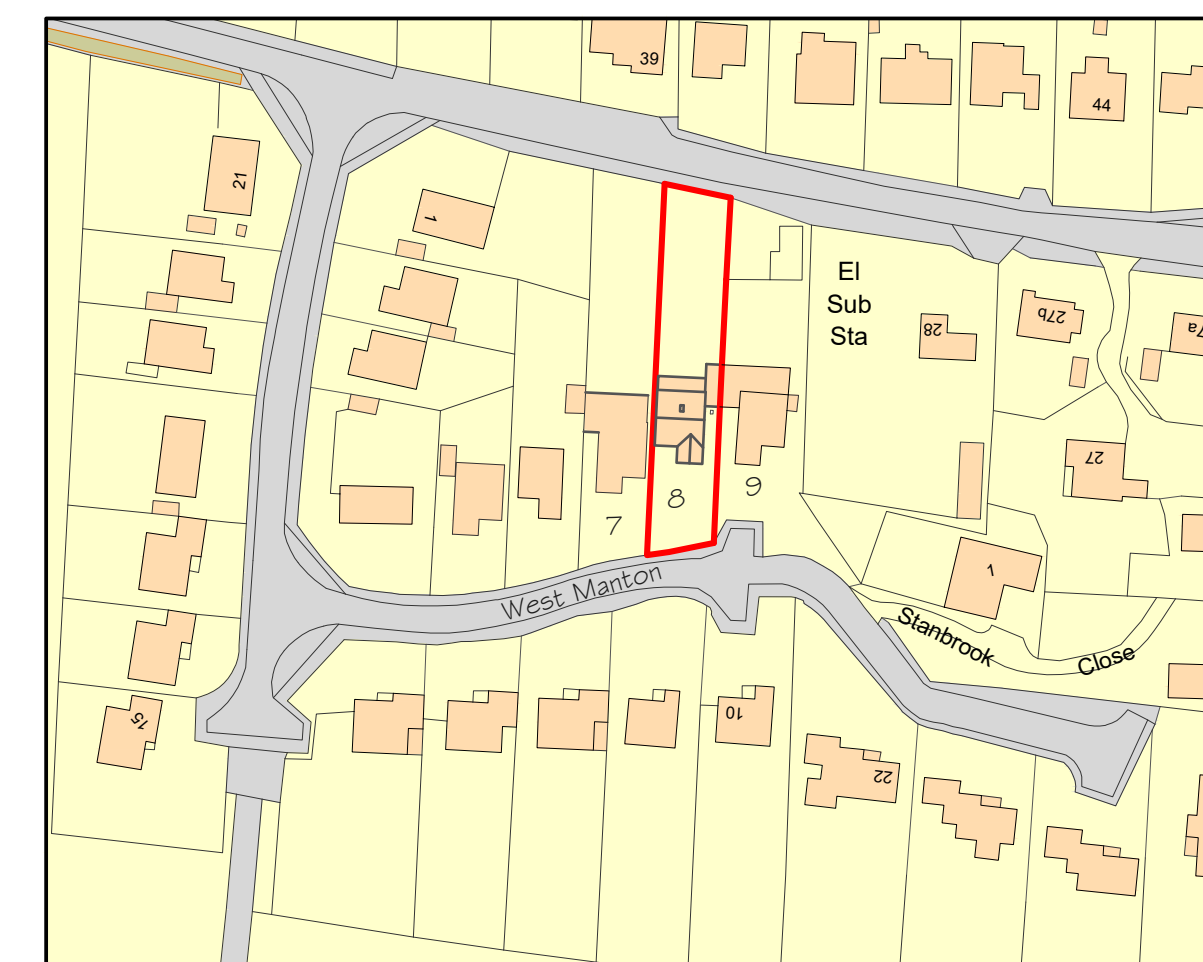

Ordnance Survey. (c) Crown Copyright 2015. All rights reserved. Licence number 100022432

LOCATION PLAN
Scale 1:1250

Alex Dawson
www.addraughting.co.uk
alex@addraughting.co.uk
01672 511412
07791 341698

59 Barrow Close
Marlborough
Wiltshire
SN8 2BE



AD DRAUGHTING
ARCHITECTURAL SERVICES

Client

MR & MRS ELLIOT

Job Title

EXTENSION AT:
8 WEST MANTON,
MARLBOROUGH,
WILTSHIRE,
SN8 4HN.

Drawing Title

EXISTING ELEVATIONS AND PLANS

Scale

A5 SHOWN

Date

16/06/2026

Drawing No.

1658-01

Rev

-