



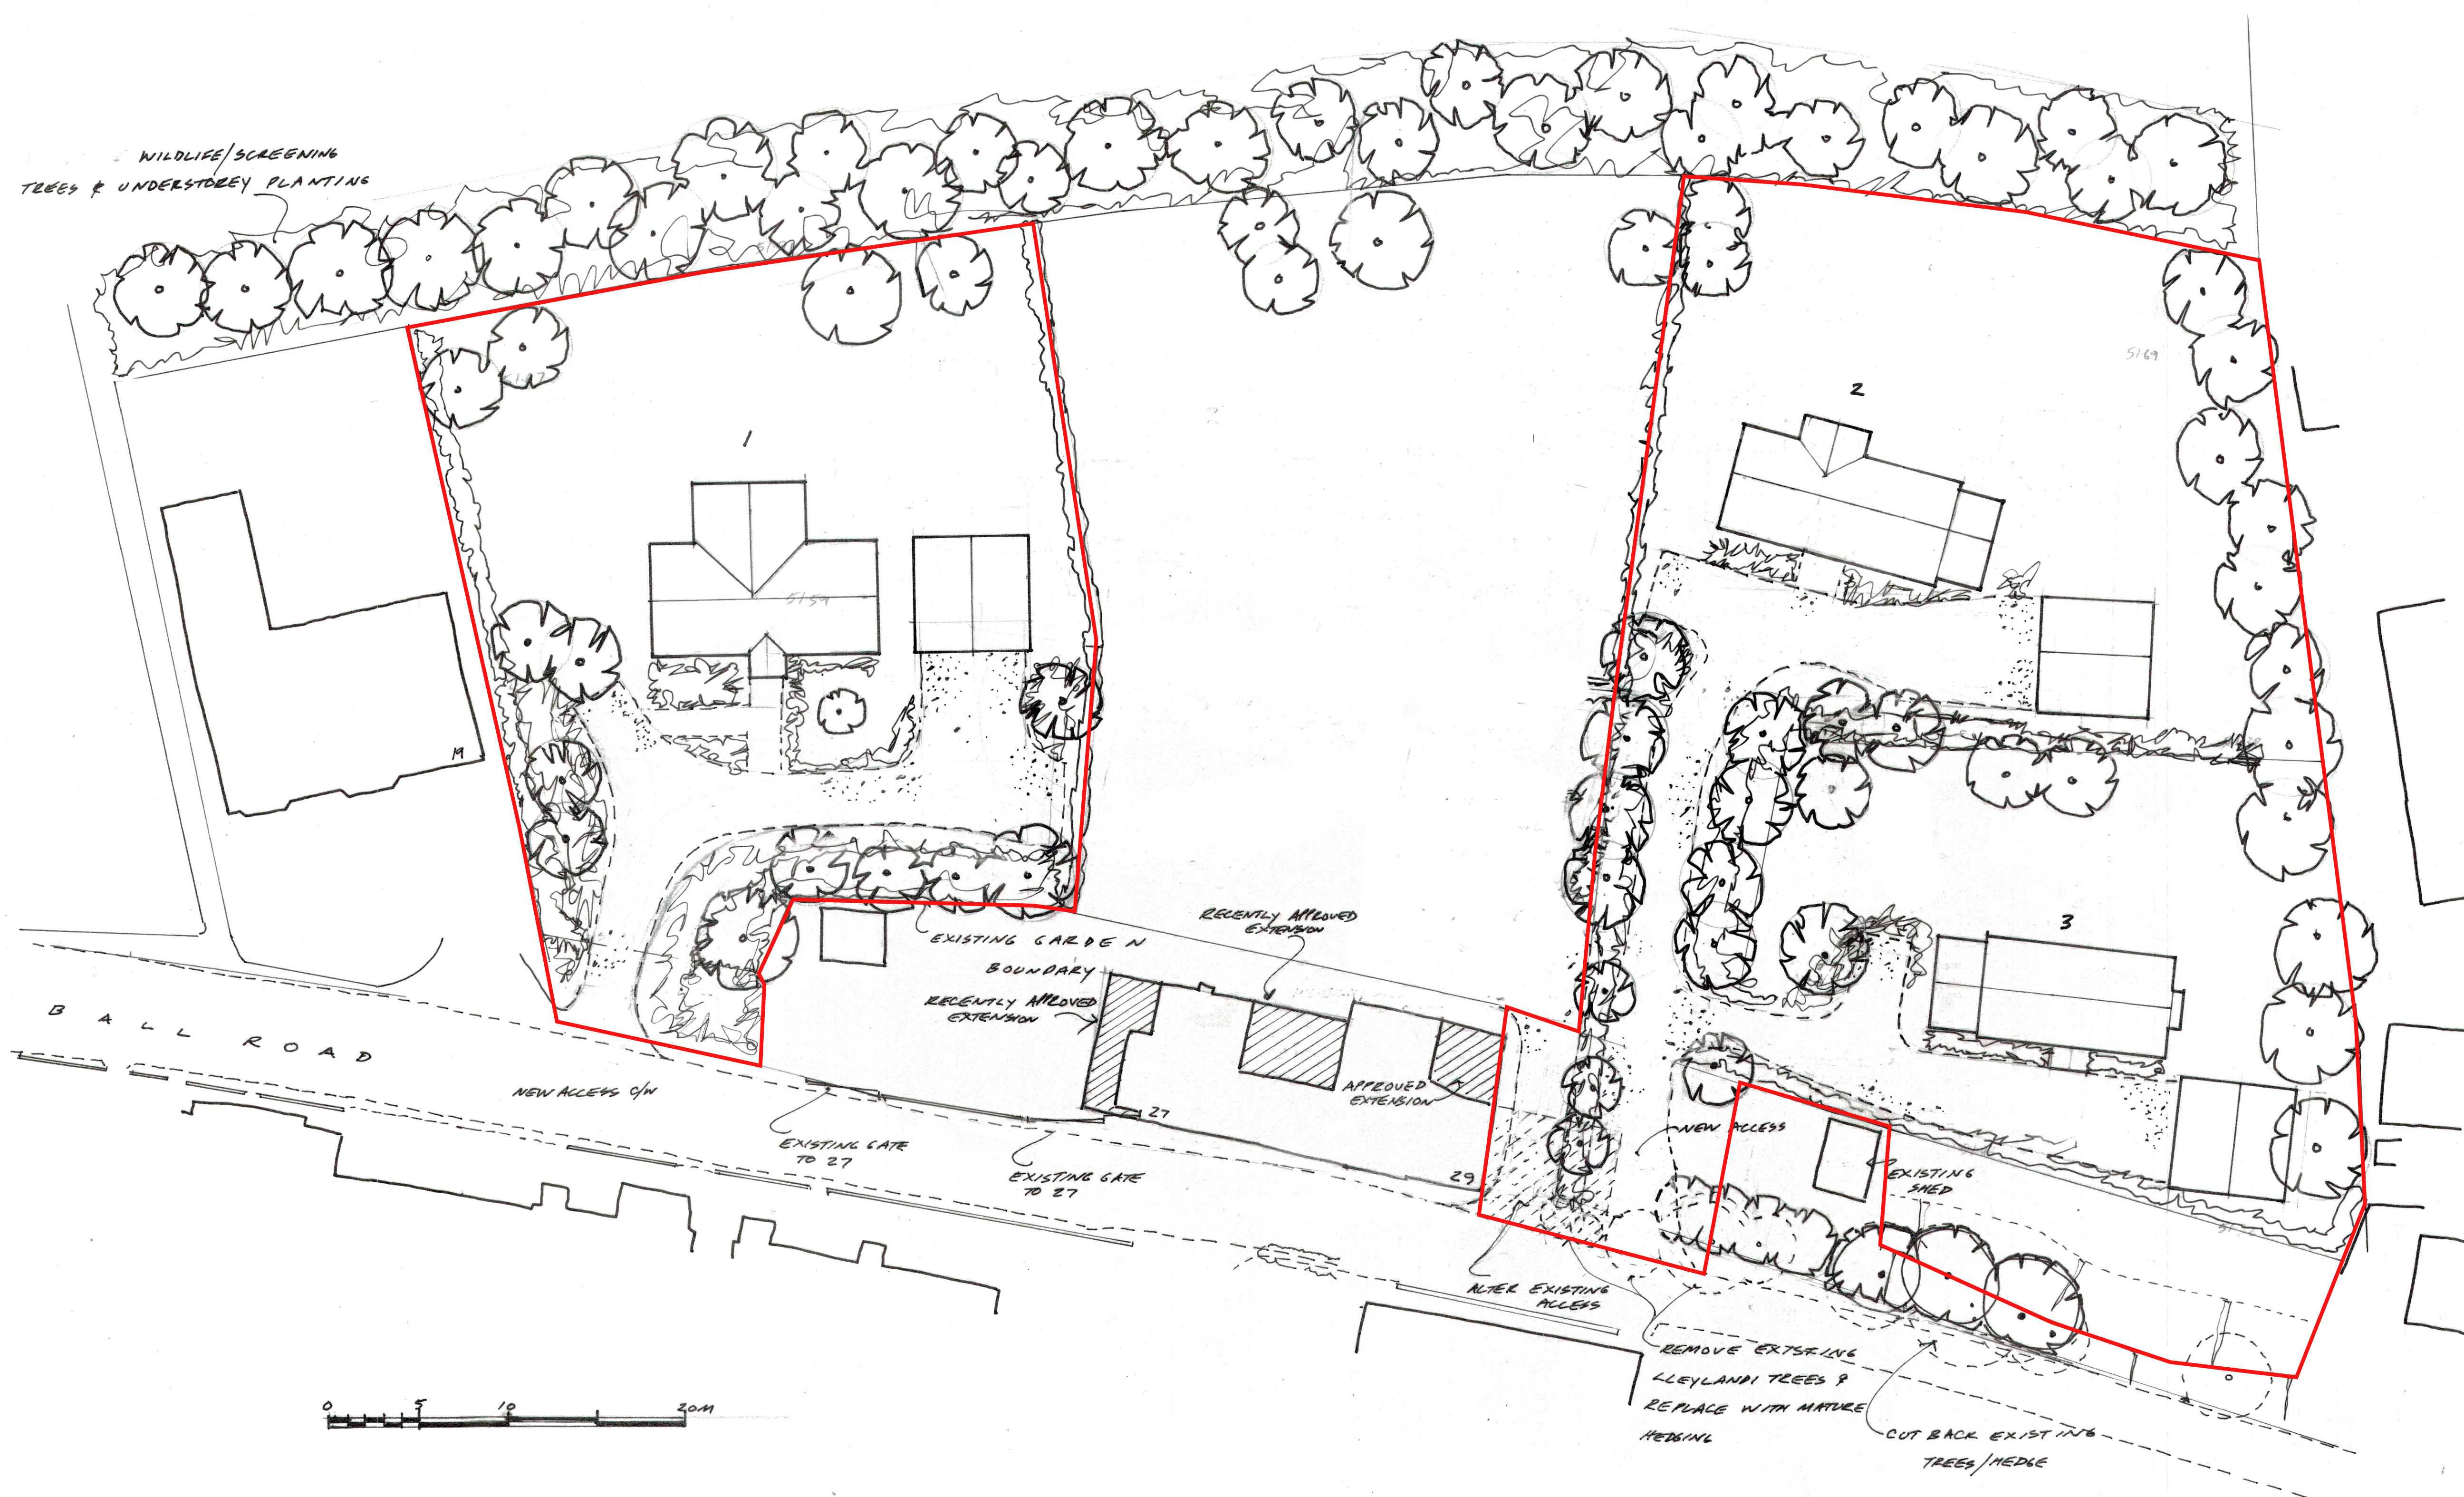

revisions _____ int _____ date _____
 Contractors, Sub Contractors and Suppliers are to check all relevant dimensions and levels of site and buildings before commencing any shop drawings or building work.
 This drawing is copyright and may not be reproduced in any part or form without the written consent of Fowler Architecture & Planning.

project
 SOMERLEY FARM
 PEWSEY
 drawing
 REVISED SITE PLAN

scale _____ date _____
 1:200 @ A1 M 26
 drawing no 250802 01 F rev

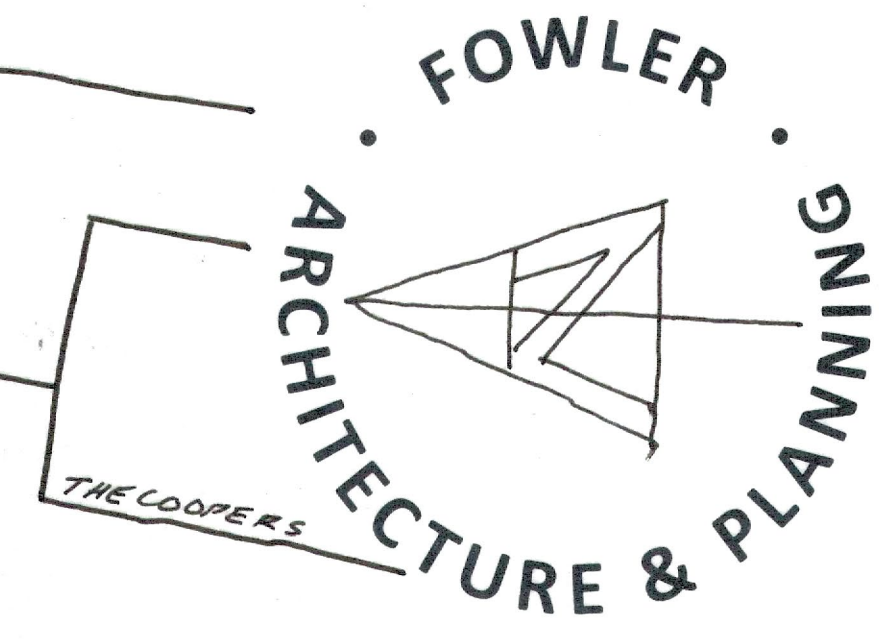

39 High Street
 Pewsey
 Wiltshire
 SN9 5AF
 01672 569444
 enquiries@faap.co.uk