

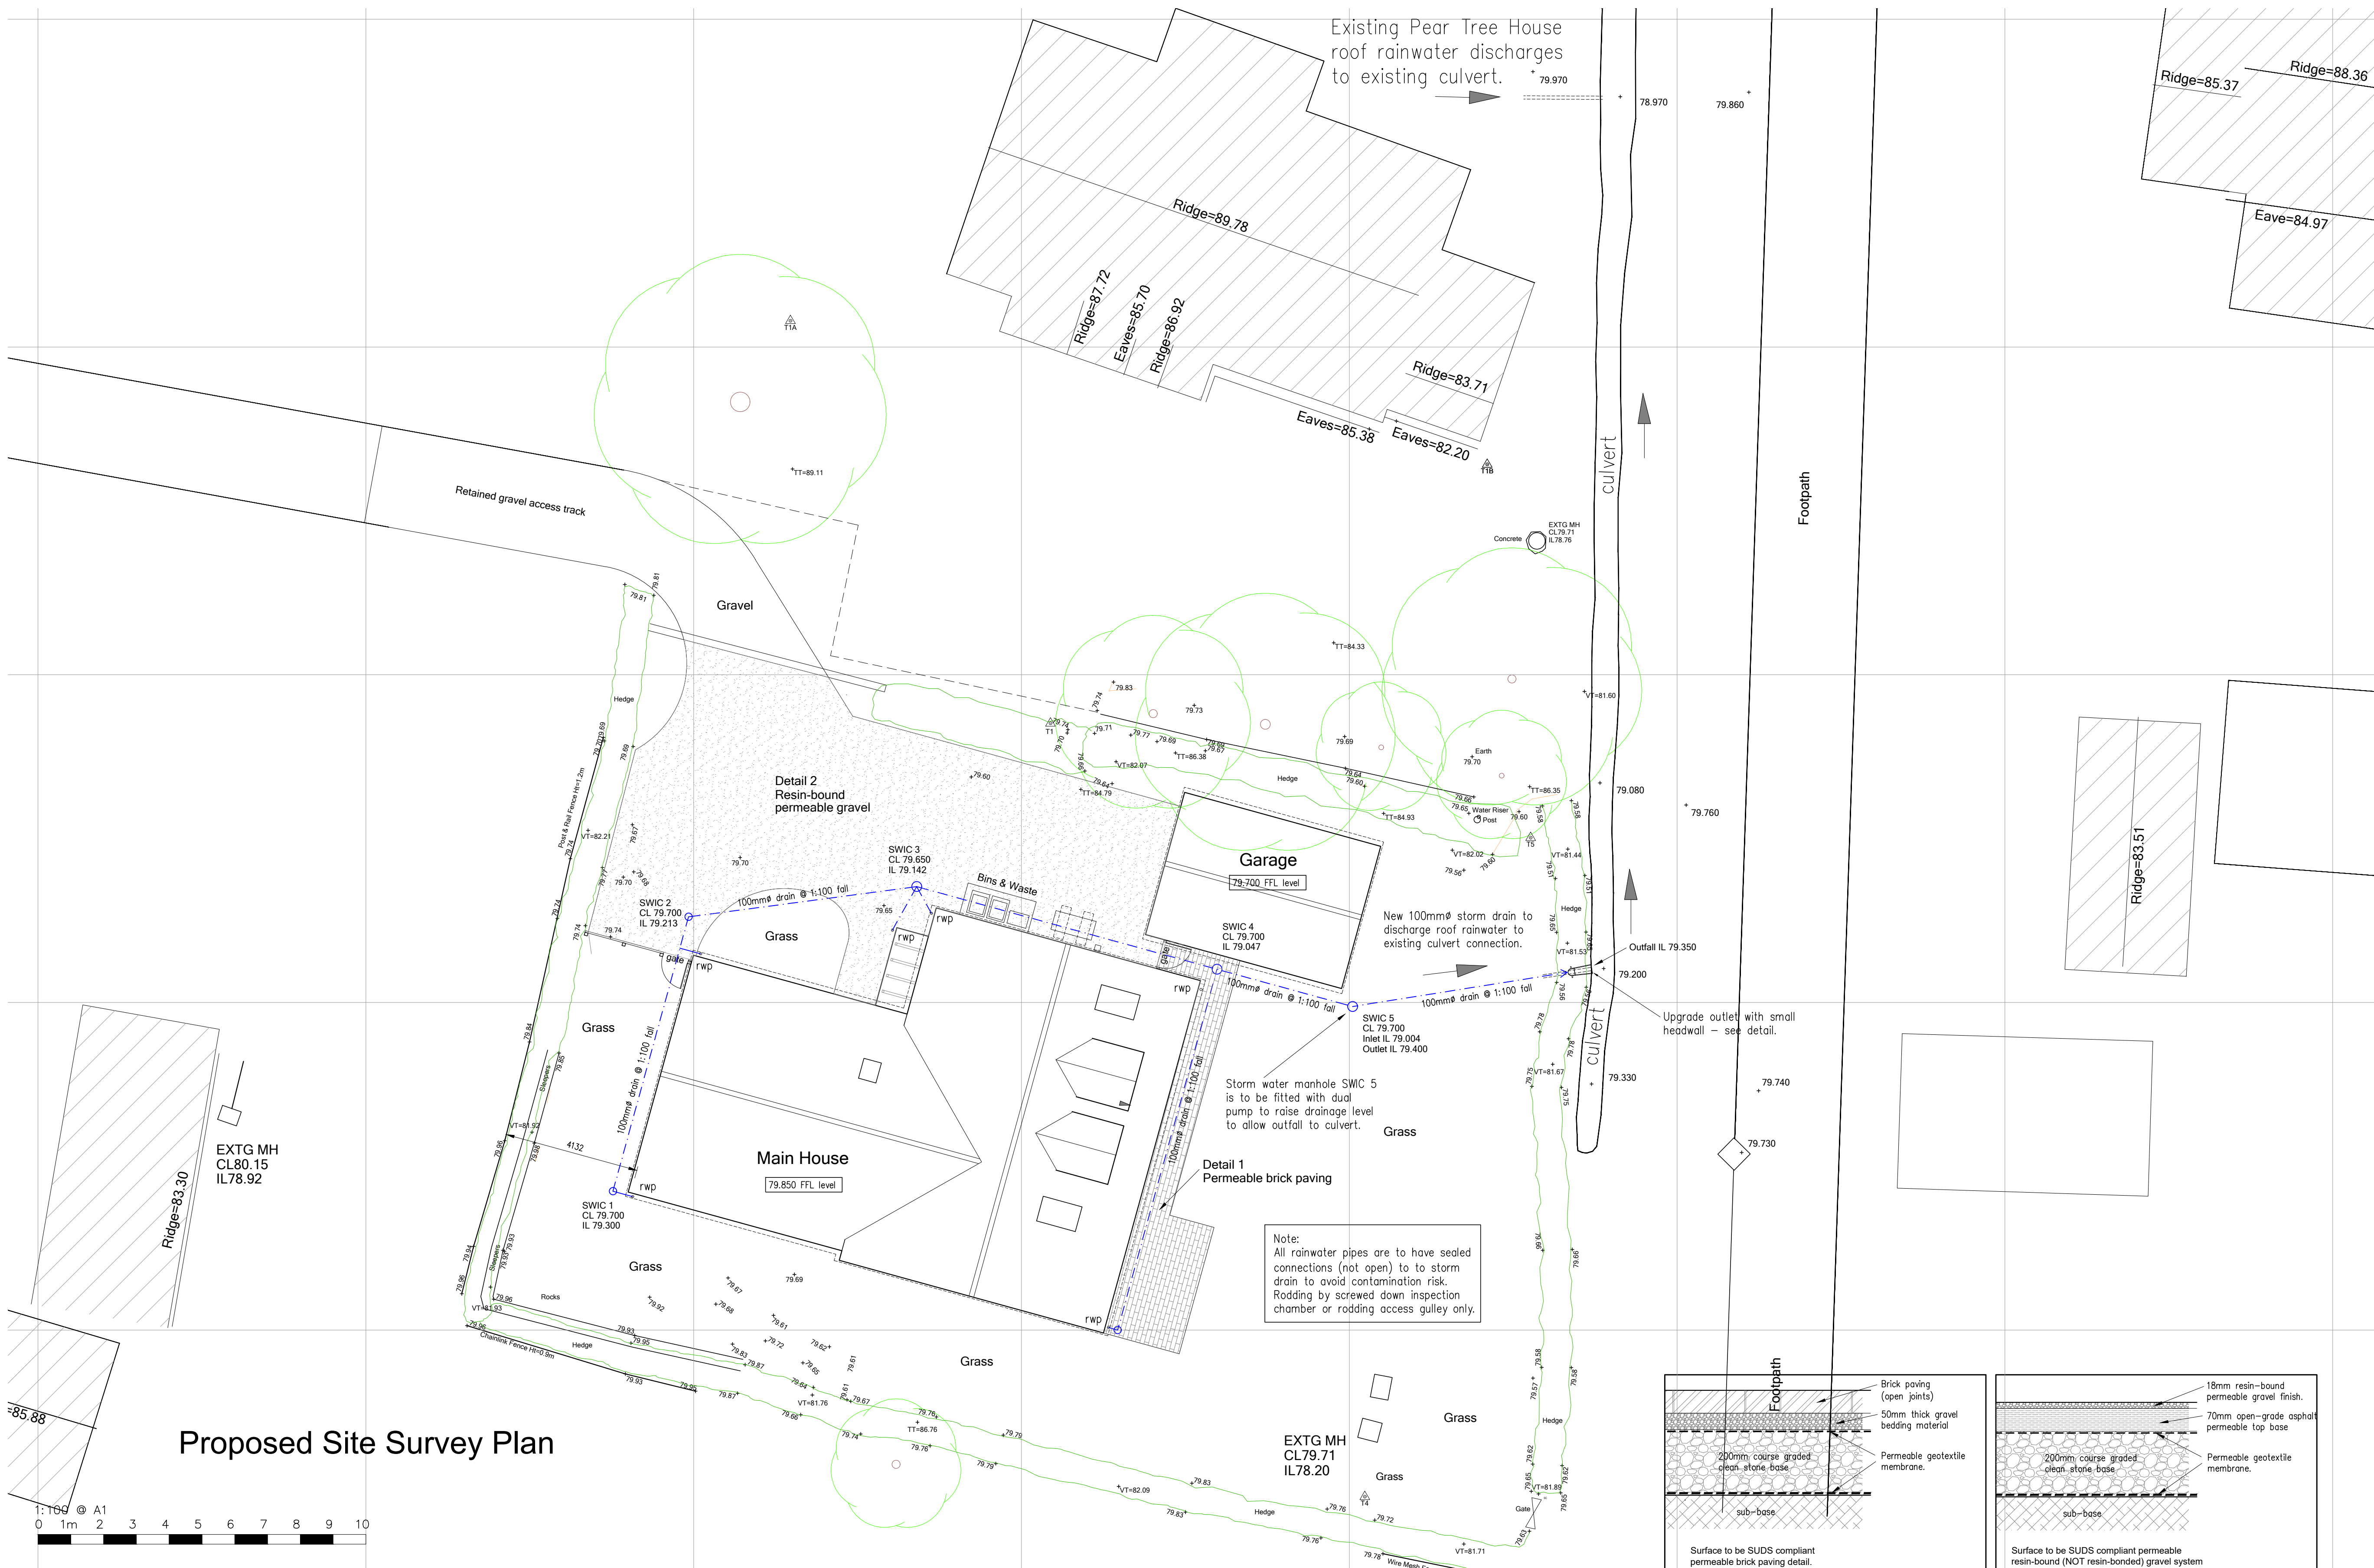
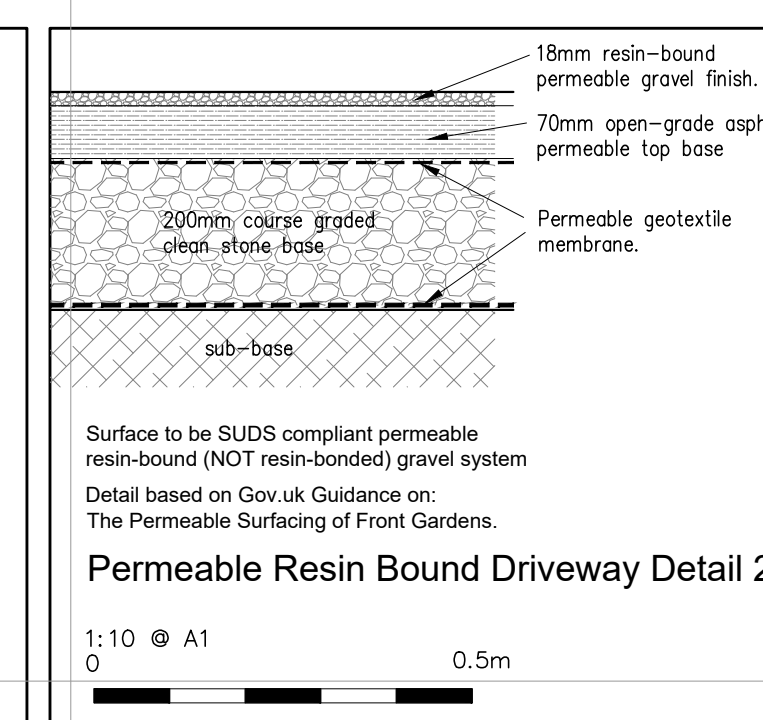
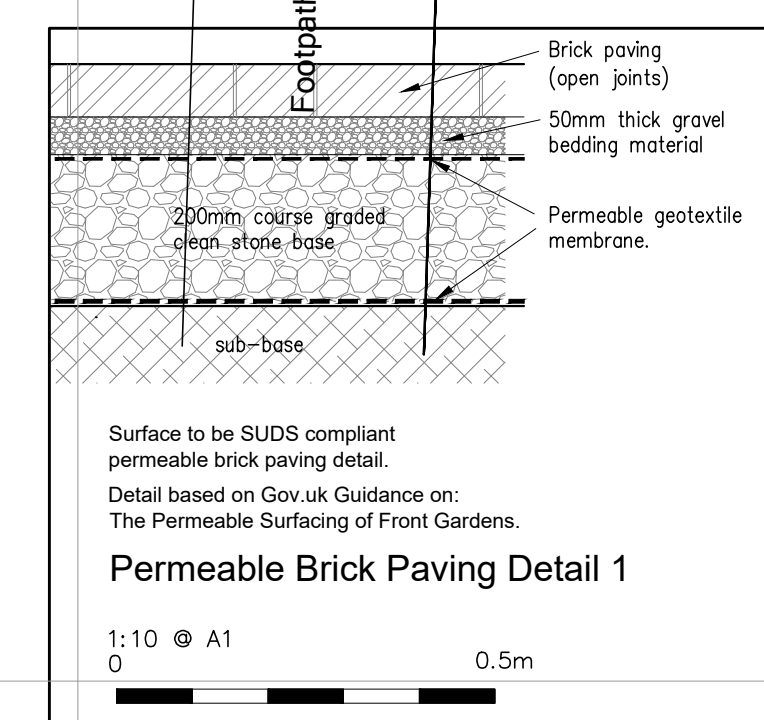


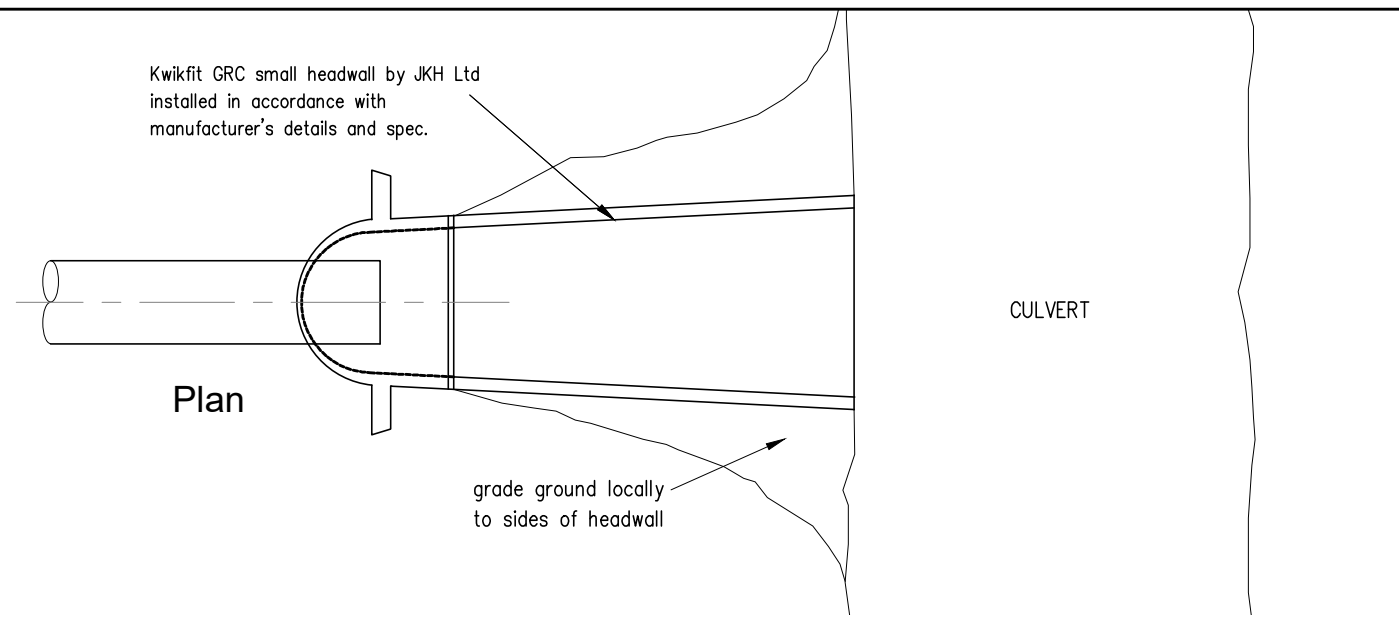

Proposed Site Survey Plan

1:100 @ A1
0 1m 2 3 4 5 6 7 8 9 10

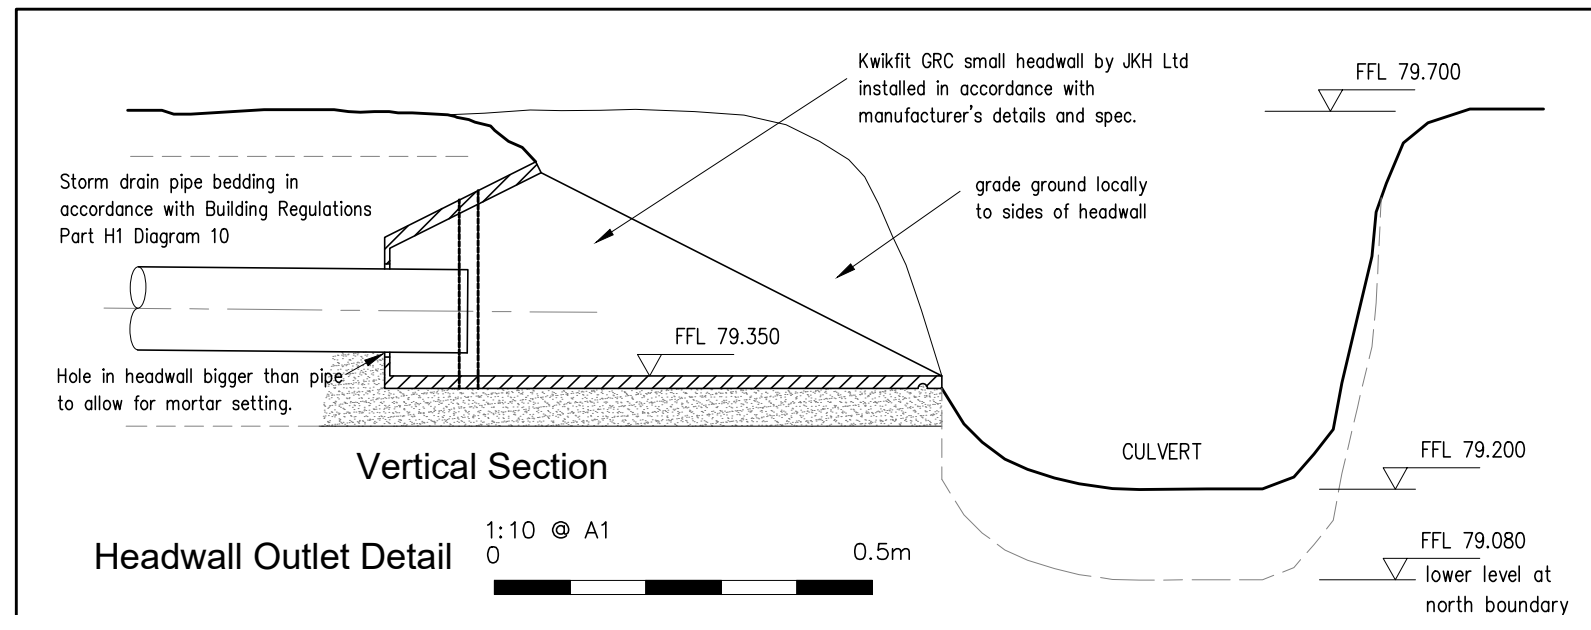

These drawings are to be read in conjunction with Structural Engineers calculations and details. Reference: TBC. Refer to structural engineers specification for all structural elements. Refer any discrepancies to NWD Design Ltd.

NWD
CONSTRUCTION
DESIGN &
PLANNING

35 BLAKE CRESCENT
STRATTON, SWINDON
WILTSHIRE SN3 4LR

T: 01793 349820
W: www.nwdesign.co.uk
E: rob.freeman@nildworld.com

B	JULY 2026	HEADWALL DETAIL & INVERTS ADDED	RF
A	JULY 2026	REAR PERMEABLE PAVING NOTE REVISED	RF
REVISION	DATE	DESCRIPTION	BY
THIS DRAWING IS COPYRIGHT			
CONTRACTORS MUST CHECK ALL DIMENSIONS ON SITE ONLY FIGURED DIMENSIONS ARE TO BE WORKED FROM. DISCREPANCIES MUST BE REPORTED IMMEDIATELY TO THE SUPERVISOR BEFORE PROCEEDING.			
THIS DRAWING IS SUBJECT TO A BUILDING REGULATIONS APPLICATION AND ALL WORKS UNDERTAKEN PRIOR TO APPROVAL ARE AT THE CONTRACTORS/CLIENTS RISK.			
THIS DRAWING HAS RECEIVED BUILDING REGULATIONS APPROVAL DATED: -			
JOB	LAND AT PEAR TREE HOUSE, MANOR ORCHARD, CRICKLADE SWINDON SN6 6EA		
DESIGN	PROPOSED SITE DRAINAGE PLAN		
CLIENT/ARCHITECT	MR & MRS CHAMBERS		
STATUS OF DRAWING	PLANNING		DATE OF ISSUE
SCALE	1:100 @ A1	DATE	APR'26
DRAWING No.	4408/D10B	BY	R.L.F.
		CHECKED	