


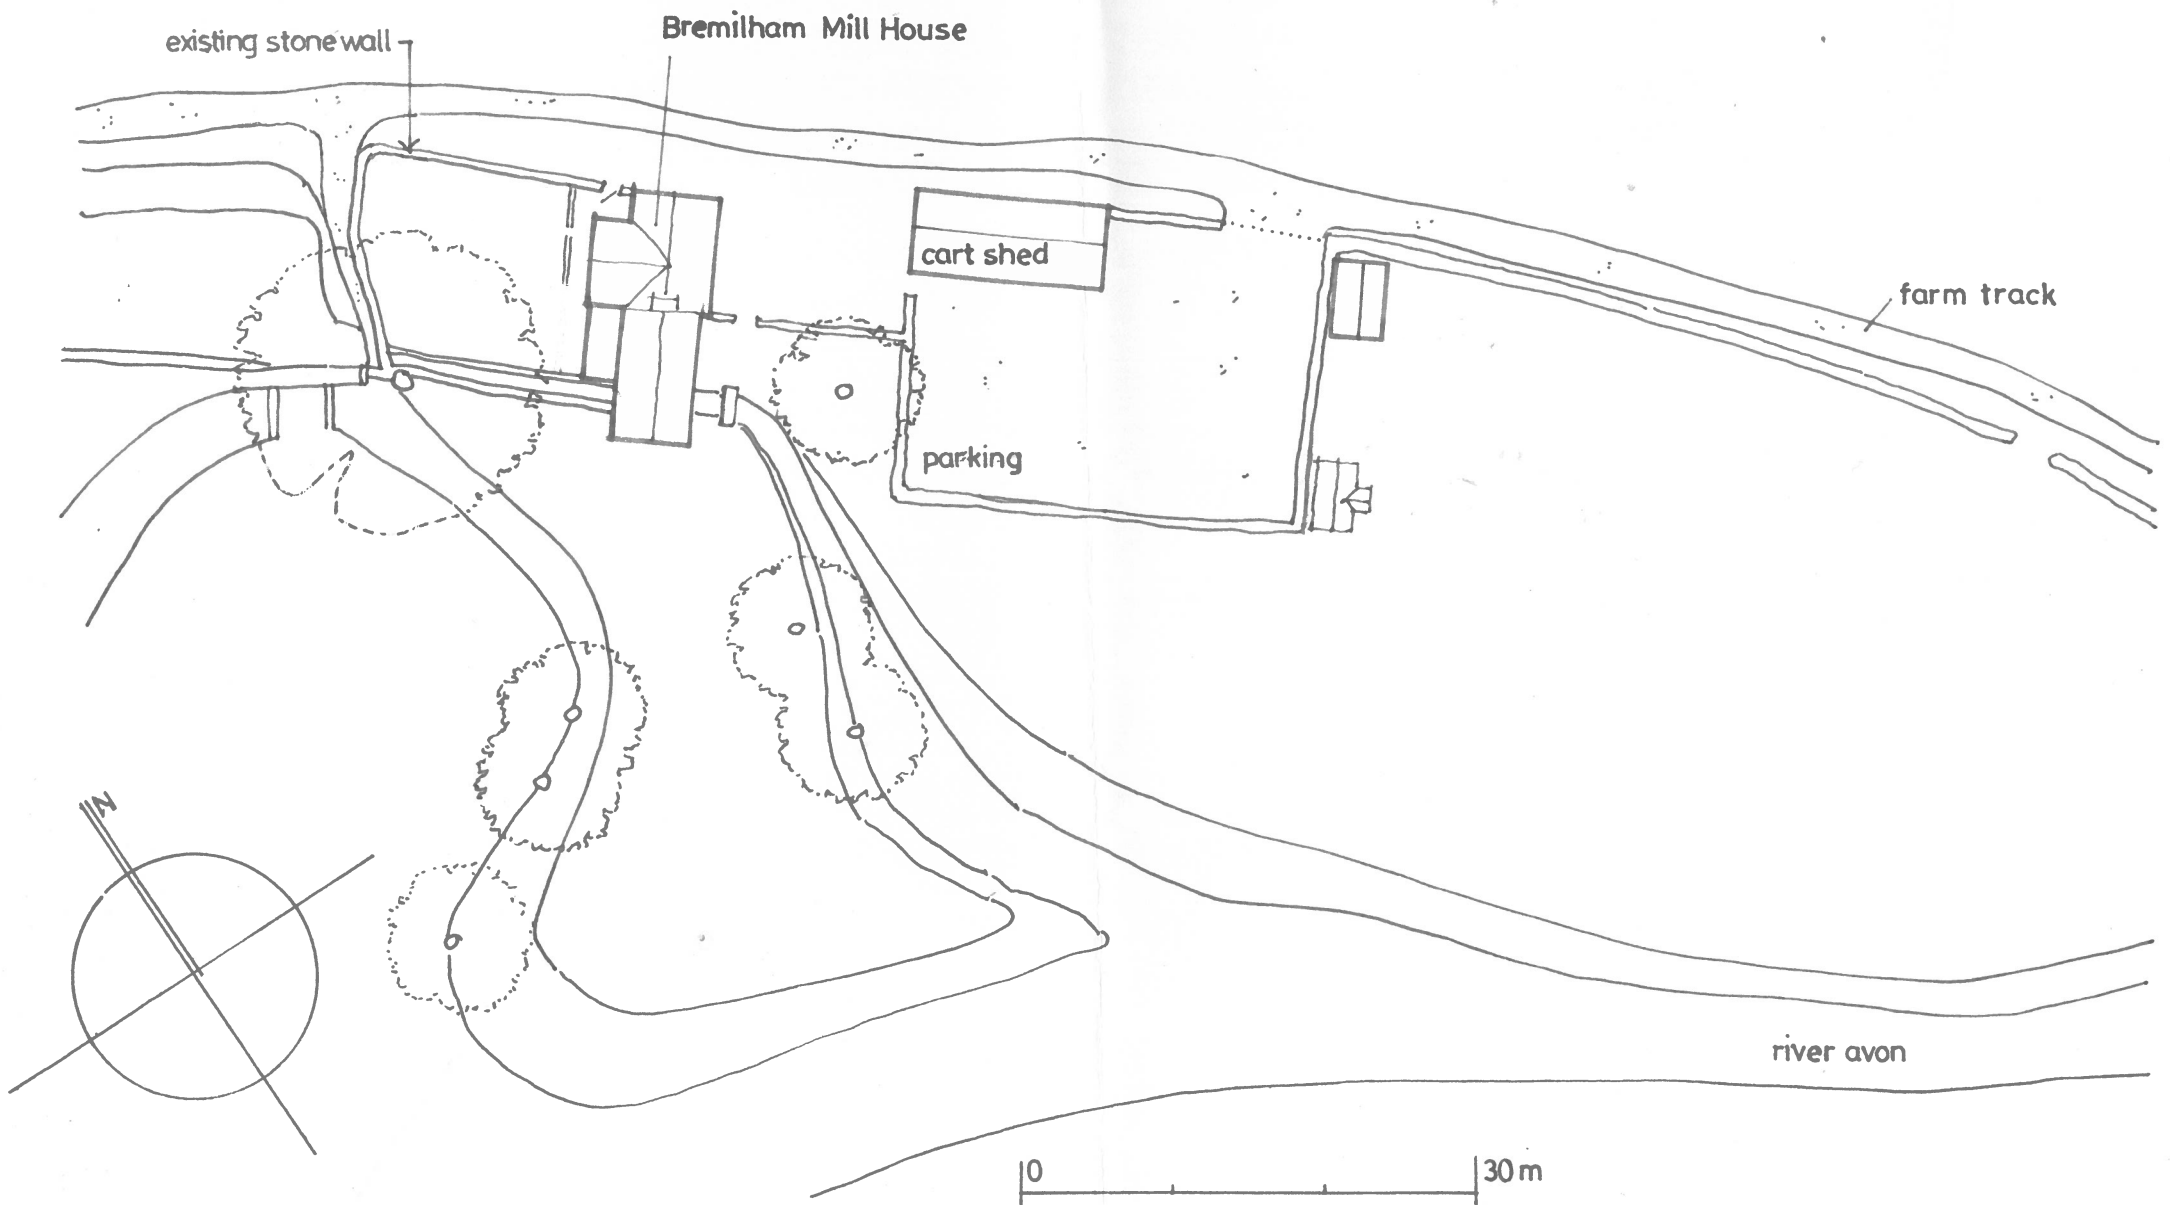

BREMILHAM MILL HOUSE
FOXLEY - MALMESBURY

SITE PLAN - EXISTING

SCALE 1:500 / A4

DRG No LPC,5071,25,03

DATE 20 JULY 2026



TOWN AND
COUNTRY
PLANNING
DEVELOPMENT
CONSULTANTS

Trull ■ Tetbury
Gloucestershire
GL8 8SQ
Tel: 01285 841433
Fax: 01285 841489