



MATERIALS:
Walls: Timber Cladding / Brick Plinth
Roof: Slate
Windows: Timber
Doors: Timber
Rainwater: Cast iron

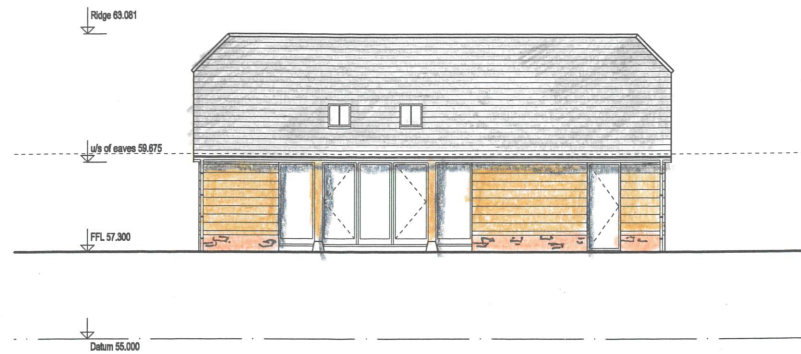

West Elevation

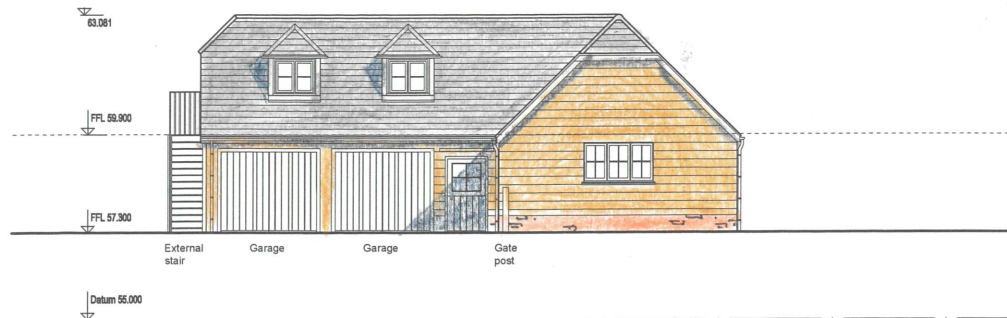


North Elevation




East Elevation




South Elevation

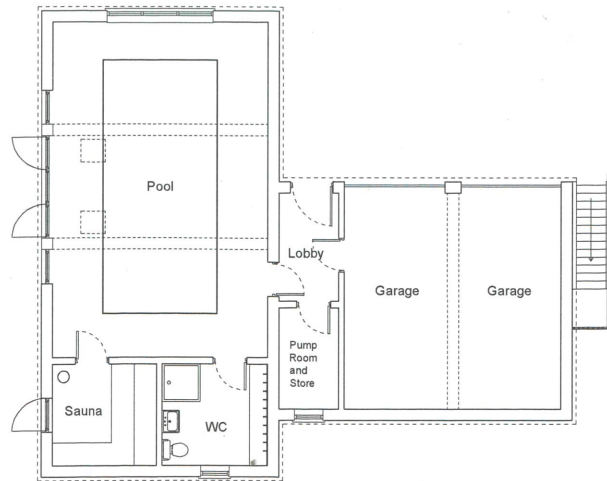

Ground Floor Plan

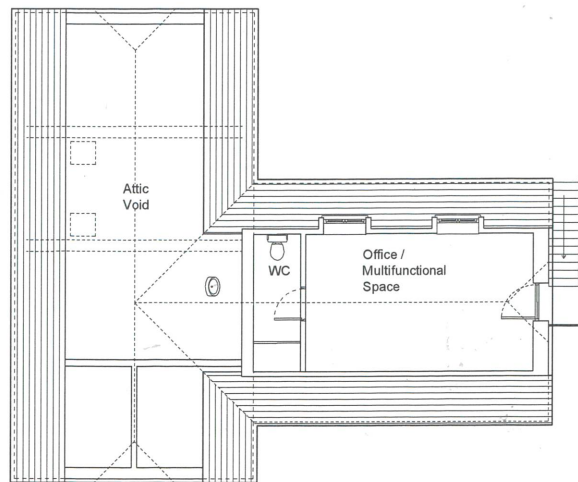

First Floor Plan

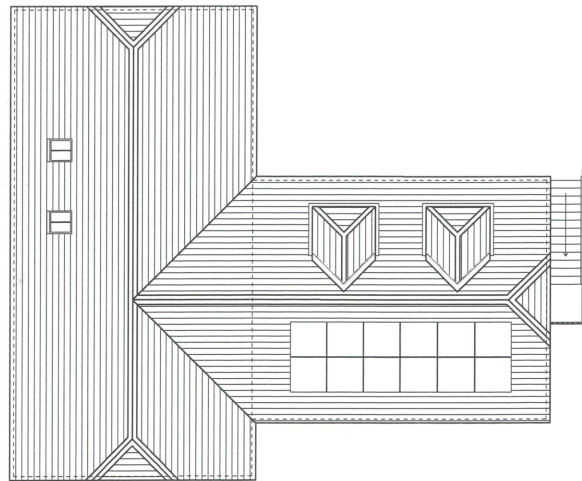

Roof Plan

B	Building length reduced	24-07-2026
A	Ridge height decreased and dormer window arrangement amended	17-07-2026

Revisions

Michael Lyons Architecture

1 Manor Farm Barns
Burcombe Lane, Burcombe
Salisbury, SP2 0EJ
Tel: 01722 743186
info@mlarchitecture.co.uk

Project:
Old Mill Barn
Middle Woodford

Drawing:
Proposed Outbuilding
General Arrangement

Drawing No: **628/P.08B**

Scale: 1:100 @ A1
1:200 @ A3

Origination Date: January 2024

Drawn by: ET / EB
Issued by: ET
Approved by: ML

☐ For Approval	☐ For Comment
☒ For Information	☐ Tender
☐ Construction	☐ As Built