
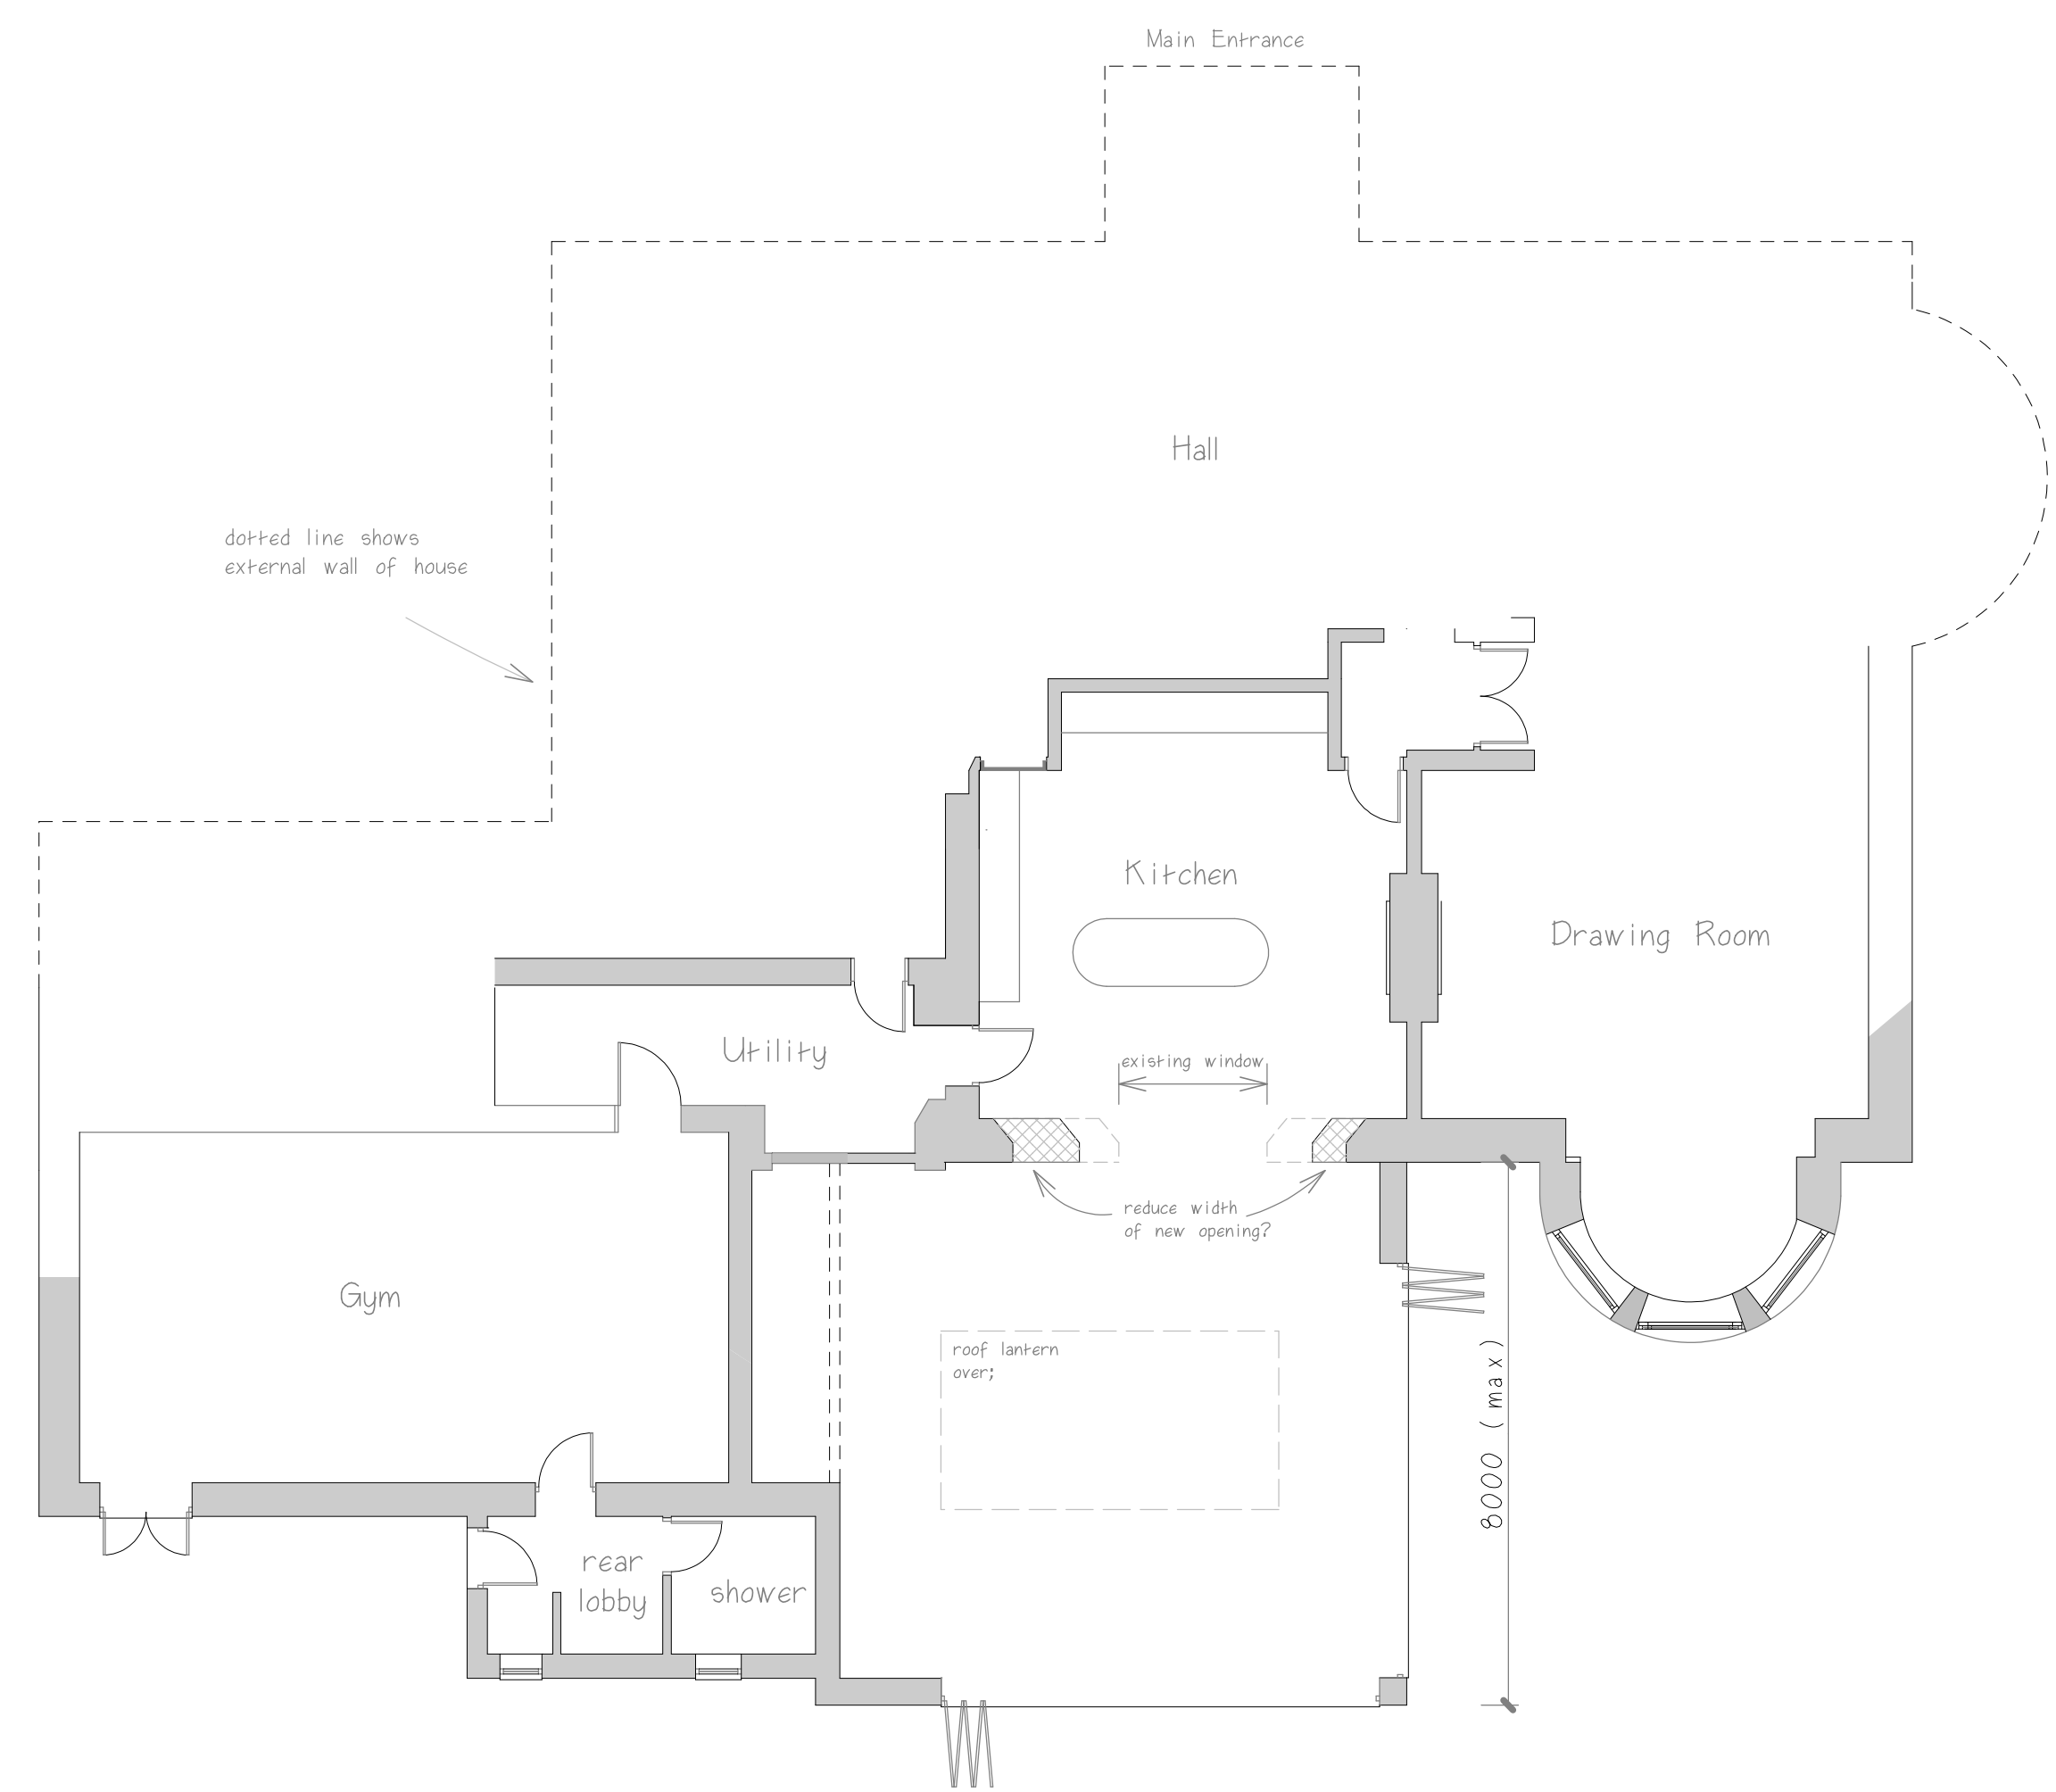


EXISTING – PROPOSED FLOOR PLAN . SCALE 1:100 . APRIL 2026 . DRAWING No 01

0 1 2 3 4 5m
Original paper size A1

Rev A – 17 July 2026 – opening width
Rev B – 27 July 2026 – updated

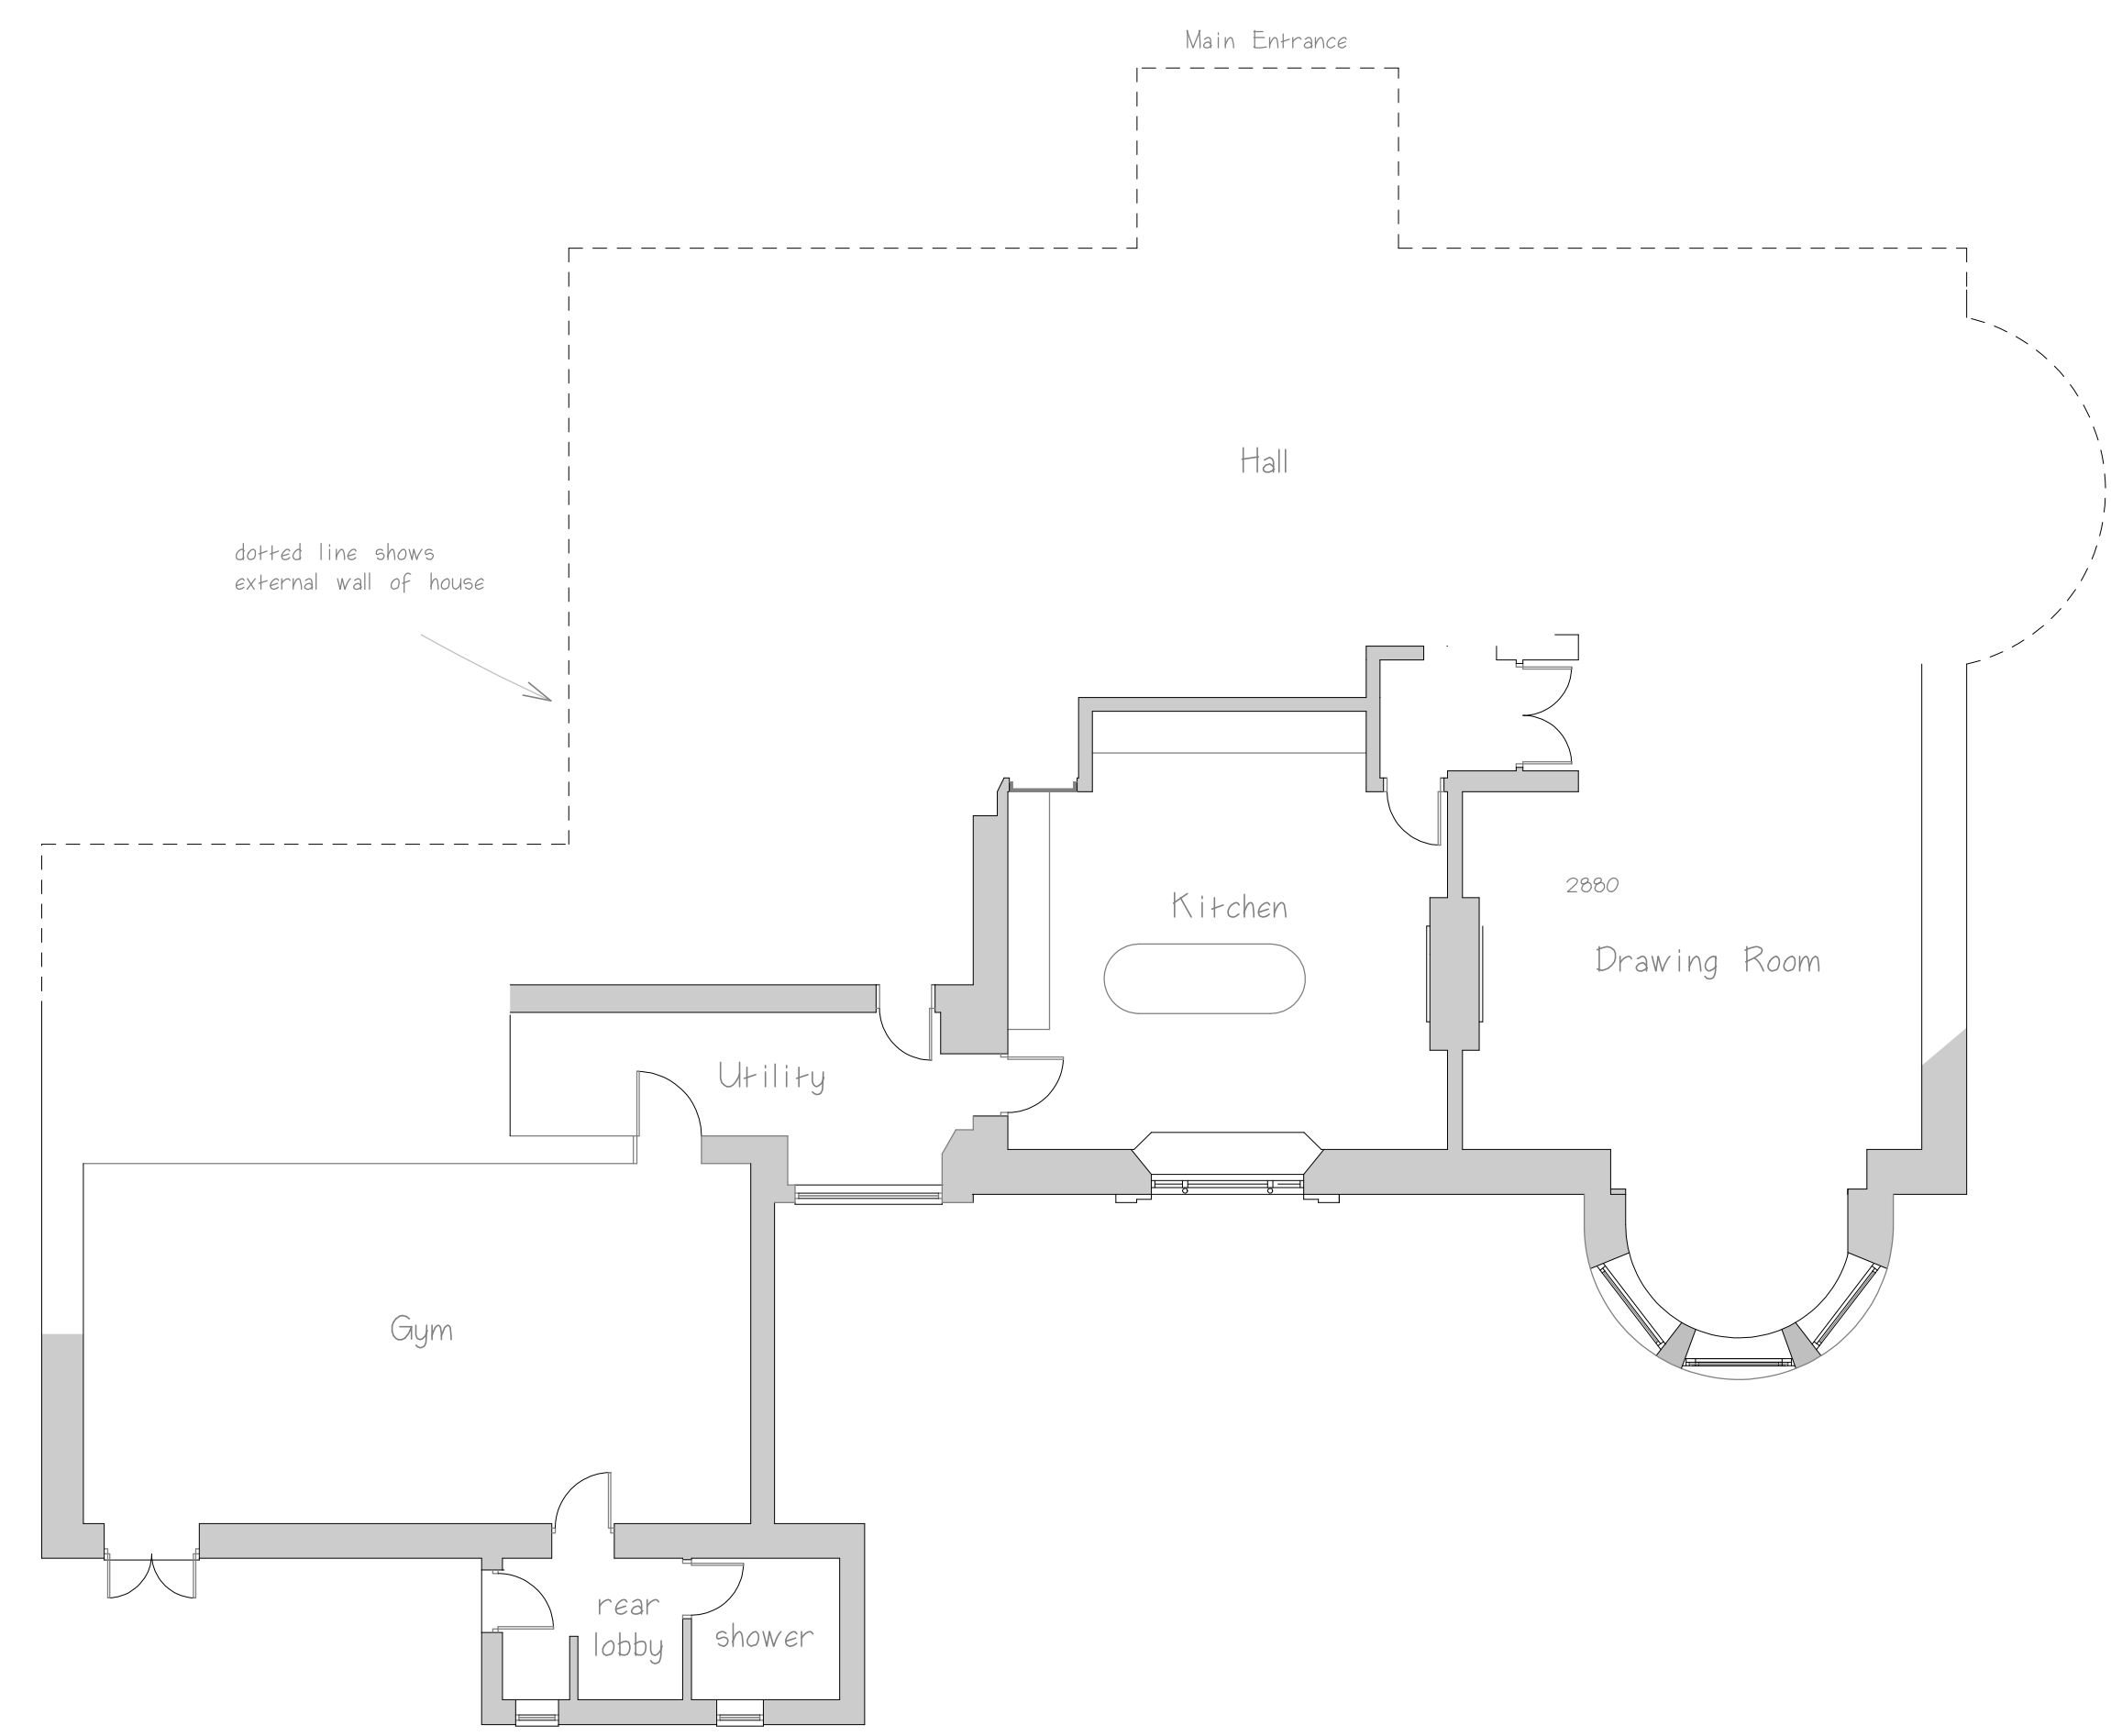

E X I S T I N G

P R O P O S E D