


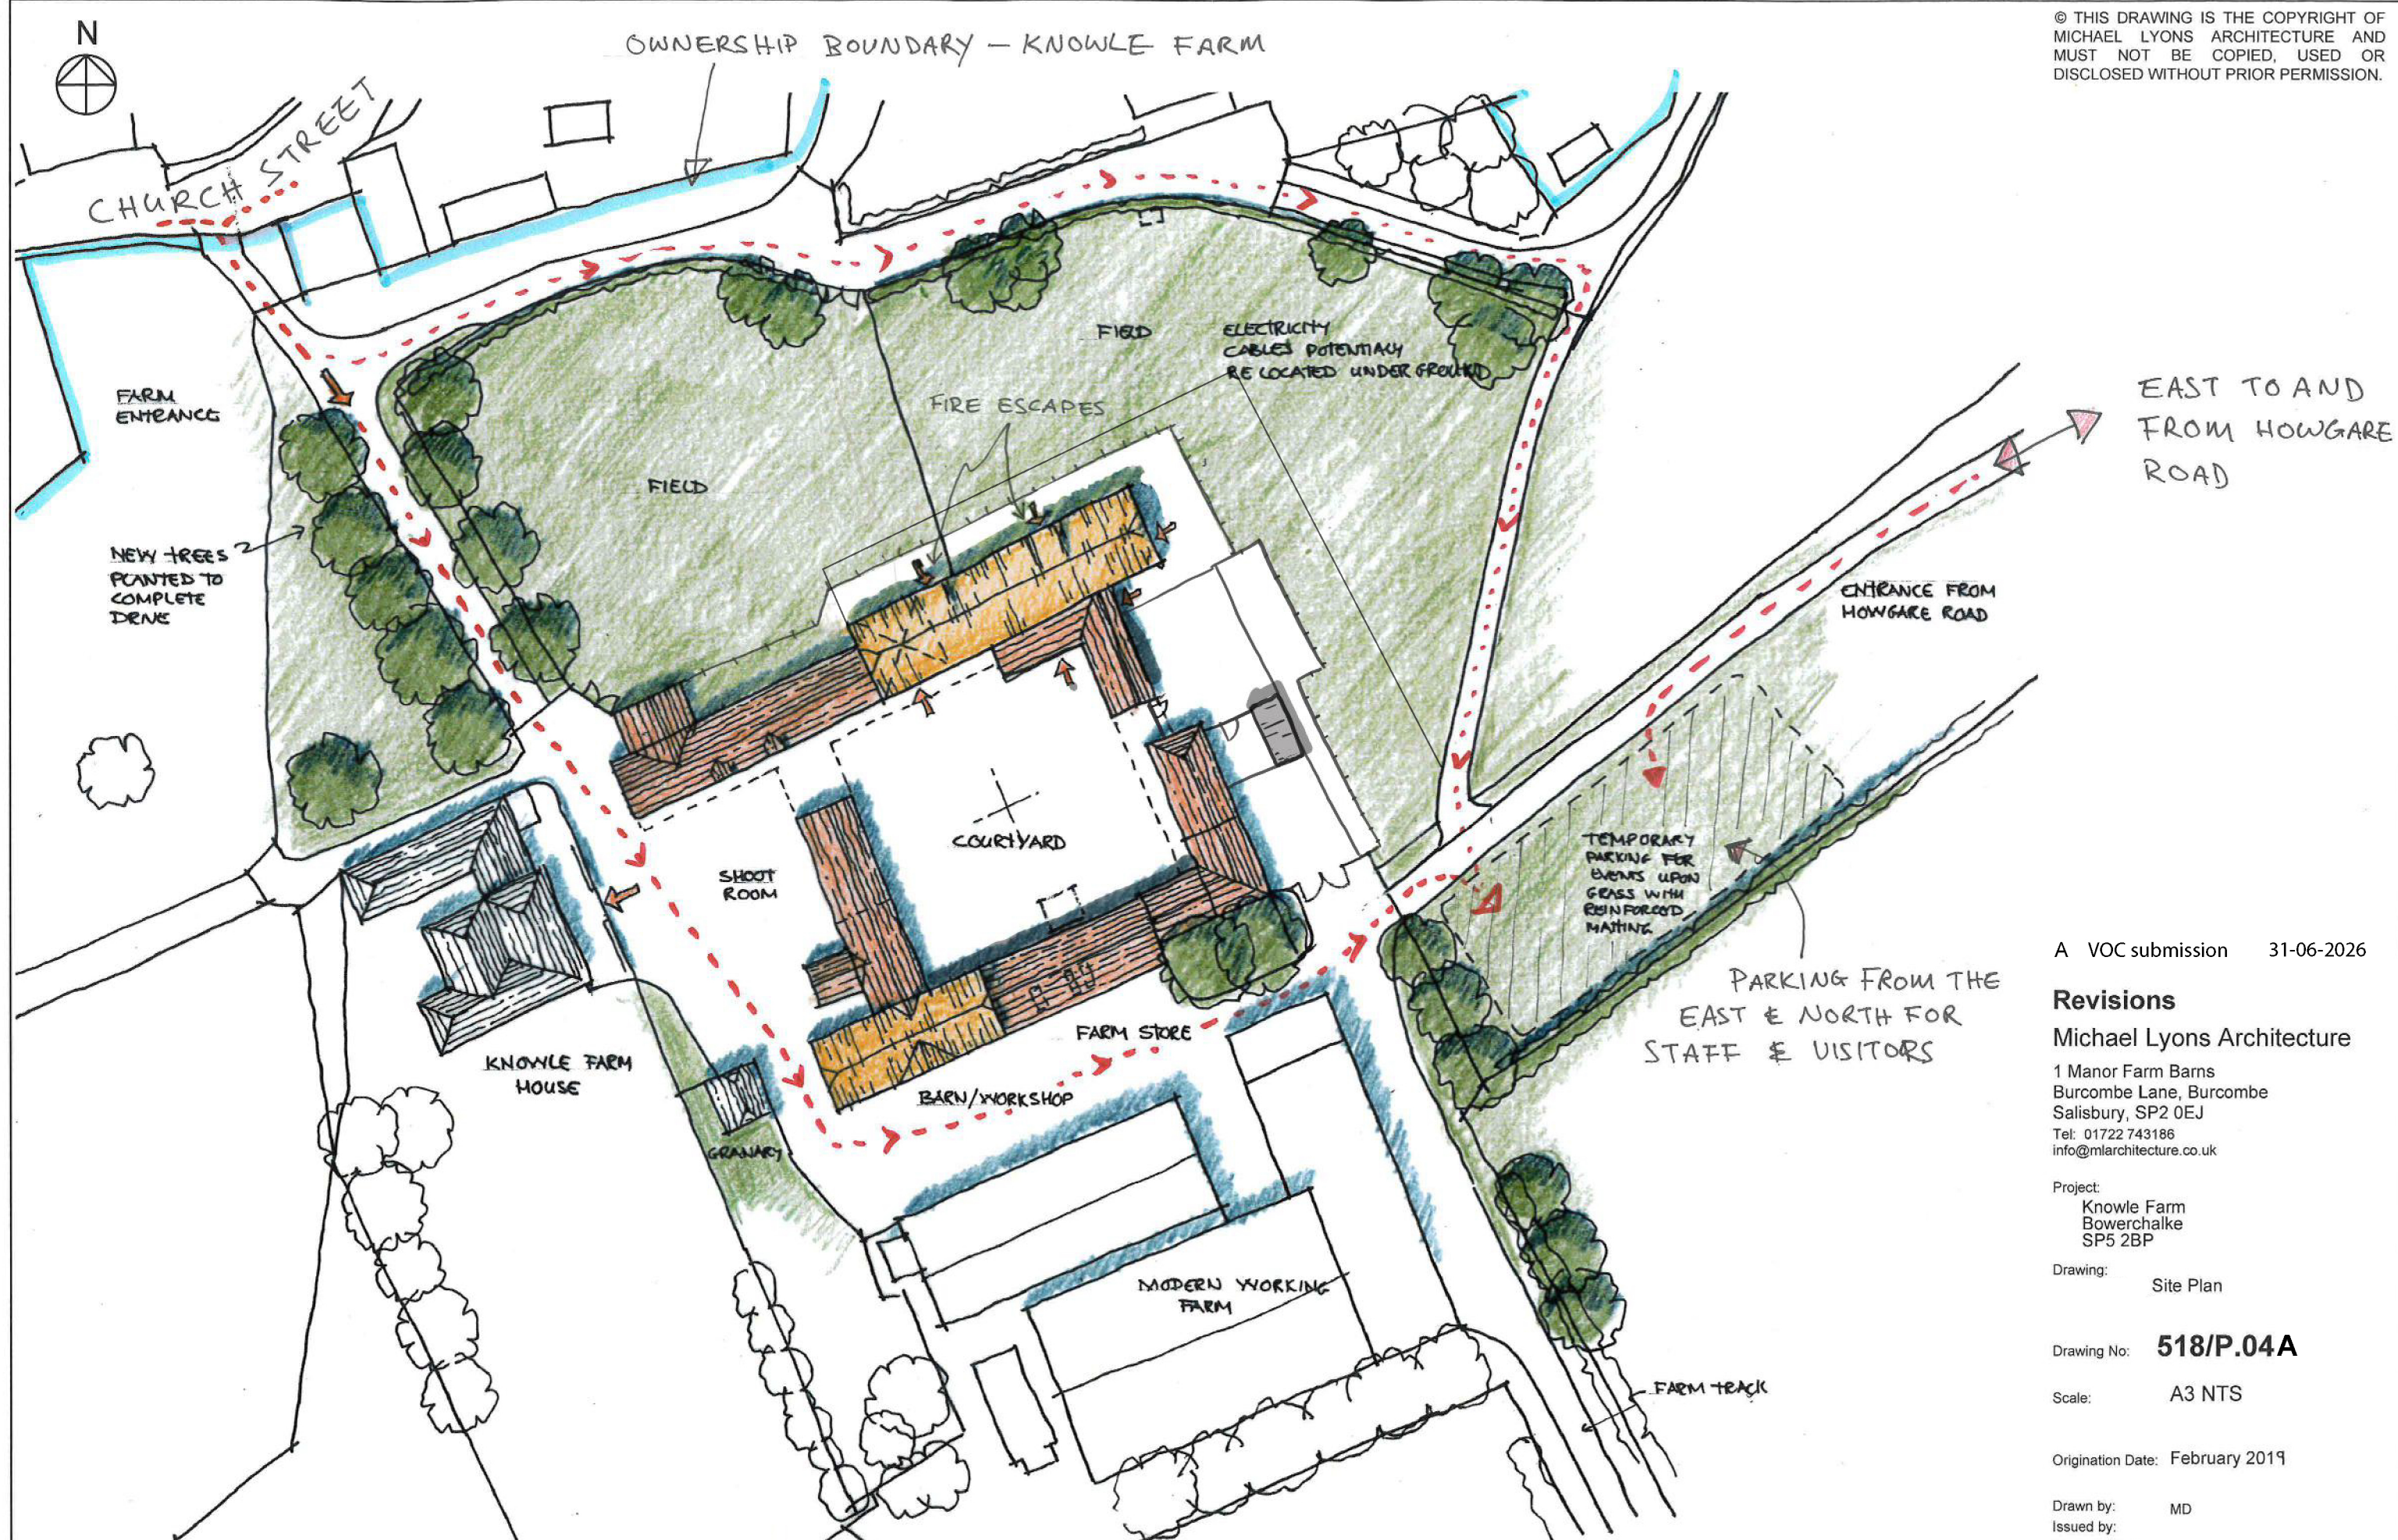

A VOC submission 31-06-2026

Revisions

Michael Lyons Architecture

1 Manor Farm Barns
Burcombe Lane, Burcombe
Salisbury, SP2 0EJ
Tel: 01722 743186
info@mlarchitecture.co.uk

Project:
Knowle Farm
Bowerchalke
SP5 2BP

Drawing:
Site Plan

Drawing No: **518/P.04A**

Scale: A3 NTS

Origination Date: February 2019

Drawn by: MD
Issued by:
Approved by:

☐ For Approval	☐ For Comment
☐ For Information	☐ Tender
☐ Construction	☐ As Built