




© THIS DRAWING IS THE COPYRIGHT OF
MICHAEL LYONS ARCHITECTURE AND
MUST NOT BE COPIED, USED OR
DISCLOSED WITHOUT PRIOR PERMISSION.

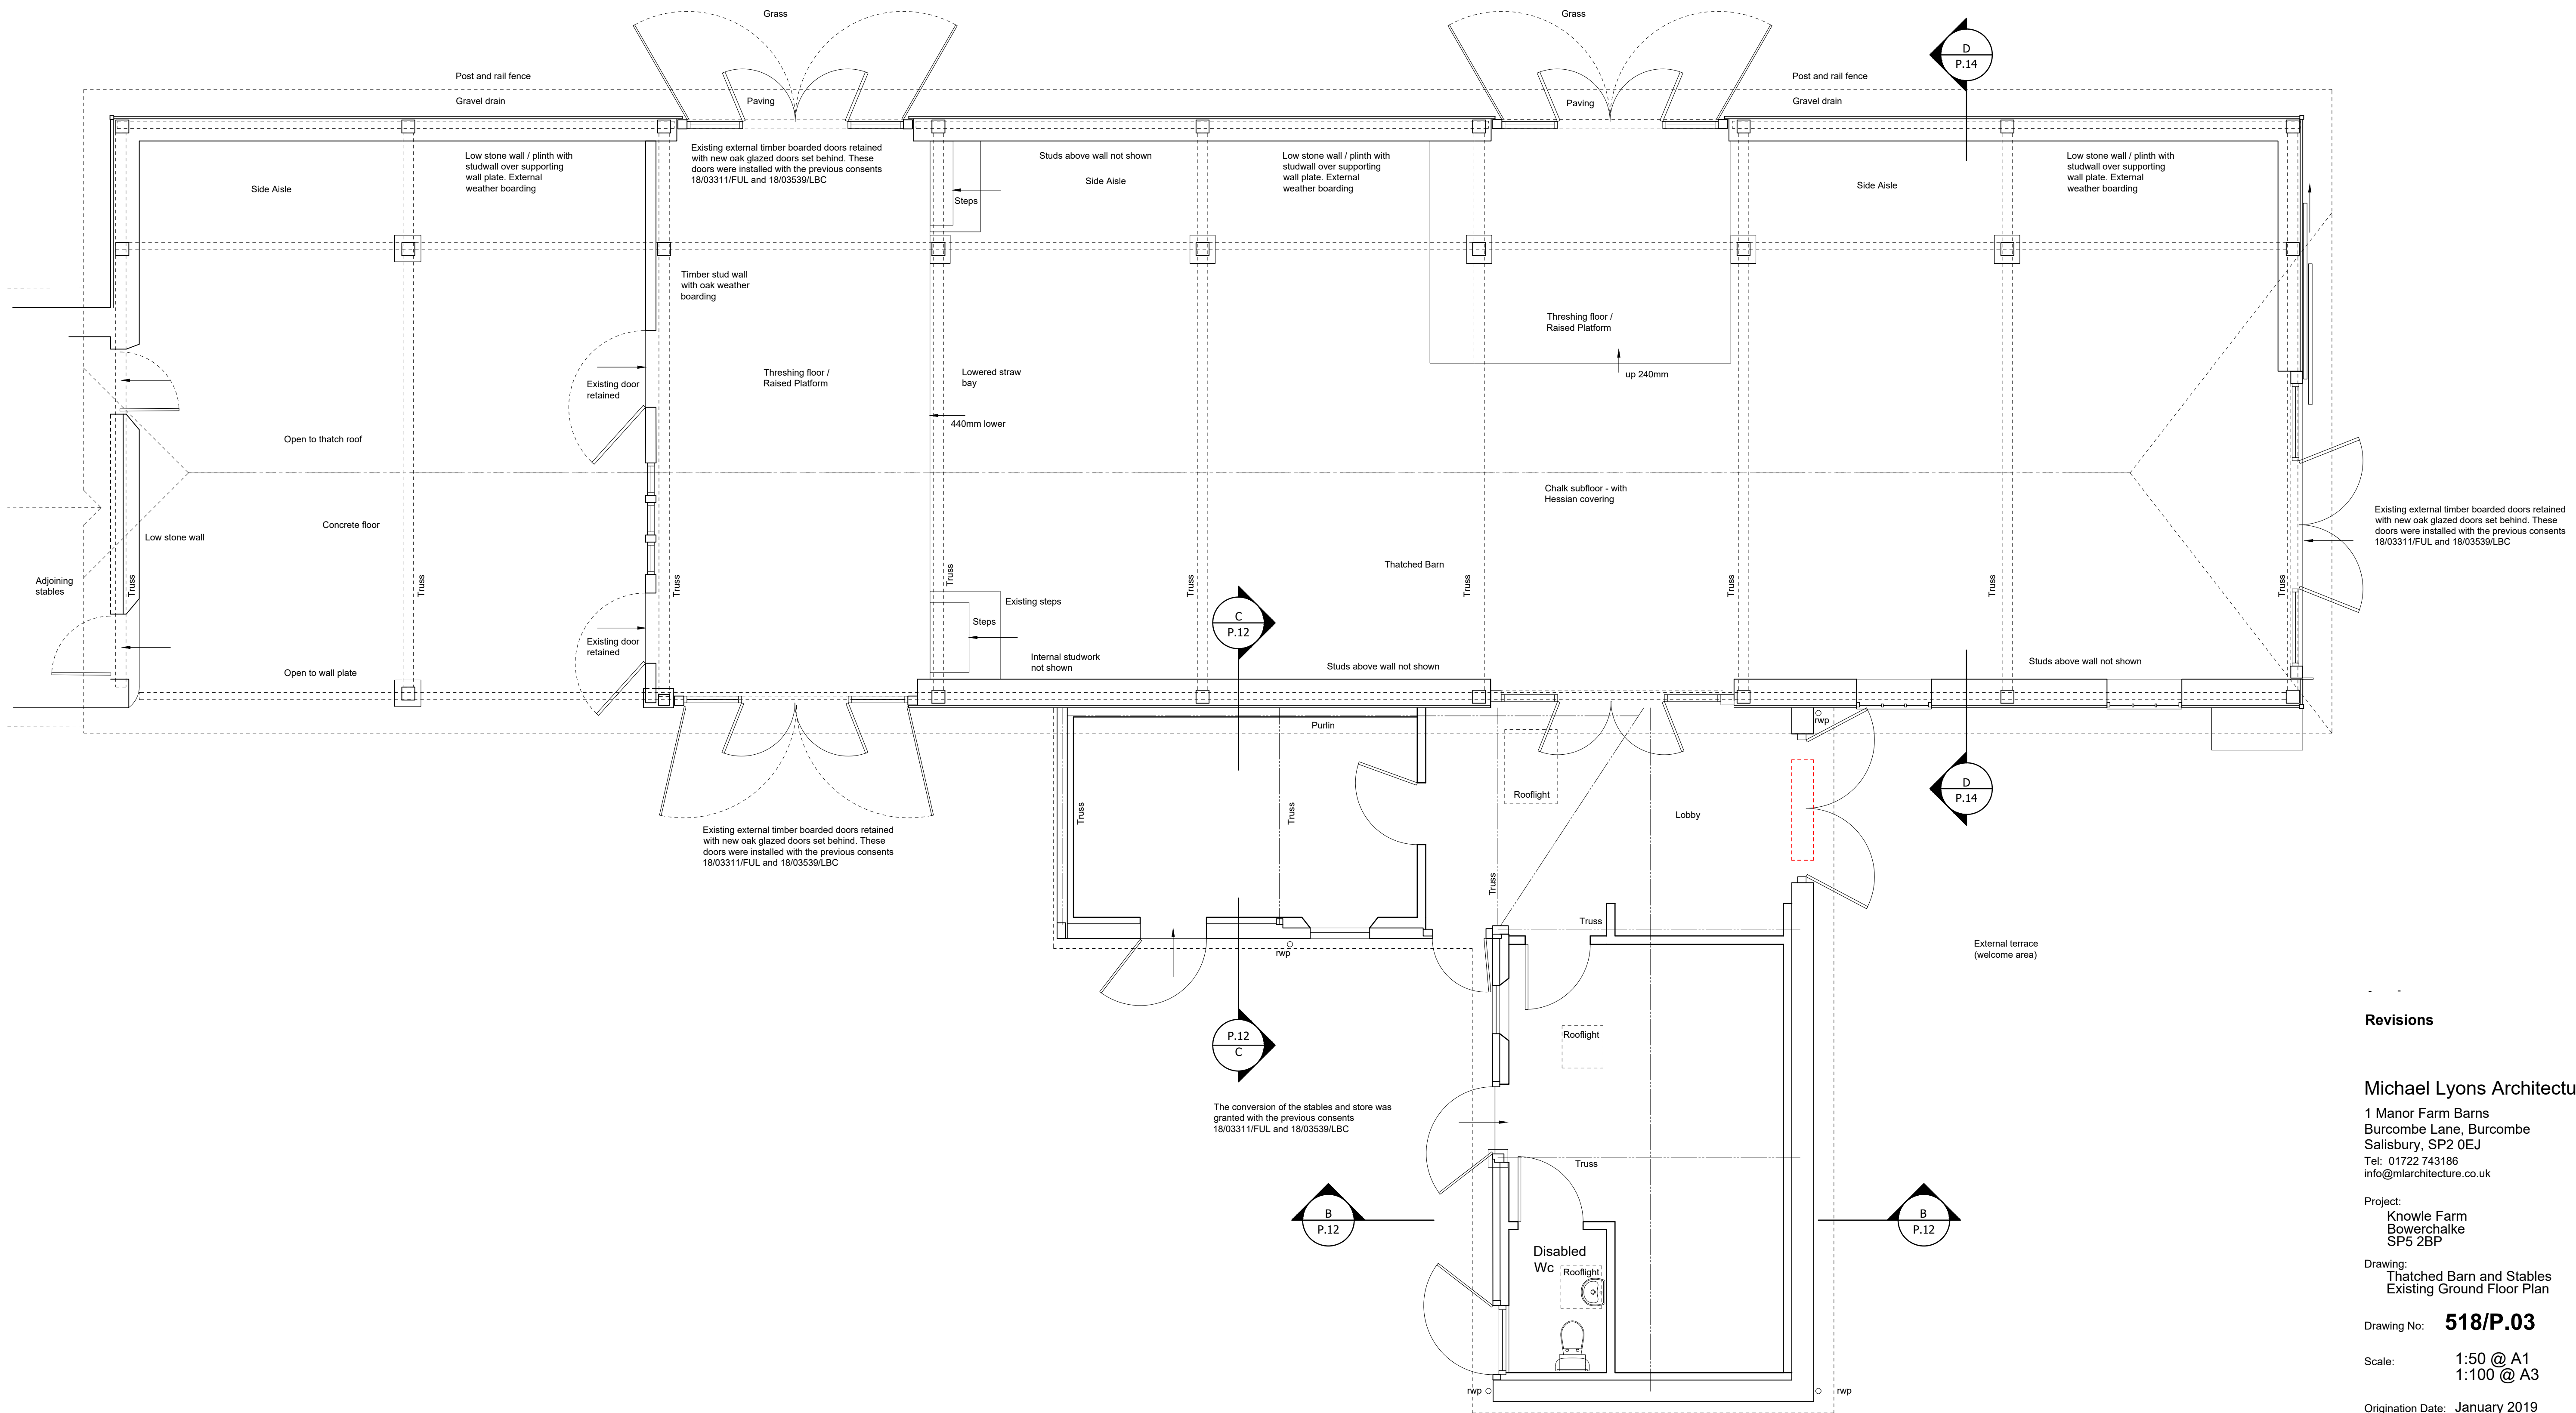

Existing Ground Floor Plan
(No proposed amendments)

Revisions

Michael Lyons Architecture

1 Manor Farm Barns
Burcombe Lane, Burcombe
Salisbury, SP2 0EJ
Tel: 01722 743186
info@mlarchitecture.co.uk

Project:
Knowle Farm
Bowerchalke
SP5 2BP
Drawing:
Thatched Barn and Stables
Existing Ground Floor Plan

Drawing No: **518/P.03**

Scale:
1:50 @ A1
1:100 @ A3

Origination Date: January 2019

Drawn by: MD
Issued by:
Approved by:

- | | |
|--|--------------------------------------|
| ☐ For Approval | ☐ For Comment |
| ☐ For Information | ☐ Tender |
| ☐ Construction | ☐ As Built |