


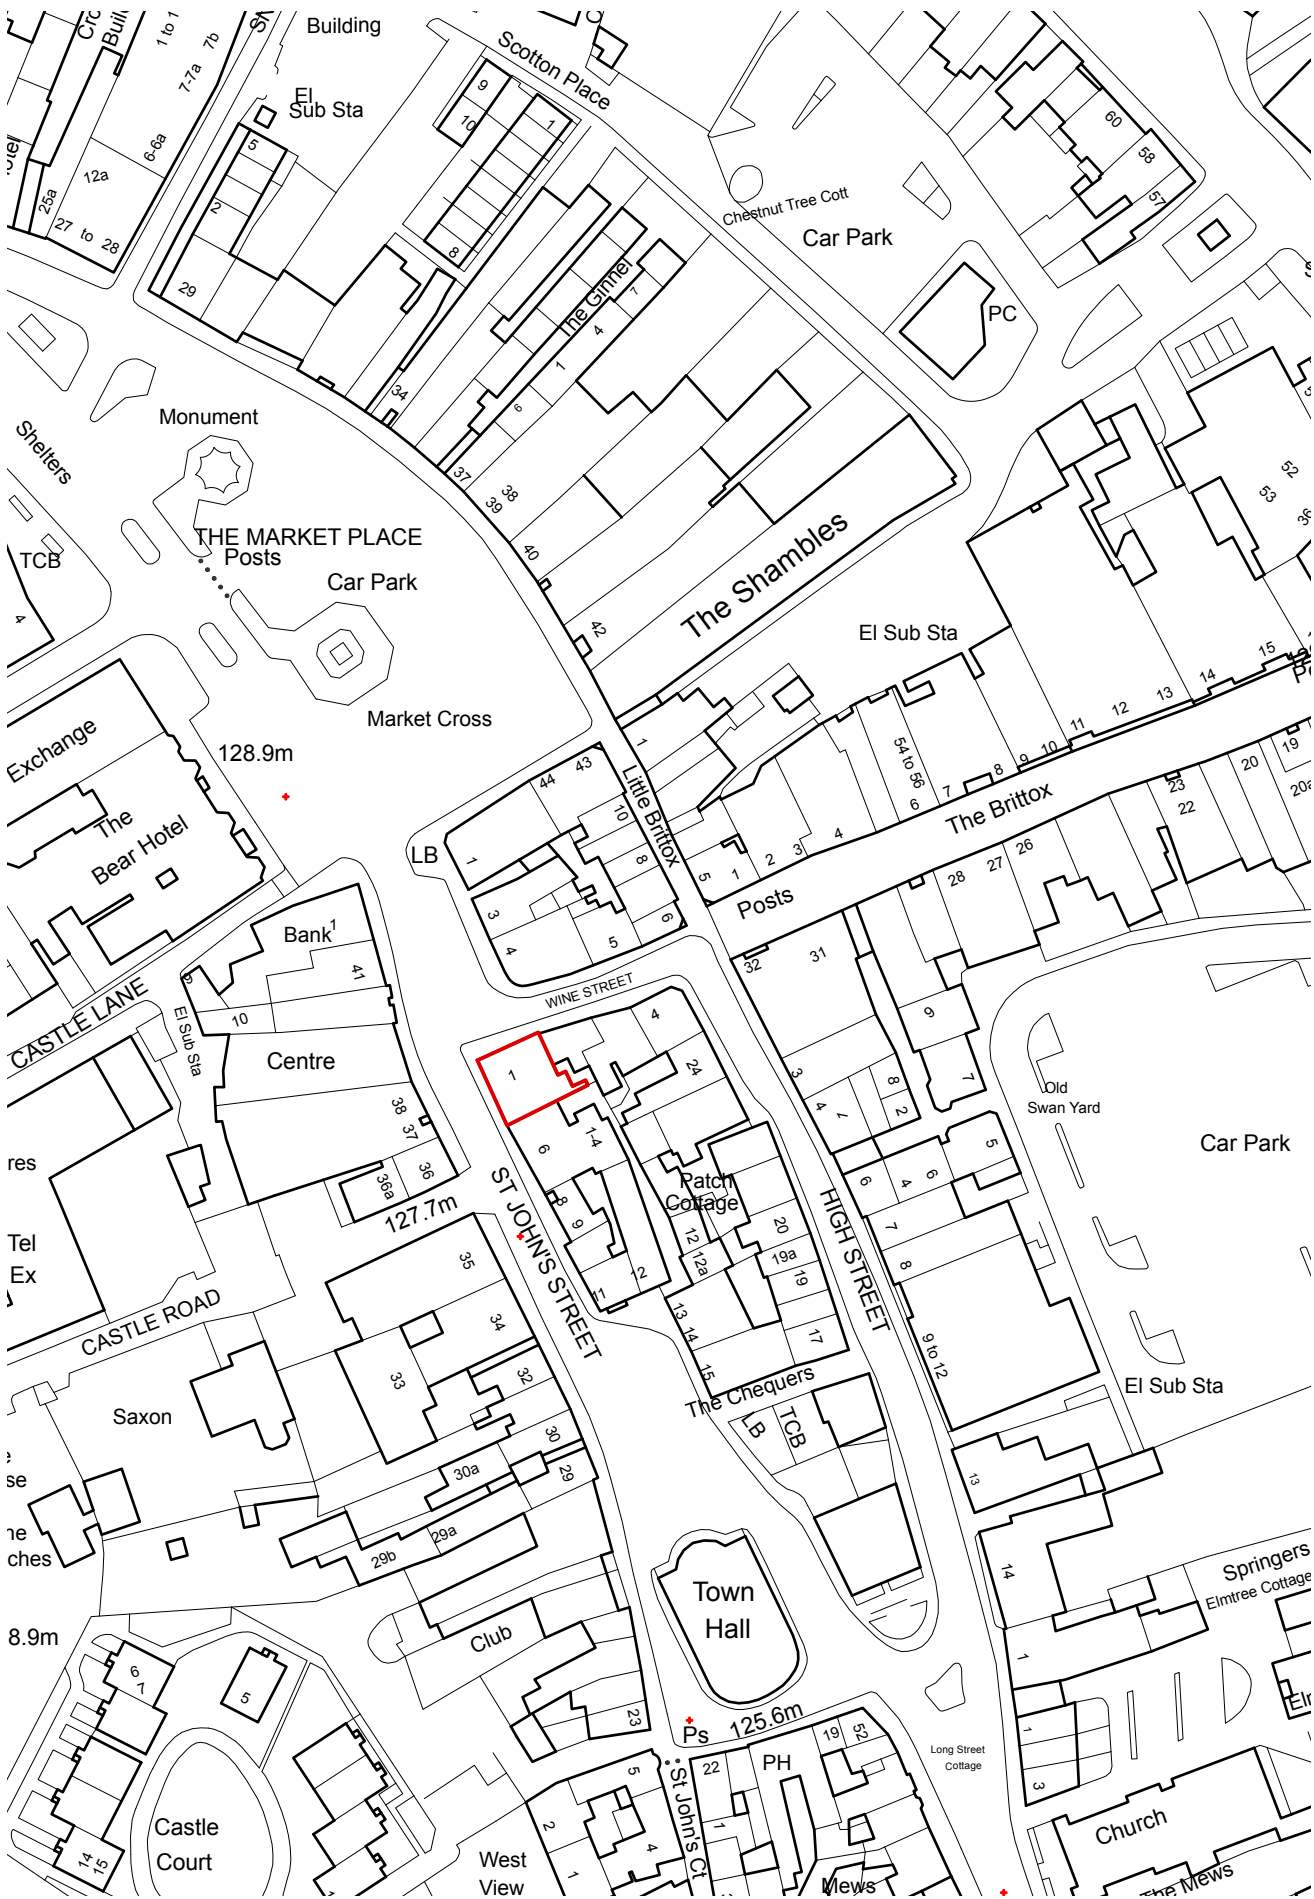


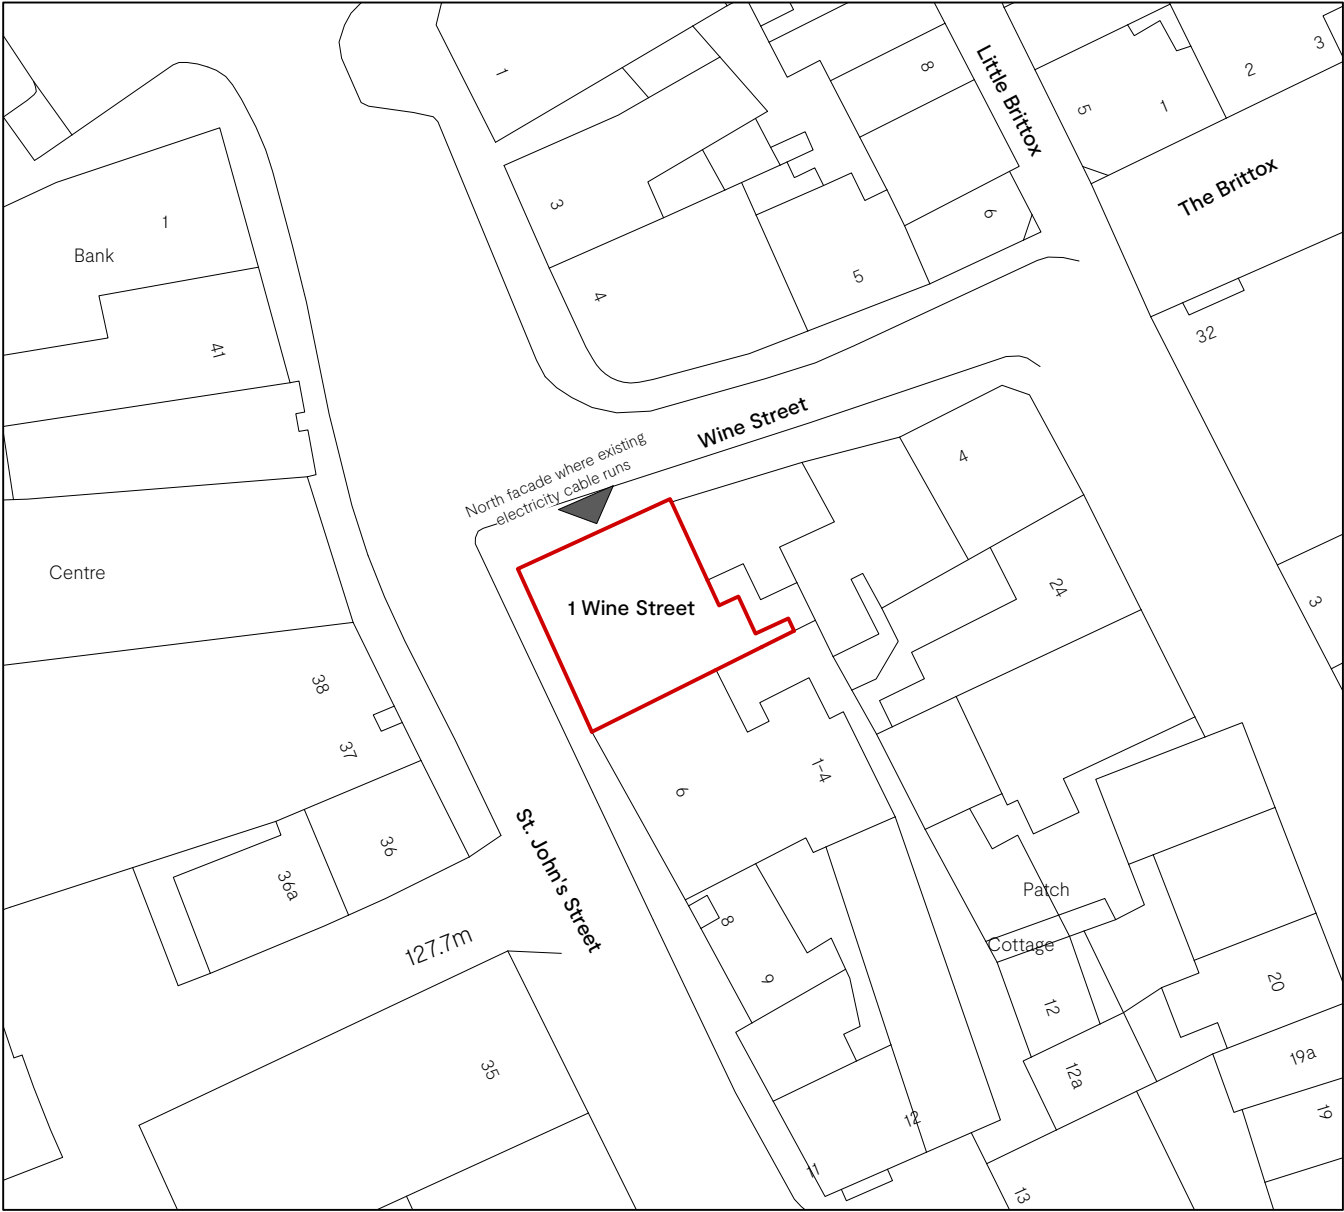

Location Plan @1:1250

 

Site Plan @1:500

 

- PLANNING & LISTED BUILDING CONSENT Notes**
- A. All Drawings to be read in conjunction with supporting Design & Heritage Statement
 - B. Do not scale from this drawing use figured dimensions only. All dimensions are to be checked on site.
 - C. Contractor to report any discrepancies, drawing errors and omissions to Chalk Architects immediatley
 - D. All structural elements to Structural Engineer's details and specifications
 - E. All work subject to Listed Building Consents & Planning Approval including conditions issued by Local Planning Authority
 - F. All work to comply with guidance within relevant UK Building Regulations Approved Documents
 - G. All work subject to the Party Wall Act etc 1996.

Revision:	Date:	Reason:
LBC		
1a Wine Street (SN10 1AP)		
00-00-E100		
Location & Site Plan		
Scale:	Paper size:	Date:
As Noted	A3	17/07/2026
Drawn by:		Checked by:
EB		JM



Chalk.