




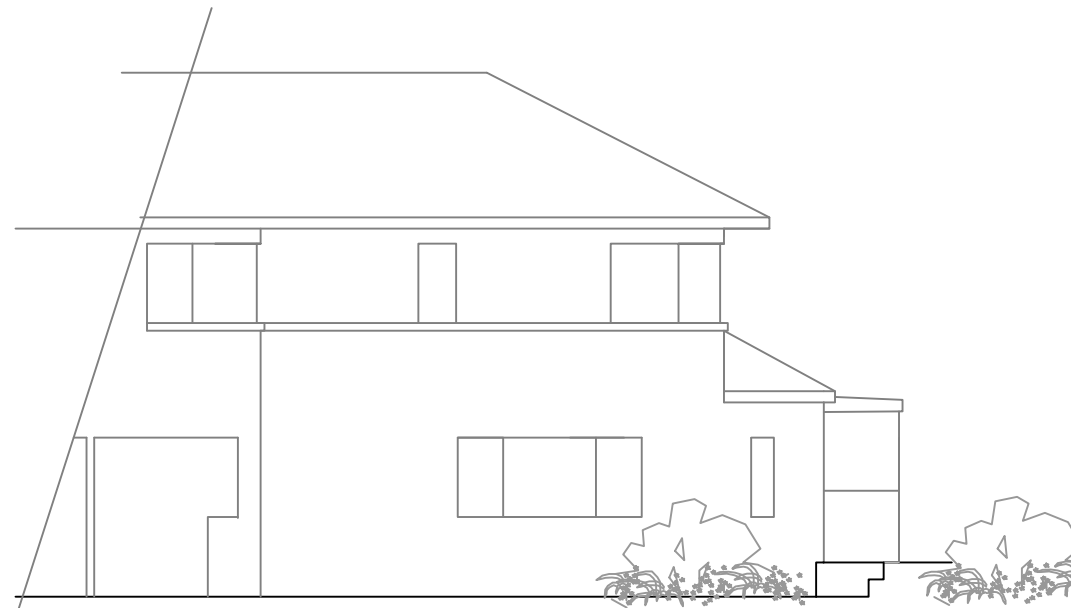


EXISTING FRONT ELEVATION

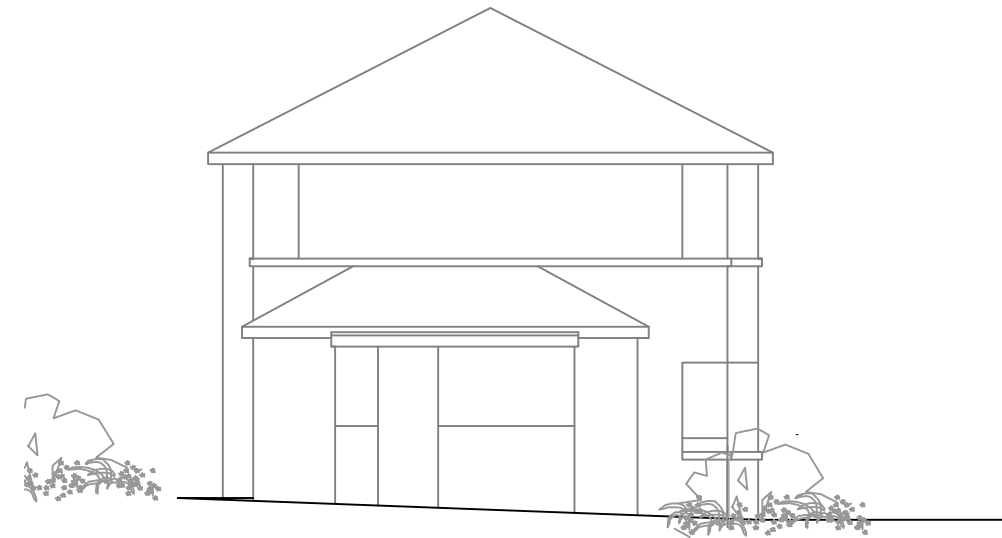

EXISTING WEST SIDE ELEVATION

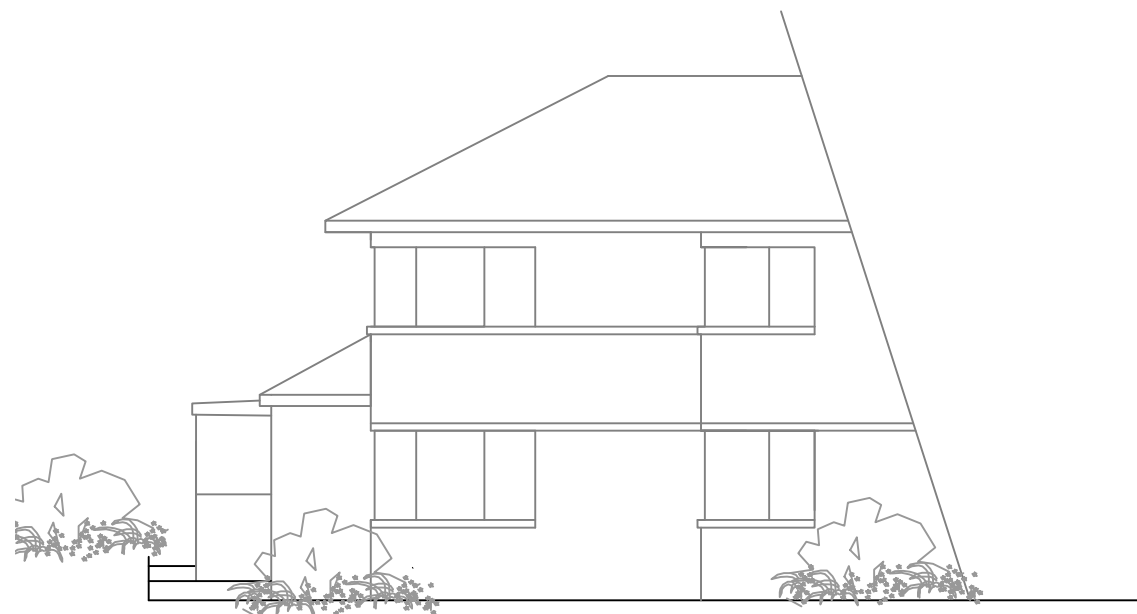

EXISTING REAR ELEVATION

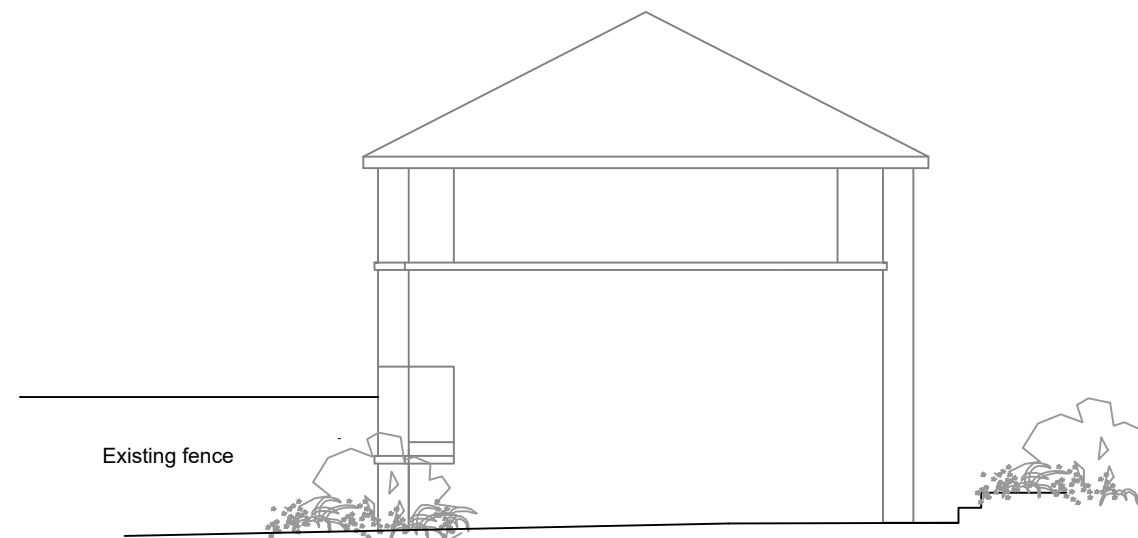

EXISTING EAST SIDE ELEVATION



ELEVATIONS SCALE 1:100

PLANNING APPLICATION

Client: Lucy
 Location: Flat 1, 2 Cecil Avenue Salisbury
 Proposal: Single Storey Side & Rear
 Extension
 Dwg No: 2
 Rev: B
 Scale: 1:100
 Date: February 2026

Flat 1, 2 Cecil Avenue Salisbury SP2 8EE