



NOTES:
This drawing is copyright of the Architectural Designer and must not be used without their permission. All dimensions to be checked on site. Discrepancies and omissions to be reported immediately to the Architectural Designer.

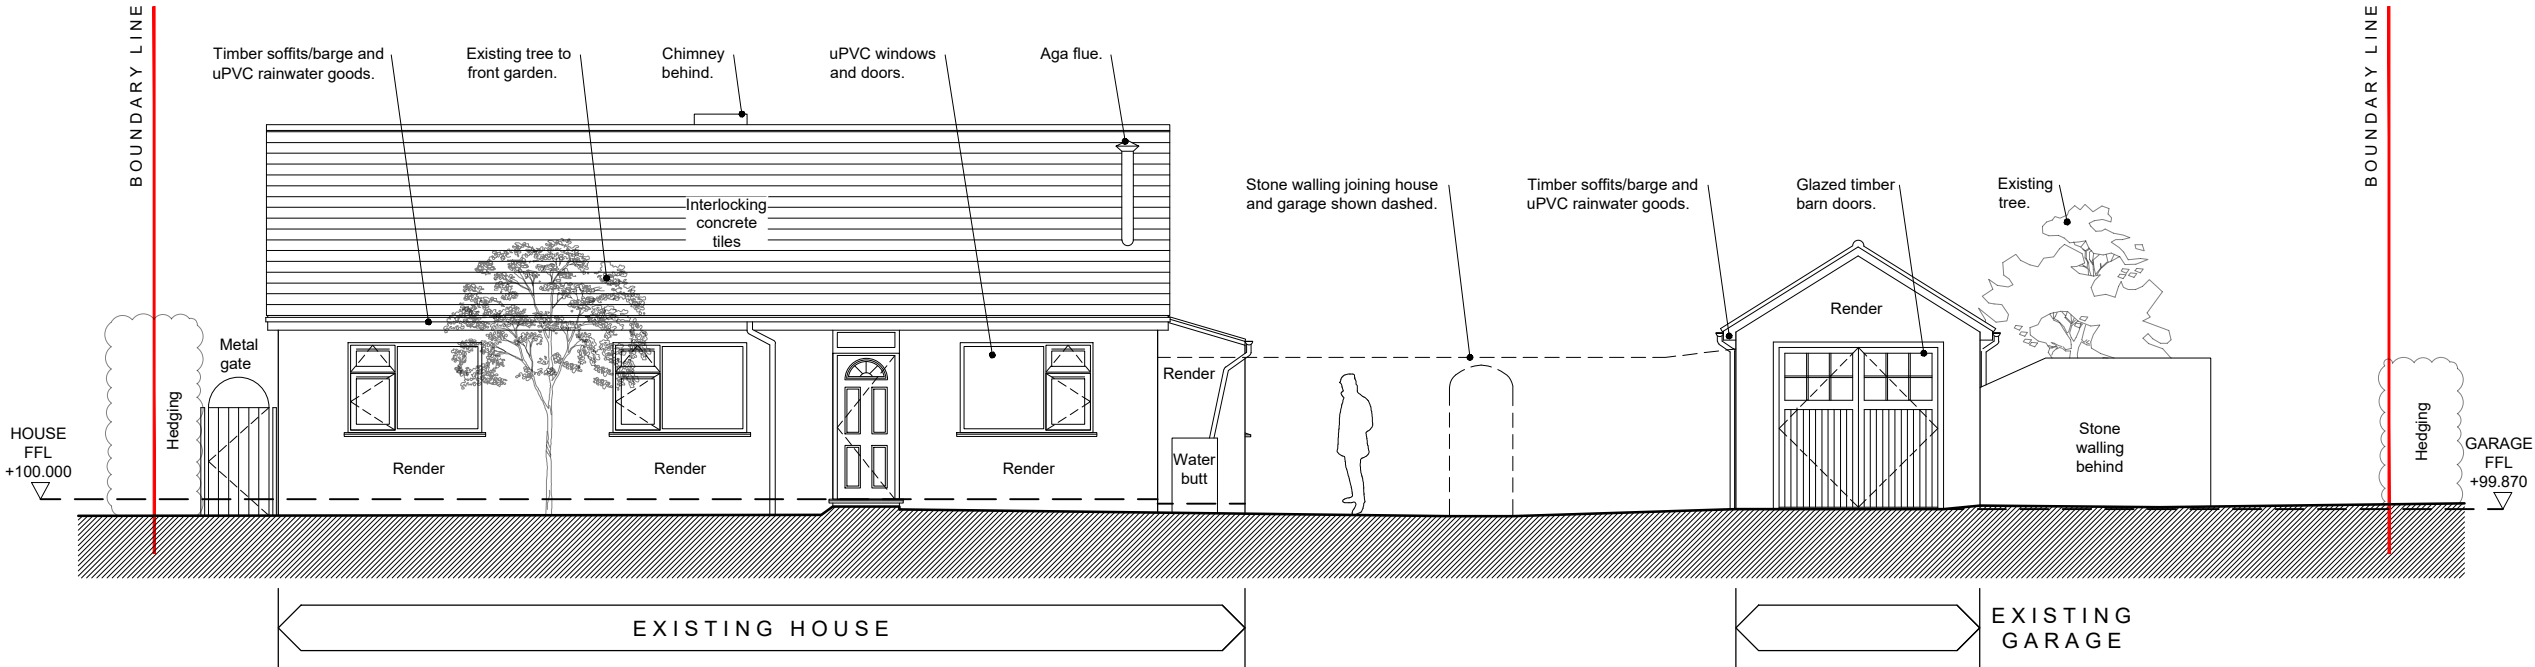

Existing North West Elevation (House)
1:50 A1 (1:100 @ A3)


Existing North West Elevation (Garage)
1:50 A1 (1:100 @ A3)

 

Scale 1:50 @ A1 - 1:100 @ A3

DRAWING LEGEND	
	Existing
	Above/Below
	Soil & Vent Pipe
	Air Admittance Valve
	Rainwater Pipe
	Gully
	Existing Levels
	Existing Ceiling Level
	Radiator
	Towel Radiator
	Grassed Banking
	Boundary Line

SURVEYED ON: 03 / 06 / 26

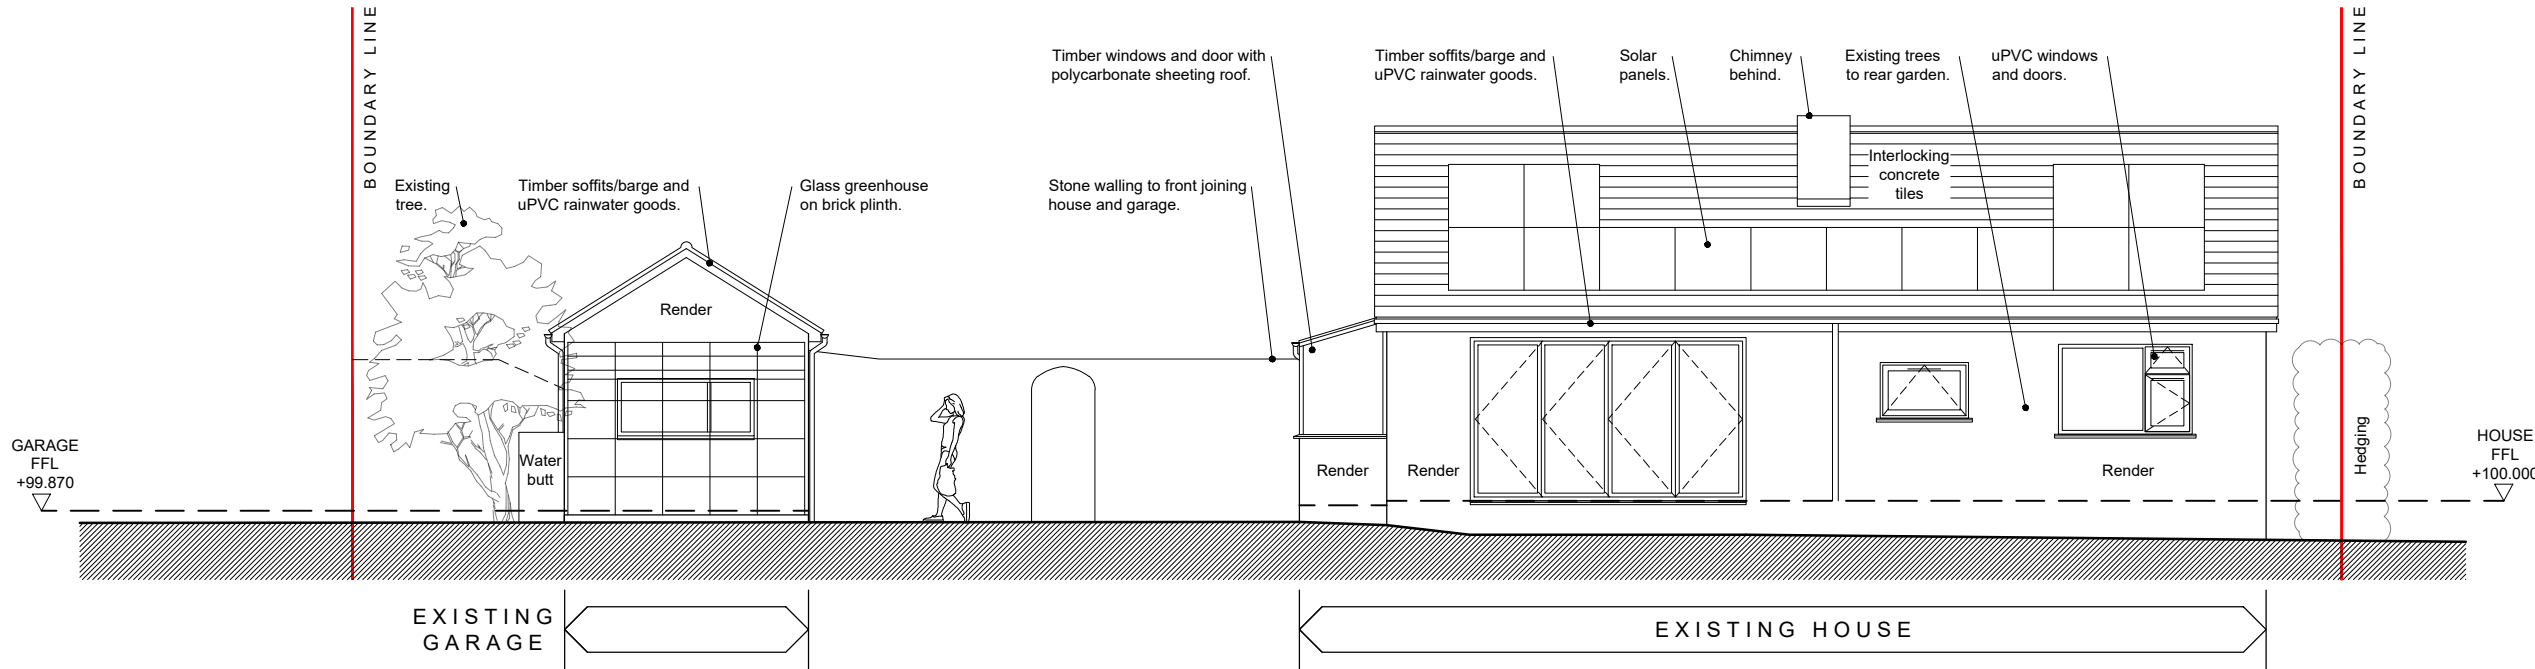

Existing South East Elevation (Garage)
1:50 A1 (1:100 @ A3)

Existing South East Elevation (House)
1:50 A1 (1:100 @ A3)

A	Trees updated.	29.06.26
Rev	Revision	Date



Macey's Architectural Design & Development Ltd
15 Craybourne Road, Melksham, Wiltshire, SN12 7DH
Email: benmacey@maddltd.co.uk Tel: 07867417112

Title: Existing NW and SE Elevations
Extension & Alterations
Project: 1 Atworth Lane, Neston, Wiltshire,
SN13 9TH
Client: Mr Ross & Mrs Logan Jones
Drawing Scale: 1:50 A1 (1:100 @ A3)
Drawing Date: June 2026

Drawing Number: 26/1125/102 A