


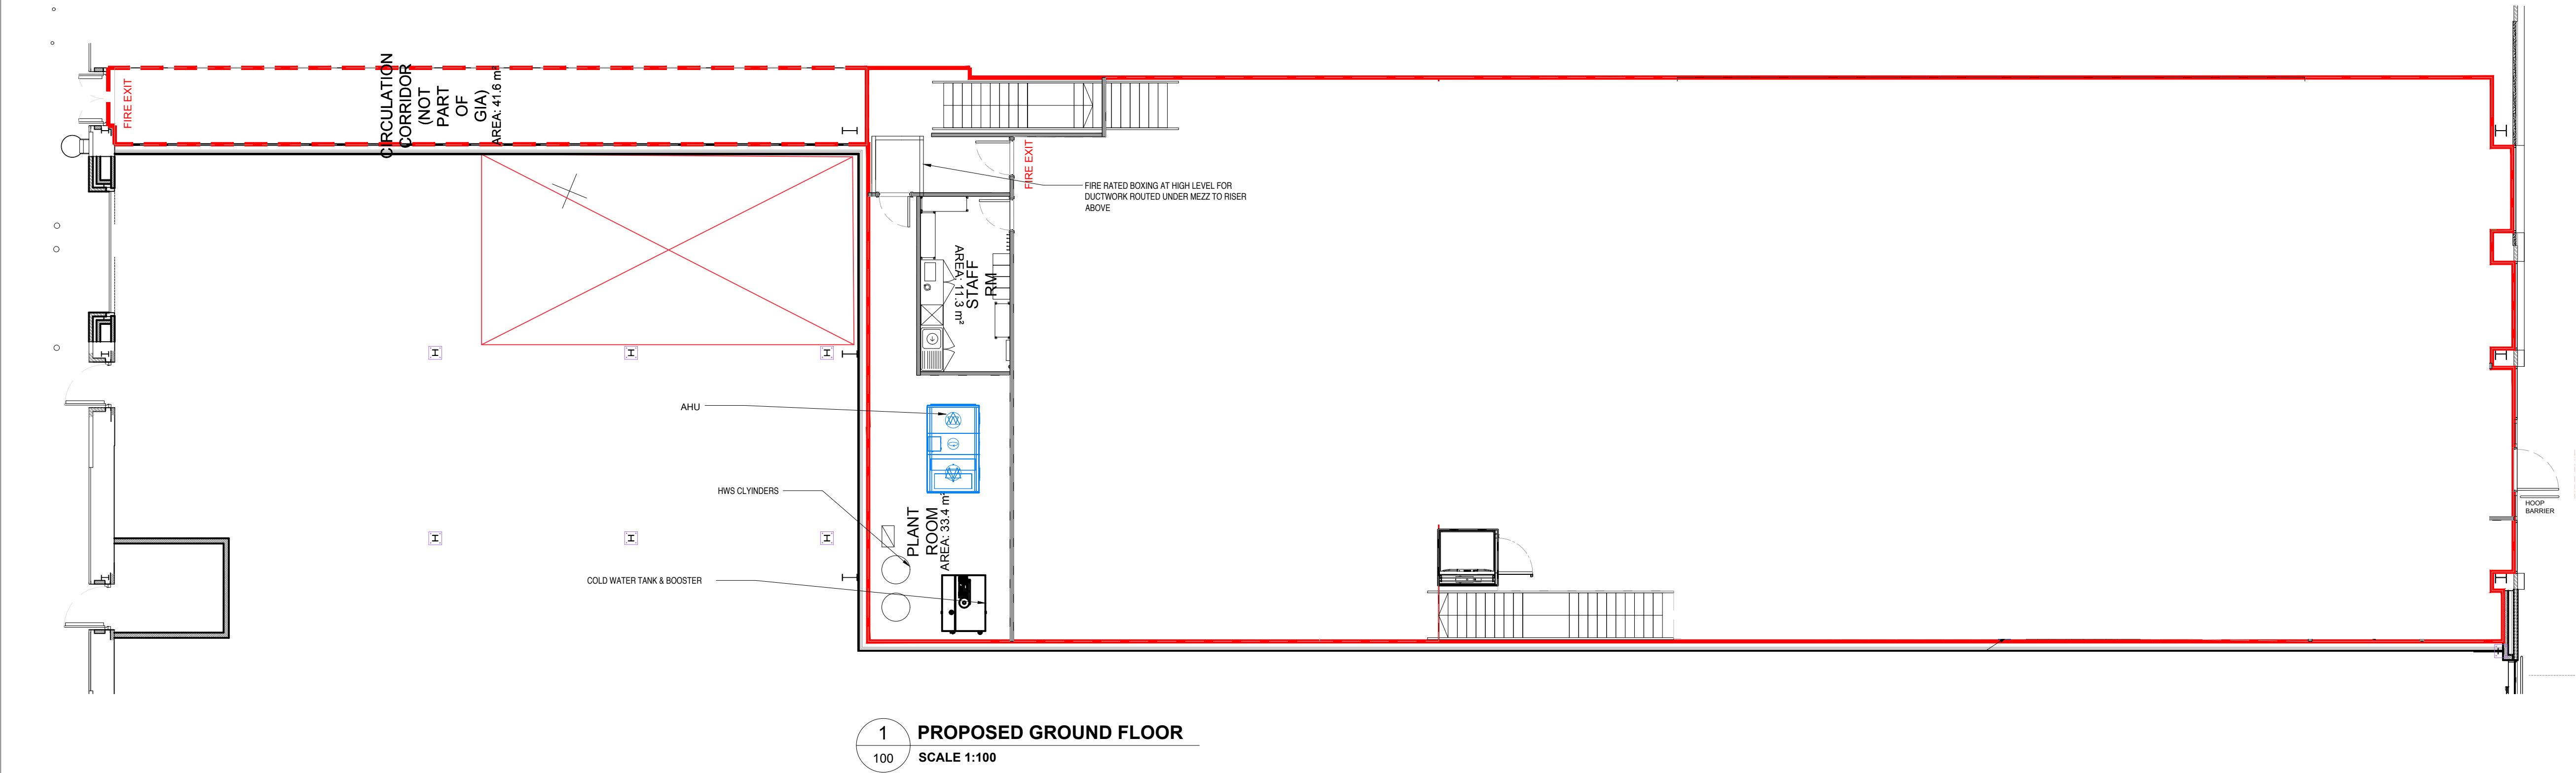

SCALE: 1:100
0m 1 2 3 4 5

Notes:							
The information contained in this document is proprietary to Zynk Design Ltd. This document has been prepared for a specific project and incorporates calculations based on data provided by the client at the time of issue. By accepting and using this document, the recipient agrees to protect its contents from any further dissemination, other than within the organization as necessary to evaluate such specifications. Without the prior written permission of Zynk Design Ltd., the contents of this document shall not be reproduced or copied, in whole or in part. This drawing is issued as design intent only. Rod drawings and samples are to be provided by the manufacturer for sign off by Zynk Design. Do not scale from this drawing; use figured dimensions only. The contractor must verify all dimensions on site and notify Zynk Design Ltd. of any discrepancies at the earliest opportunity. This drawing must be read in conjunction with all relevant accompanying documents and specifications. If in doubt, seek clarification. Zynk Design Ltd. must be notified in writing of any discrepancies Drawing Copyright Zynk Design Ltd 2026©				Rev	Date	By	Notes
				A	10.04.26	RC	REVISED BASED ON CLIENT'S COMMENTS

Client:		Issue:			
		Drawing Title: Ground Floor Plan Layout			
Project: UNIT 2, CHURCHILL WAY WEST, SALISBURY	Creation Date:	Scale:	Drawn by:	Checked by:	
	10.04.2026	1:100 @ A1	XX	XX	
	Drawing No: Z1059 - 100-GA	Rev:		A	