



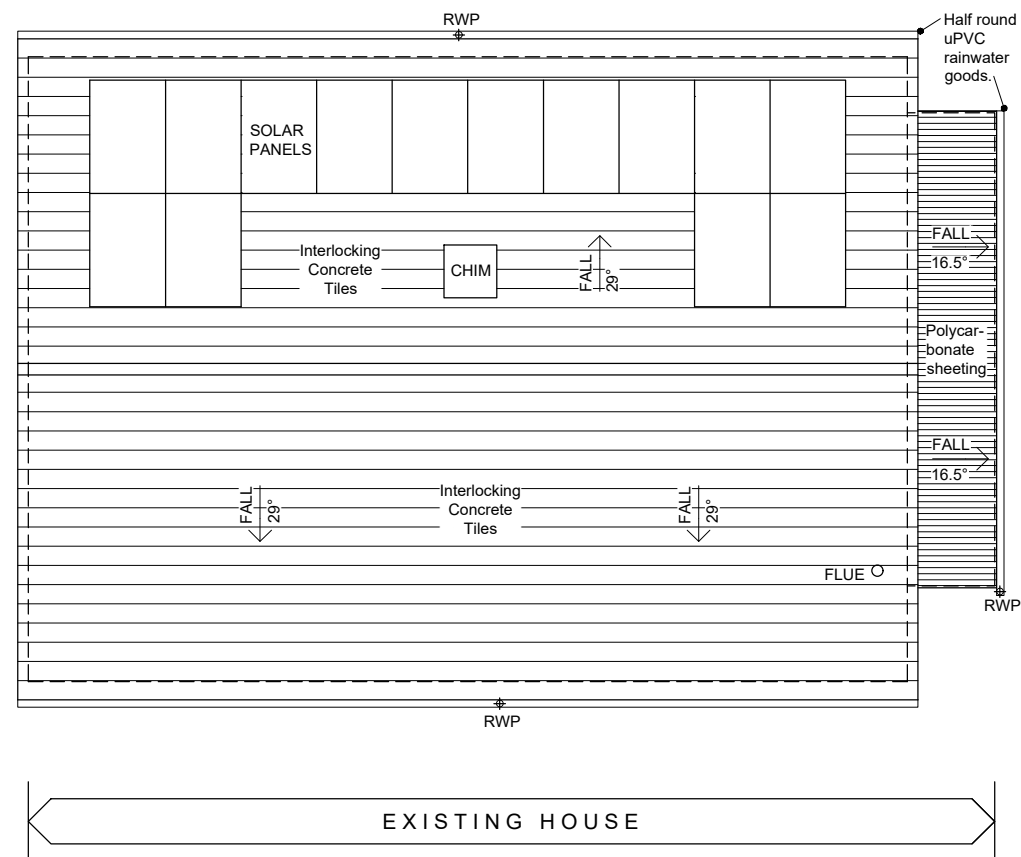


Existing Roof Plan (House)

1:50 A1 (1:100 @ A3)

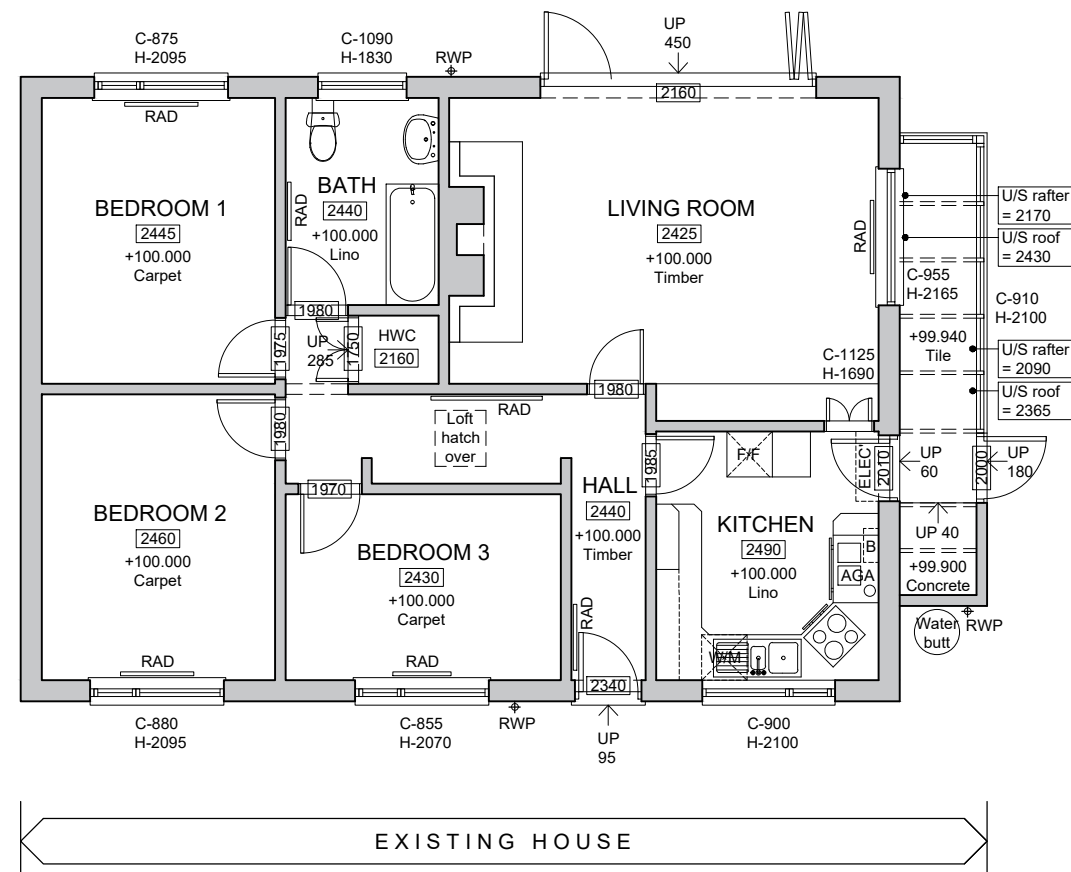


Existing Ground Floor Plan (House)

1:50 A1 (1:100 @ A3)

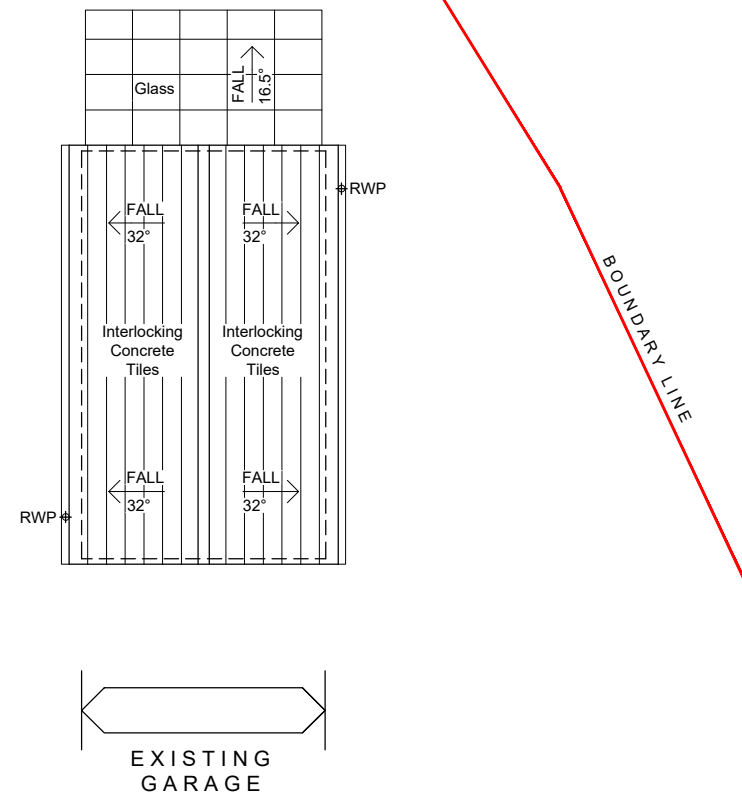

Existing Roof Plan (Garage)


1:50 A1 (1:100 @ A3)

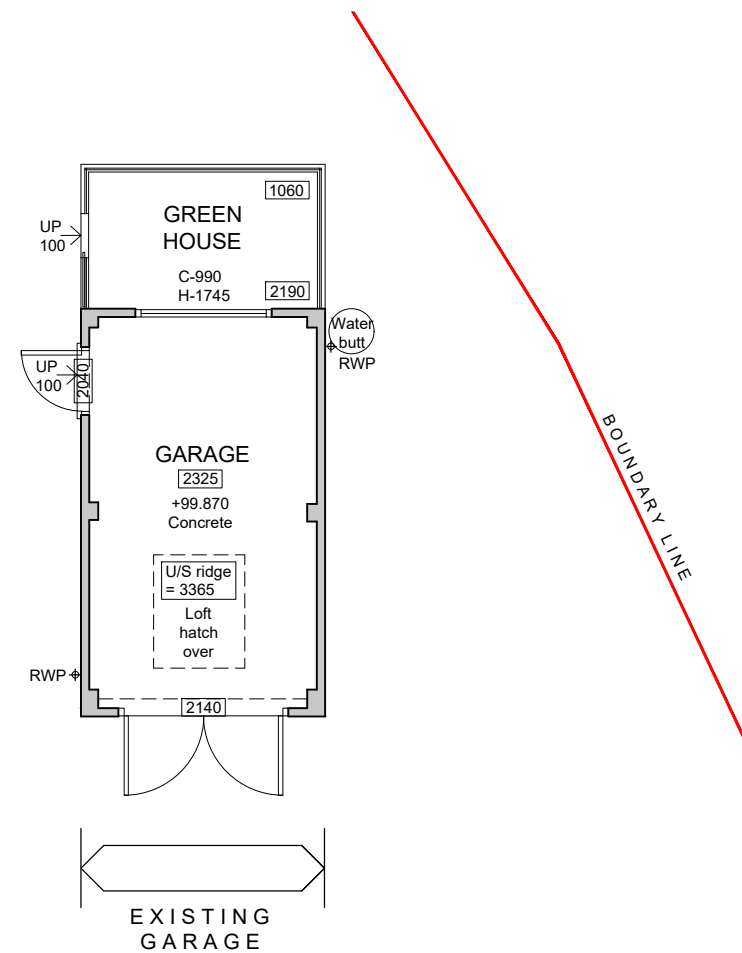

Existing Ground Floor Plan (Garage)


1:50 A1 (1:100 @ A3)

NOTES:
This drawing is copyright of the Architectural Designer and must not be used without their permission. All dimensions to be checked on site. Discrepancies and omissions to be reported immediately to the Architectural Designer.

 

Scale 1:50 @ A1 - 1:100 @ A3

DRAWING LEGEND

 	Existing
	Above/Below
 SVP	Soil & Vent Pipe
 AAV	Air Admittance Valve
 RWP	Rainwater Pipe
 G	Gully
+100.000	Existing Levels
	Existing Ceiling Level
	Radiator
	Towel Radiator
	Grassed Banking
	Boundary Line

SURVEYED ON: 03 / 06 / 26



-	-	-
Rev	Revision	Date



Macey's Architectural Design & Development Ltd
15 Craybourne Road, Melksham, Wiltshire, SN12 7DH
Email: benmacey@maddltd.co.uk Tel: 07867417112

Title: Existing Plans
Extension & Alterations

Project: 1 Atworth Lane, Neston,
Wiltshire, SN13 9TH

Client: Mr Ross & Mrs Logan Jones

Drawing Scale: 1:50 A1 (1:100 @ A3)

Drawing Date: June 2026

Drawing Number: 26/1125/101