



NOTES:
This drawing is copyright of the Architectural Designer and must not be used without their permission. All dimensions to be checked on site. Discrepancies and omissions to be reported immediately to the Architectural Designer.

 

Scale 1:100 @ A1 - 1:200 @ A3

DRAWING LEGEND	
	Existing
	Proposed
	Demolished/Removed
	Above/Below
	Existing Levels
	Proposed Levels
	Boundary Line

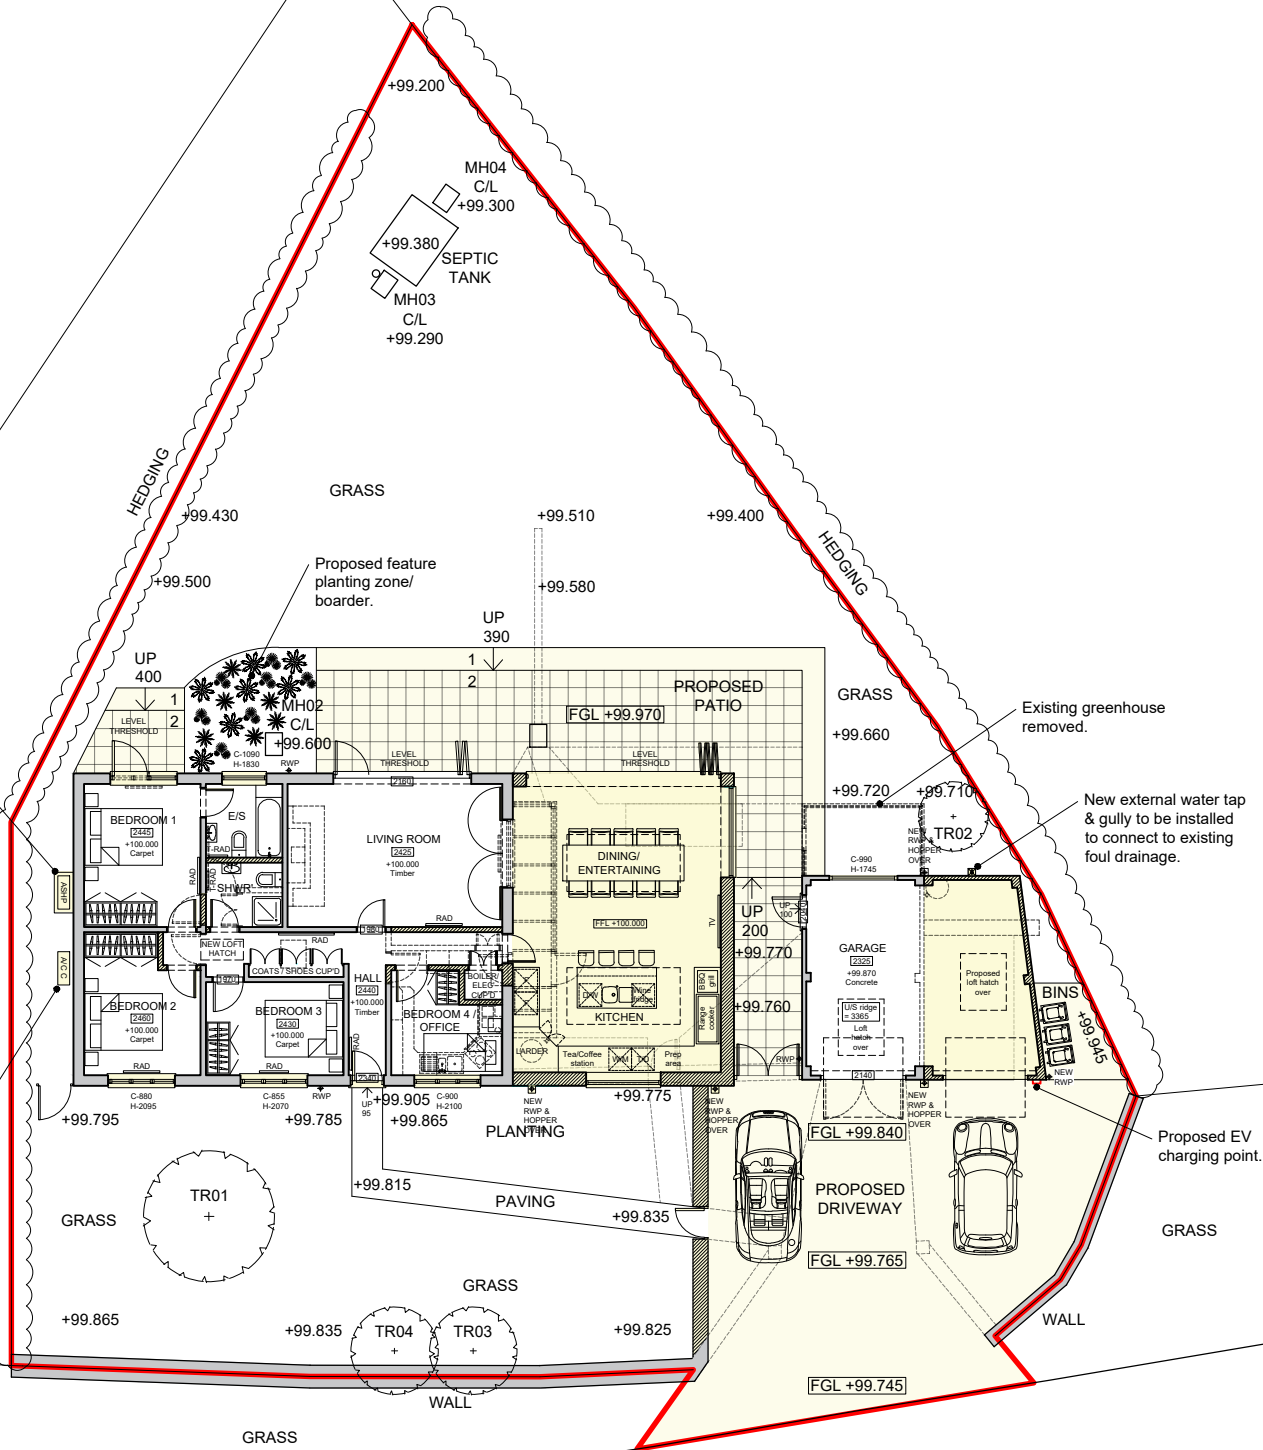

Proposed Site Plan

1:100 A1 (1:200 @ A3)

PLANNING APPLICATION

-	-	-
Rev	Revision	Date



Macey's Architectural Design & Development Ltd
15 Craybourne Road, Melksham, Wiltshire, SN12 7DH
Email: benmacey@maddltd.co.uk Tel: 07867417112

Title: Proposed Site Plan
Extension & Alterations

Project: 1 Atworth Lane, Neston,
Wiltshire, SN13 9TH

Client: Mr Ross & Mrs Logan Jones
Drawing Scale: 1:100 A1 (1:200 @ A3)
Drawing Date: June 2026

Drawing Number: 26/1125/200