



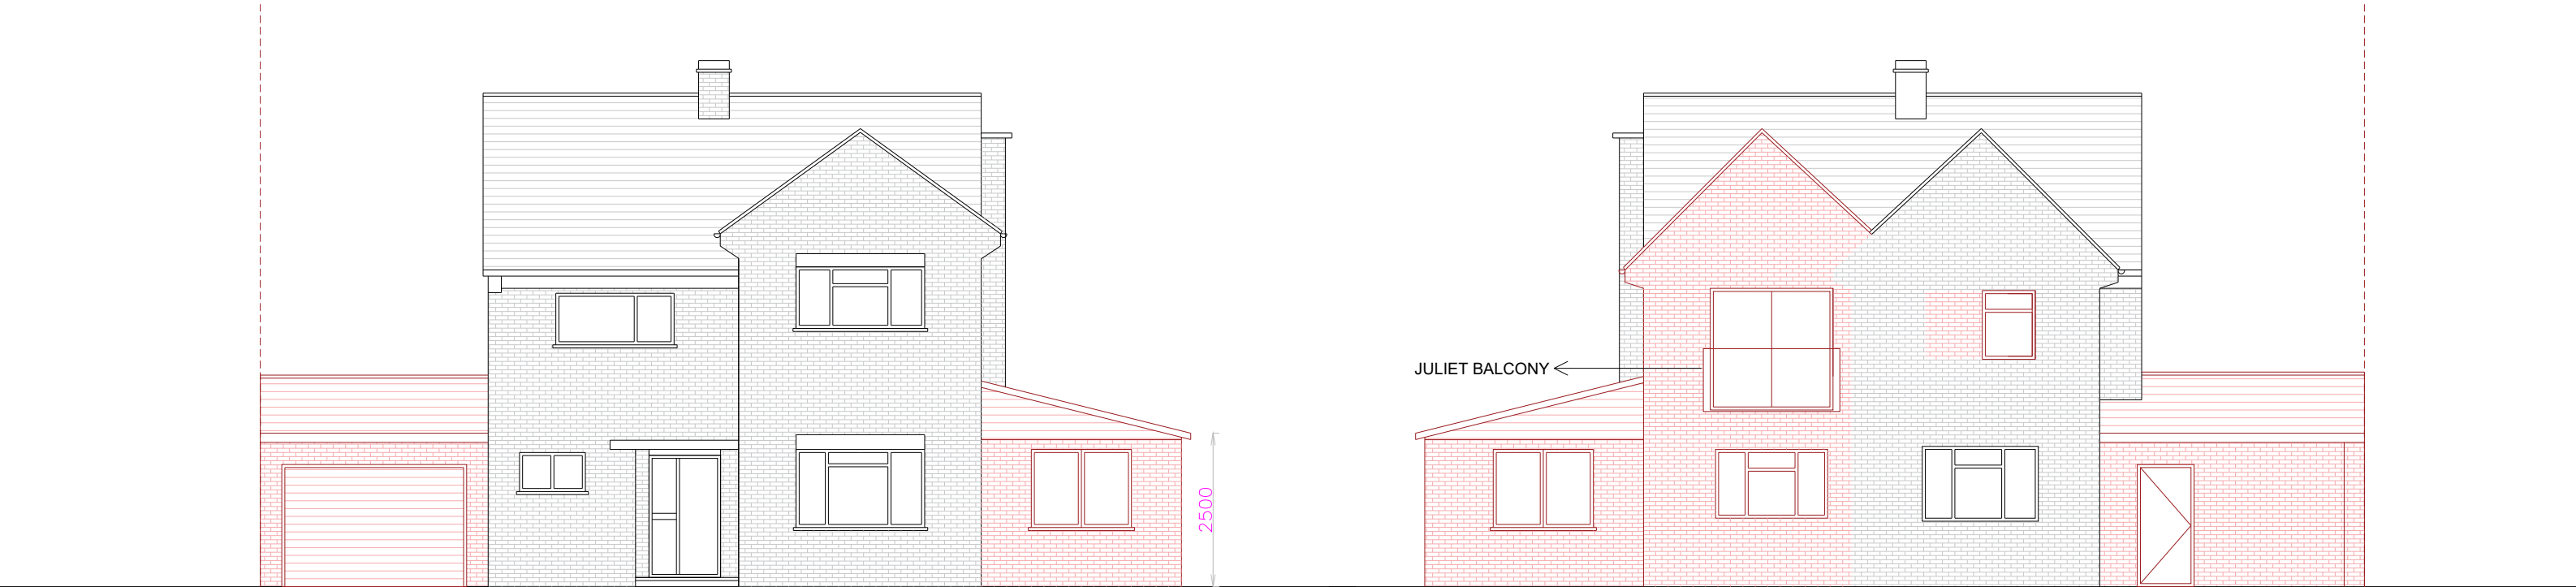

PROPOSED FRONT ELEVATION

PROPOSED REAR ELEVATION

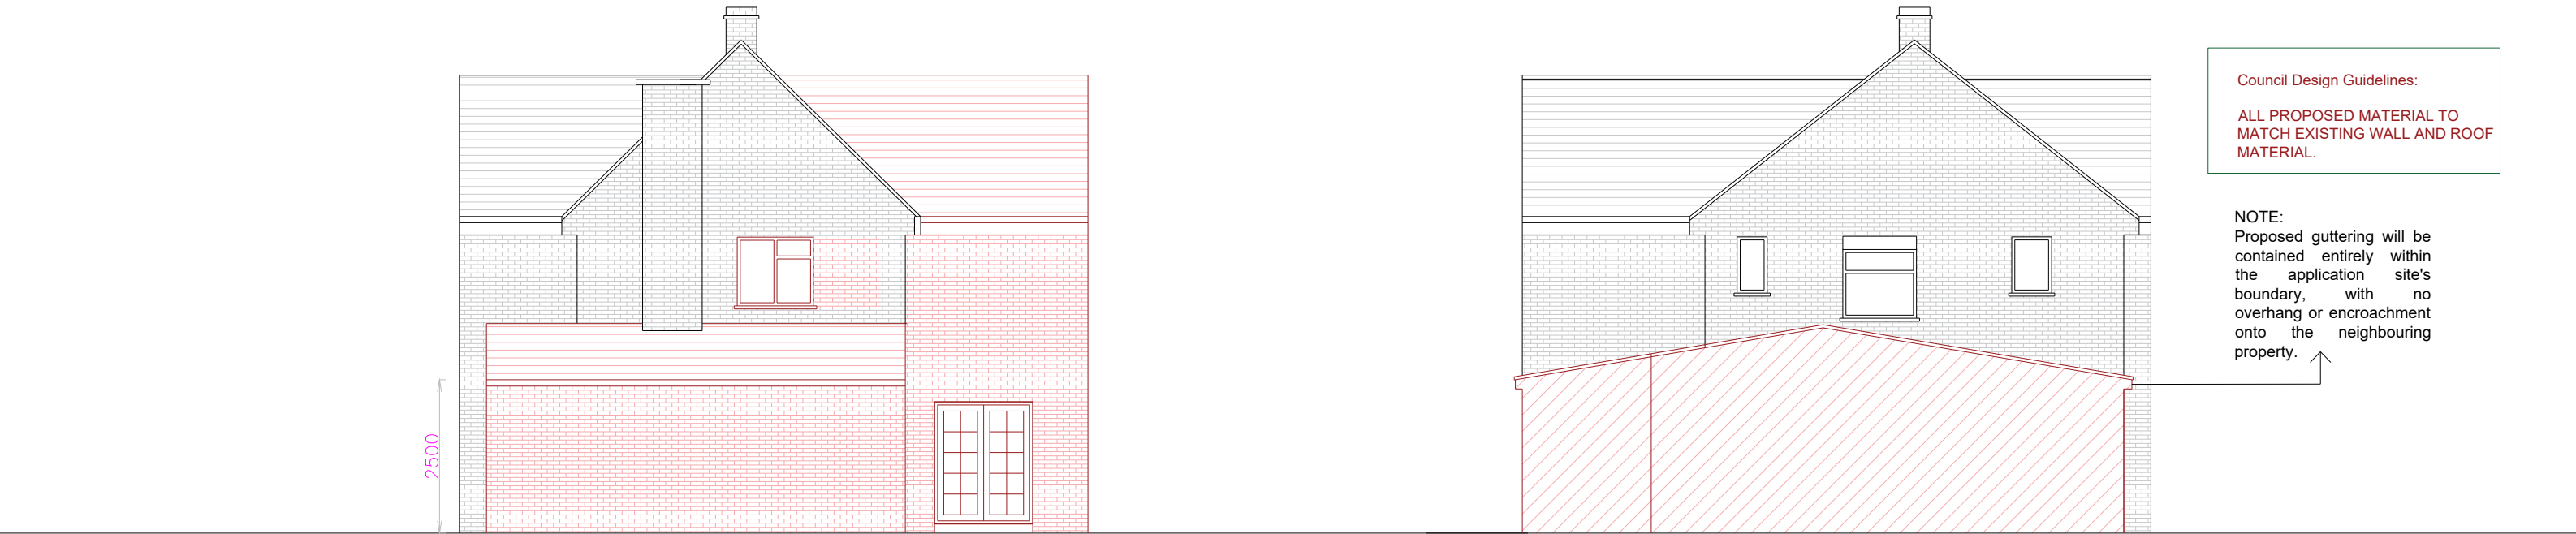

PROPOSED SIDE ELEVATION 1

PROPOSED SIDE ELEVATION 2

Council Design Guidelines:
ALL PROPOSED MATERIAL TO
MATCH EXISTING WALL AND ROOF
MATERIAL.

NOTE:
Proposed guttering will be
contained entirely within
the application site's
boundary, with no
overhang or encroachment
onto the neighbouring
property.

PROJECT

DRAWING TITLE

Rowans, Donhead St. Mary, Shaftesbury, SP7 9LS

PROPOSED ELEVATIONS

DRAWING NO.

REV.

A-005



REV-P7

DATE

SCALE

12-07-2026

1:100@A3

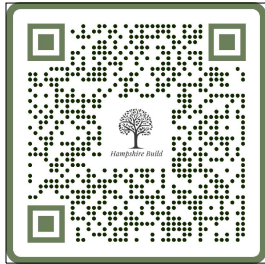 

THESE DRAWINGS ARE THE PROPERTY OF HAMPSHIRE BUILD AND MAY NOT BE REPRODUCED,
COPIED OR USED FOR ANY PURPOSE OTHER THAN THE SPECIFIC PROJECT COMMISSIONED
WITHOUT WRITTEN PERMISSION FROM HAMPSHIRE BUILD LTD.
© Hampshire Build Ltd 2026. All rights reserved.

THESE DRAWINGS WILL BE RECONCILED WITH HAMPSHIRE BUILD QUOTATION. DRAWINGS TO BE READ IN CONJUNCTION WITH RELEVANT DRAWING AND
SPECS. FIGURED DIMENSIONS FOR PLANNING AND BUILDING CONTROL APPROVALS ONLY. DIMENSIONS SHOULD NOT BE RELIED UPON FOR THE PURPOSES
OF ORDERING MATERIALS OR PLACING SUB-CONTRACT ORDERS, OR THE PLACEMENT OF ORDERS WITH THIRD PARTIES. THIRD PARTY SUPPLIERS TO TAKE
THEIR OWN SITE MEASUREMENTS. INTERNAL LAYOUTS ARE TO BE FINALIZED WITH PROJECT MANAGER ON SITE. THE PROJECT MANAGER WILL MAKE HIS
OWN INITIAL ASSESSMENT OF DRAWINGS AND WILL NEED TO CONTACT US FOR ANY AMENDMENTS OR ALTERATIONS TO DRAWINGS IF REQUIRED AFTER HIS
OWN ONSITE INVESTIGATION PRIOR TO COMMENCEMENT OF ANY BUILDING WORKS. DESIGN TEAM ACCEPT NO LIABILITY WHATSOEVER IF ANY ISSUES IN
PROPOSED DESIGN NOT RAISED BY THE PROJECT MANAGER BEFORE COMMENCEMENT OF BUILDING WORKS. THE PROJECT MANAGER TO ORDER ALL STEEL
WORKS AFTER SEEKING THE APPROVAL OF BUILDING CONTROL OFFICER. IN THE EVENT THAT A CONTRACTOR OTHER THAN HAMPSHIRE BUILD IS APPOINTED
TO EXECUTE THE WORKS, HAMPSHIRE BUILD ACCEPT NO LIABILITY WHATSOEVER FOR THE SPECIFICATION, CALCULATION OR OTHER STRUCTURAL OR
NON-STRUCTURAL INFORMATION AS IT SO EXISTS PERTAINING TO THE PROPOSED WORKS CONTAIN HEREWITH.

REV	DATE	NOTES
REV-P7	12-07-26	UPDATED