


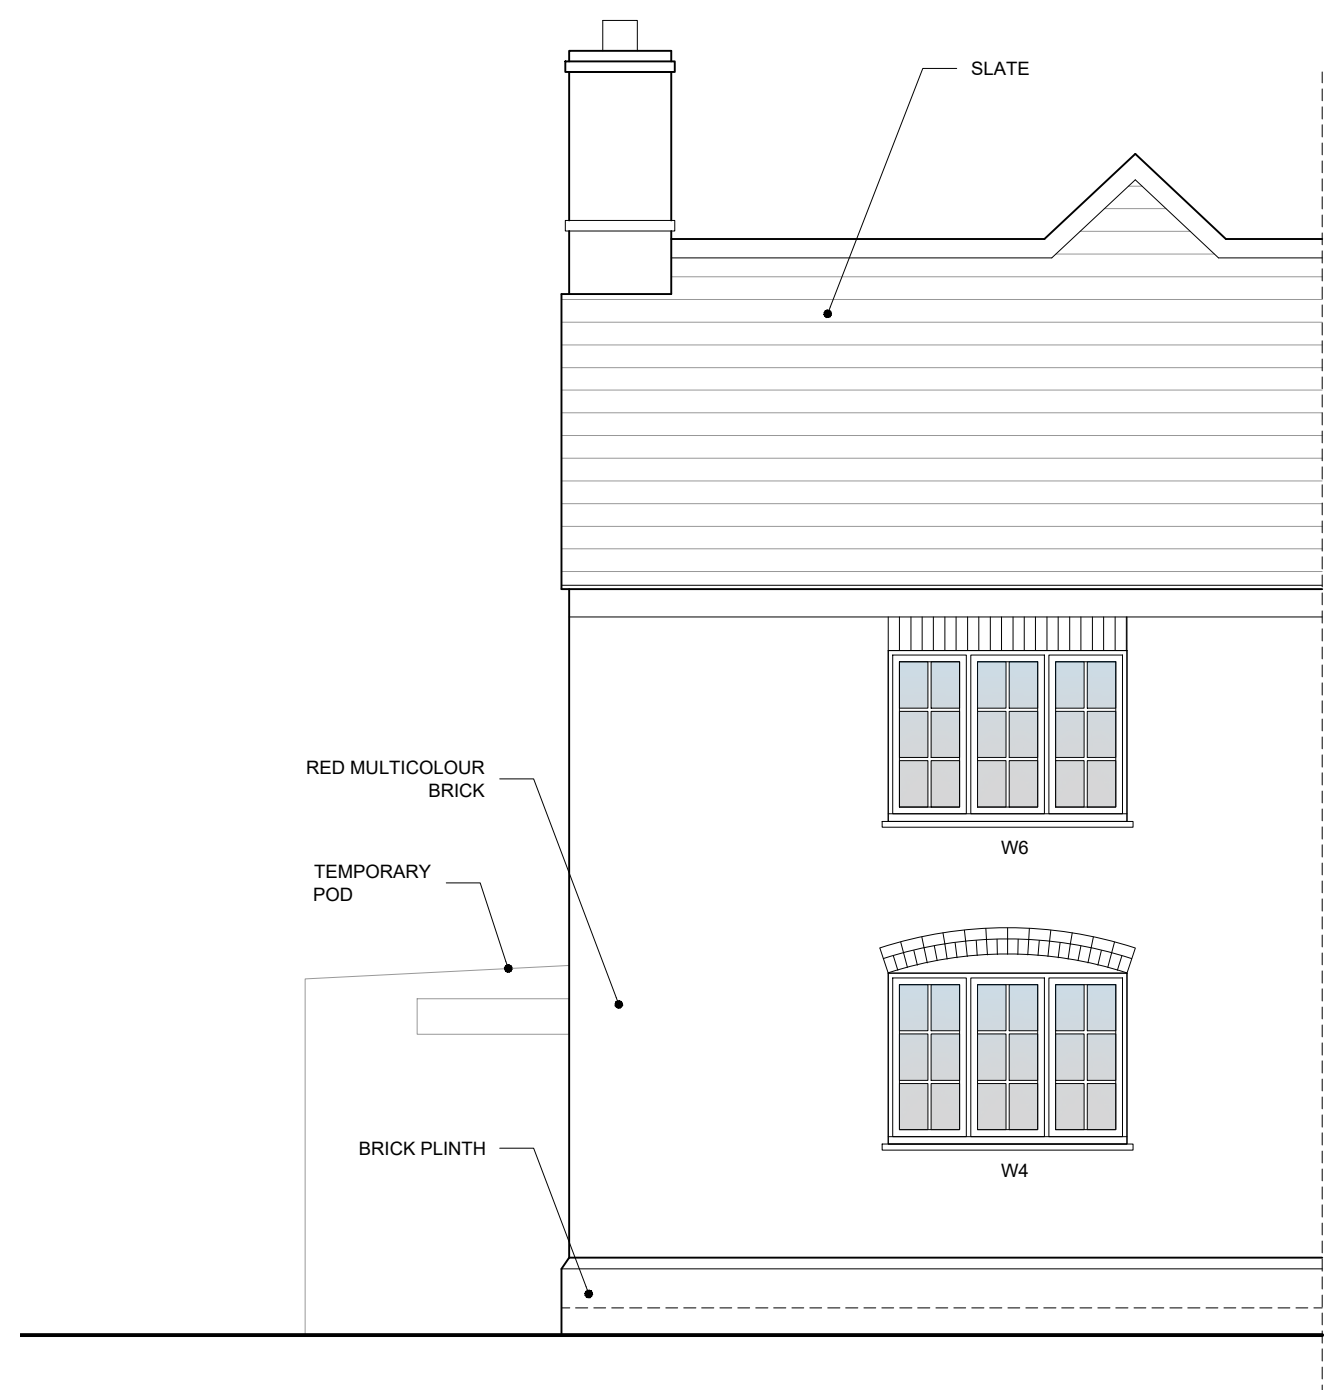

EXISTING
WEST ELEVATION (PARTIAL)
SCALE 1:50



EXISTING
NORTH ELEVATION (PARTIAL)
SCALE 1:50


0 1m 2m 3m
Scale bar (1:50)




1. NORTH ELEVATION



2. WEST ELEVATION

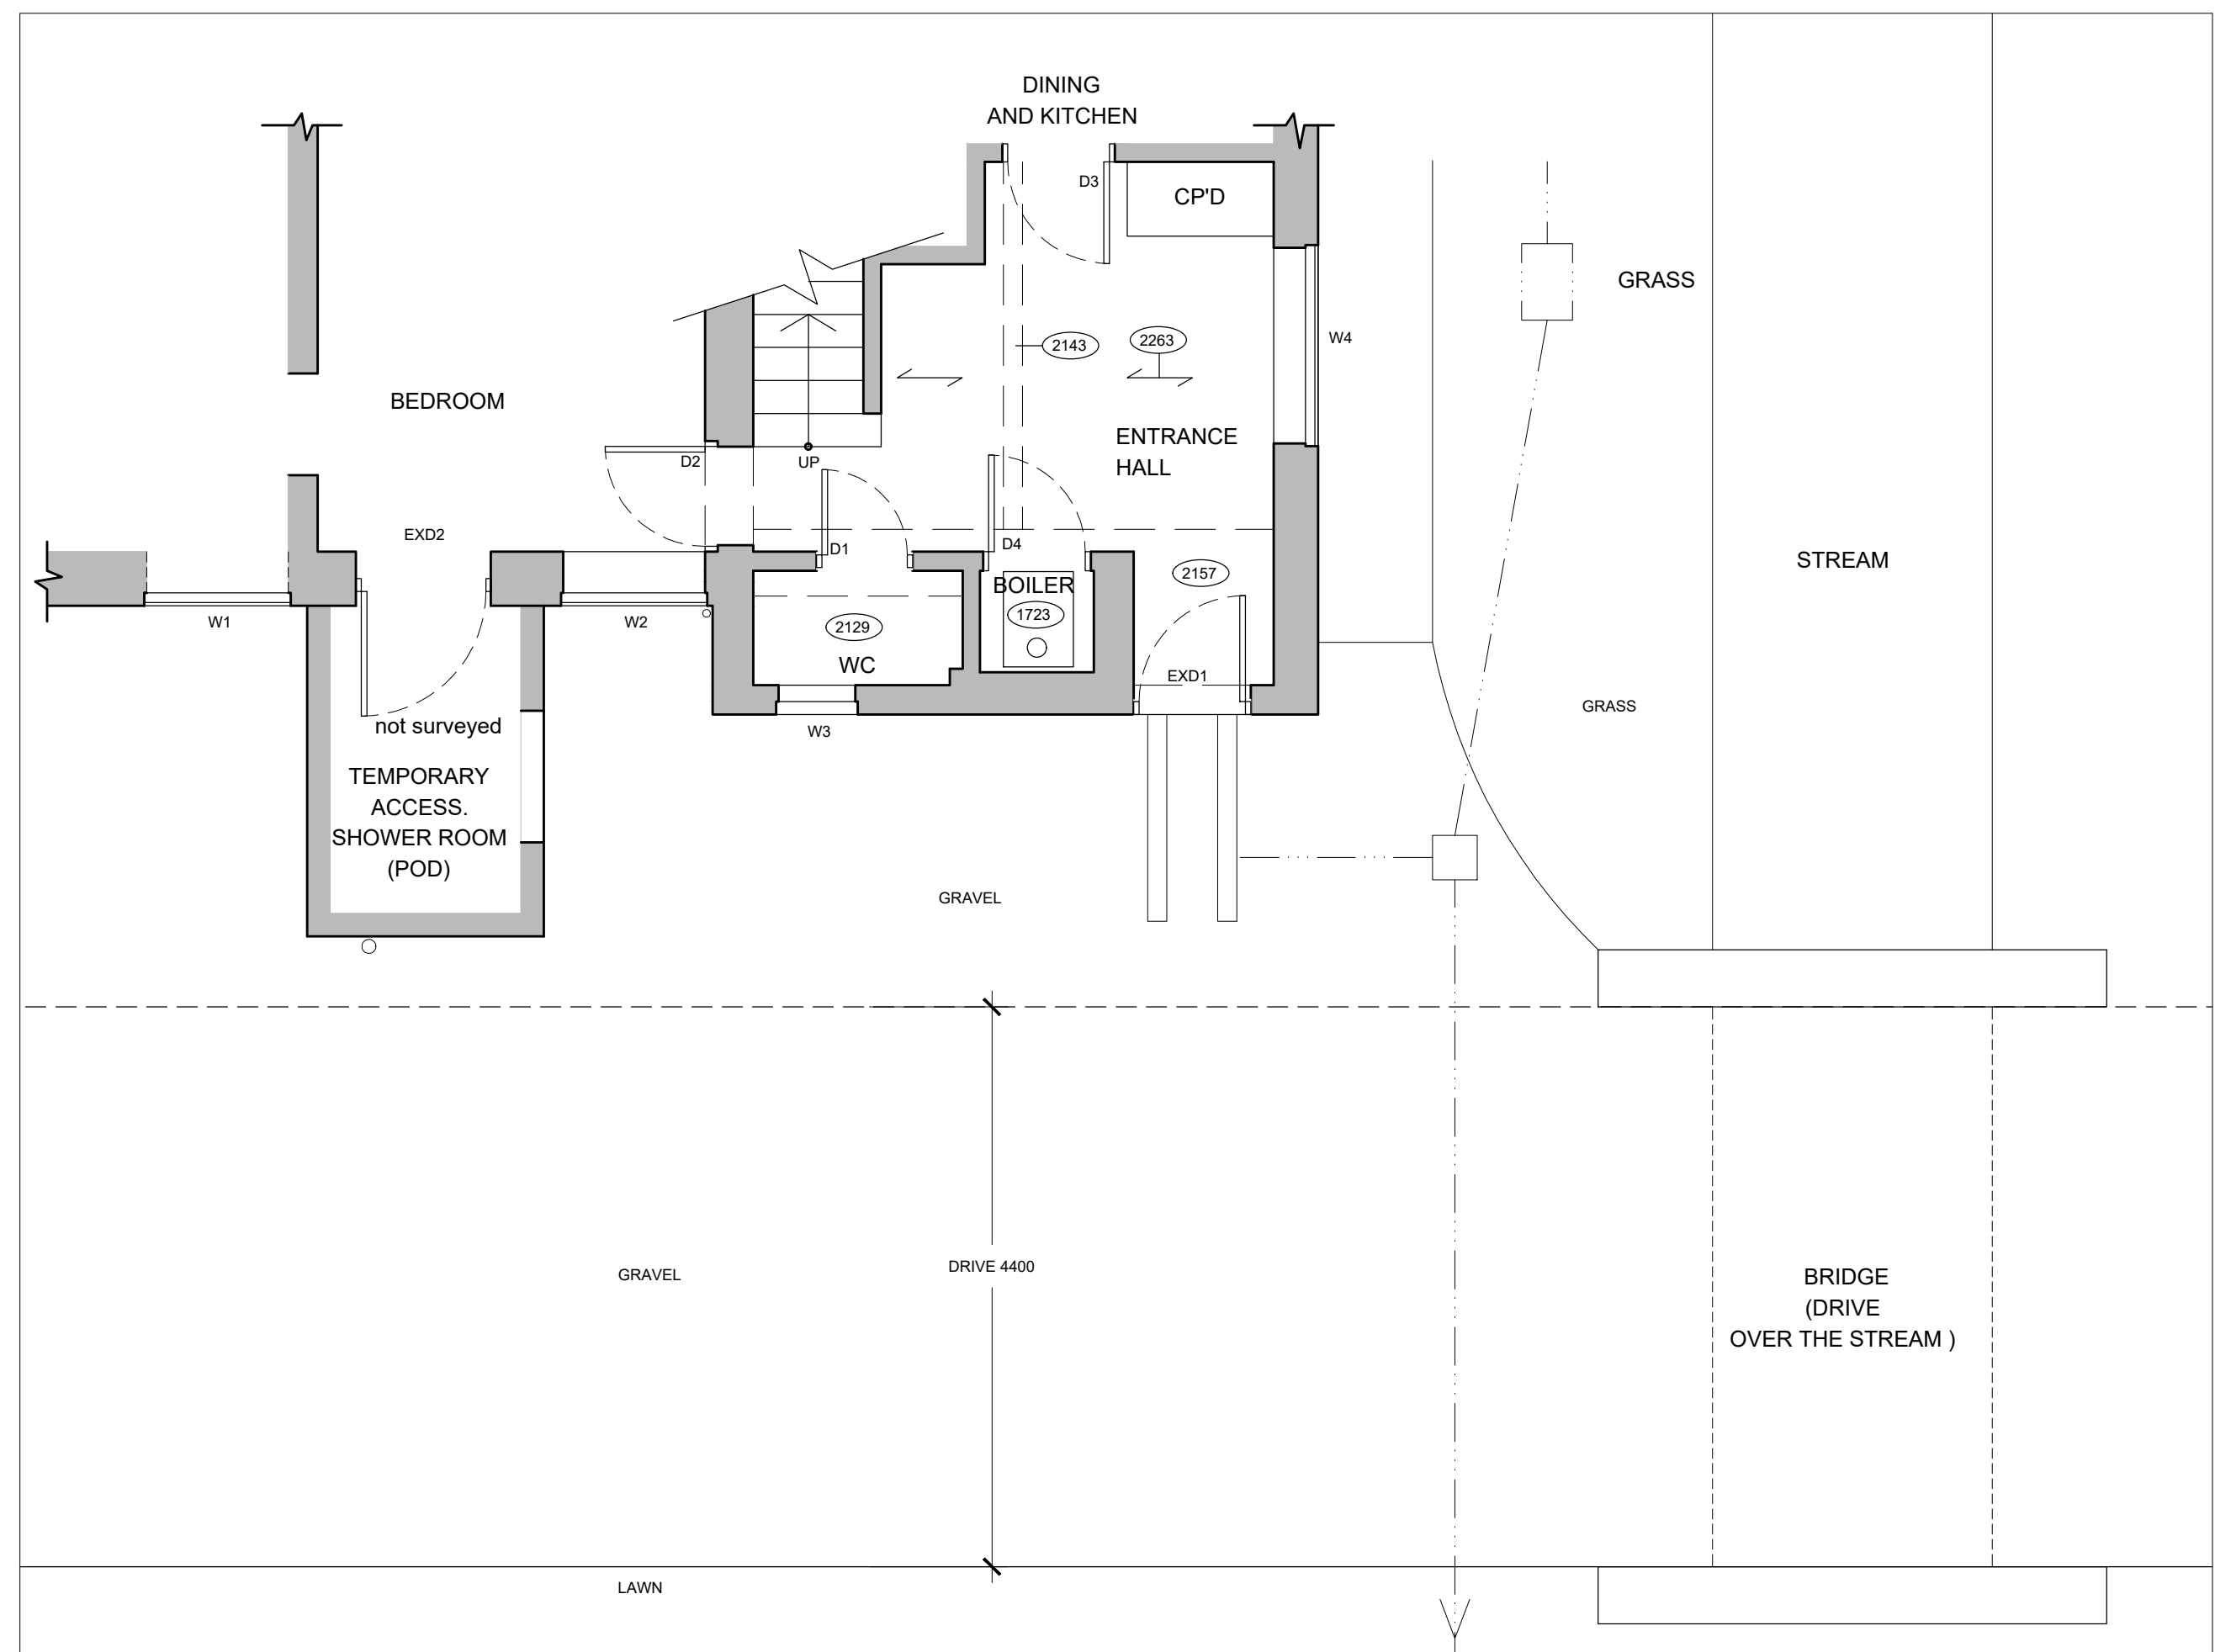

0 1m 2m 3m
Scale bar (1:50)
EXISTING
GROUND FLOOR PLAN (PARTIAL)
SCALE 1:50

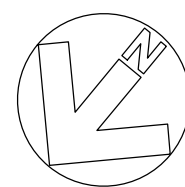

THIS DRAWING IS COPYRIGHT
Contractor must take site sizes

Any discrepancies between the
drawing and site conditions
should be reported to the
Principal Designer

B	29/07/26	Planning issue.	EK
A	28/07/26	Annotations of windows revised.	EK
Rev.	Date		Init
CLIENT			
Mr B. and Mrs J. BEDDOW			
PROJECT			
LITTLE CHEVERELL MILL, GREAT CHEVERELL			
DRAWING			
EXISTING PLAN AND ELEVATIONS			
DRAWN:	Date:	Scale:	
EK	25/06/2026	1:50 @ A1	
Drawing number:		Rev.	
4514-02		B	
DOLMAN			
ARCHITECTURAL DESIGNERS		BUILDING SURVEYORS	
COST CONSULTANTS		CDM PRINCIPAL DESIGNERS	
Sussex House			
Bath Road		Tel: 01380 729456	
Devizes		Web: www.dolmansurveyors.co.uk	
Wiltshire SN10 2AF		Email: info@dolmansurveyors.co.uk	