

NOTE:

The Contractor is to check and verify all building and site dimensions, levels and sewer invert levels at connection points before work starts. This drawing must be read with and checked against any structural or other specialist drawings provided.


The Contractor is to comply in all respects with the current Building Regulations whether or not specifically stated on these drawings. This drawing is not intended to show details of foundation or ground conditions. Each area of ground relied upon to support the structure depicted must be investigated by the Contractor and suitable methods of foundation be provided.

PLANNING




PROPOSED DESIGN INTENT

S/W Joisted pergola supported off s/w eaves beams and s/w posts with powder coated sheet metal roof.

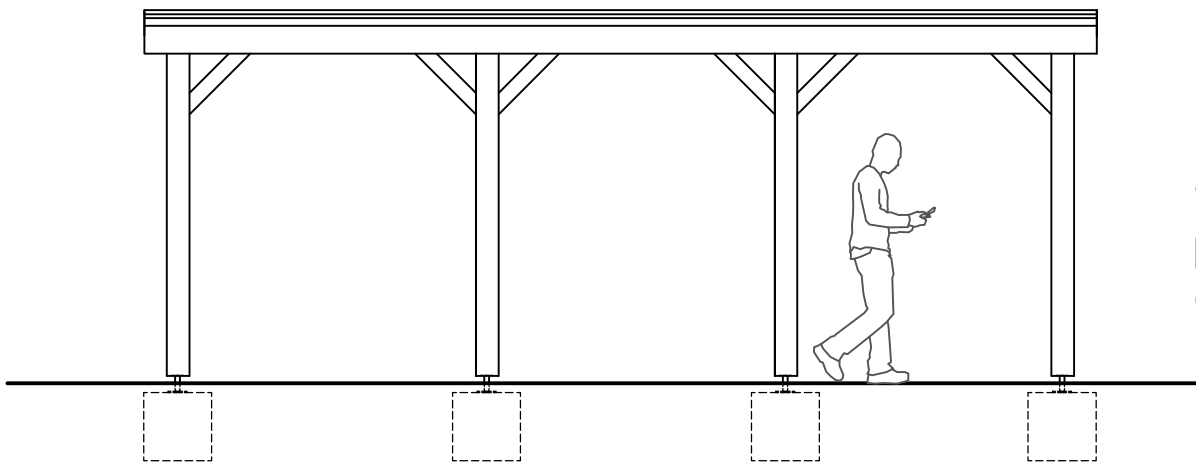


PERGOLA SOUTH-EAST ELEVATION
SCALE 1:50

150x150mm C25 Timber posts in metal shoes - to concrete foundations.

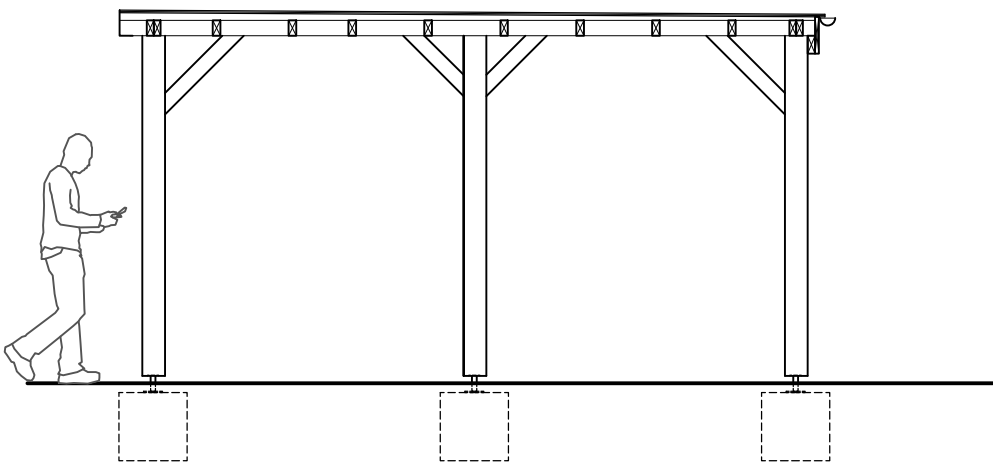


PERGOLA SOUTH-WEST ELEVATION
SCALE 1:50

S/W Joisted pergola supported off s/w eaves beams and s/w posts with powder coated sheet metal roof.

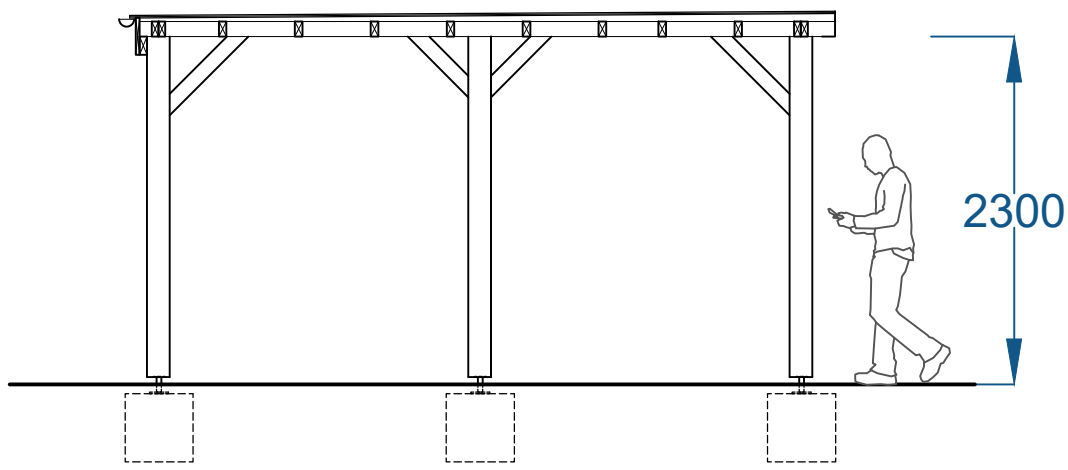

PERGOLA NORTH-EAST ELEVATION
SCALE 1:50

150x150mm C25 Timber posts in metal shoes - to concrete foundations.

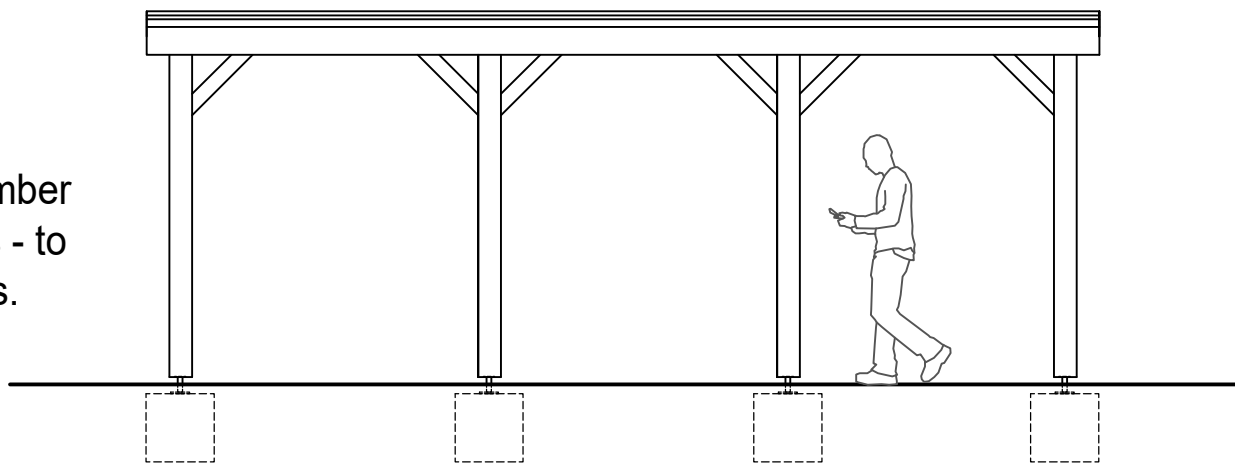

PERGOLA NORTH-WEST ELEVATION
SCALE 1:50

PROPOSED FESTOON LIGHTING


4LITE FESTOON 20M OUTDOOR LED IP44 LIGHTING 40W 16SLM (71999)

Weatherproof festoon lighting for all year round outdoor usage. Ideal for garden parties and dining alfresco in your garden or outdoor space. 20m total cable length with 20 x 2W warm white LED light bulbs. Can be used individually or as easily connect multiple lengths. Distance from plug to first bulb: 3m.

- IP44: For Outdoor Use
- 20 x Warm White Bulbs
- 16SLM
- Weatherproof
- Up to 15,000 Hours Life
- 20m Length


[More info](#)

DENOTES FESTOON LIGHTING:

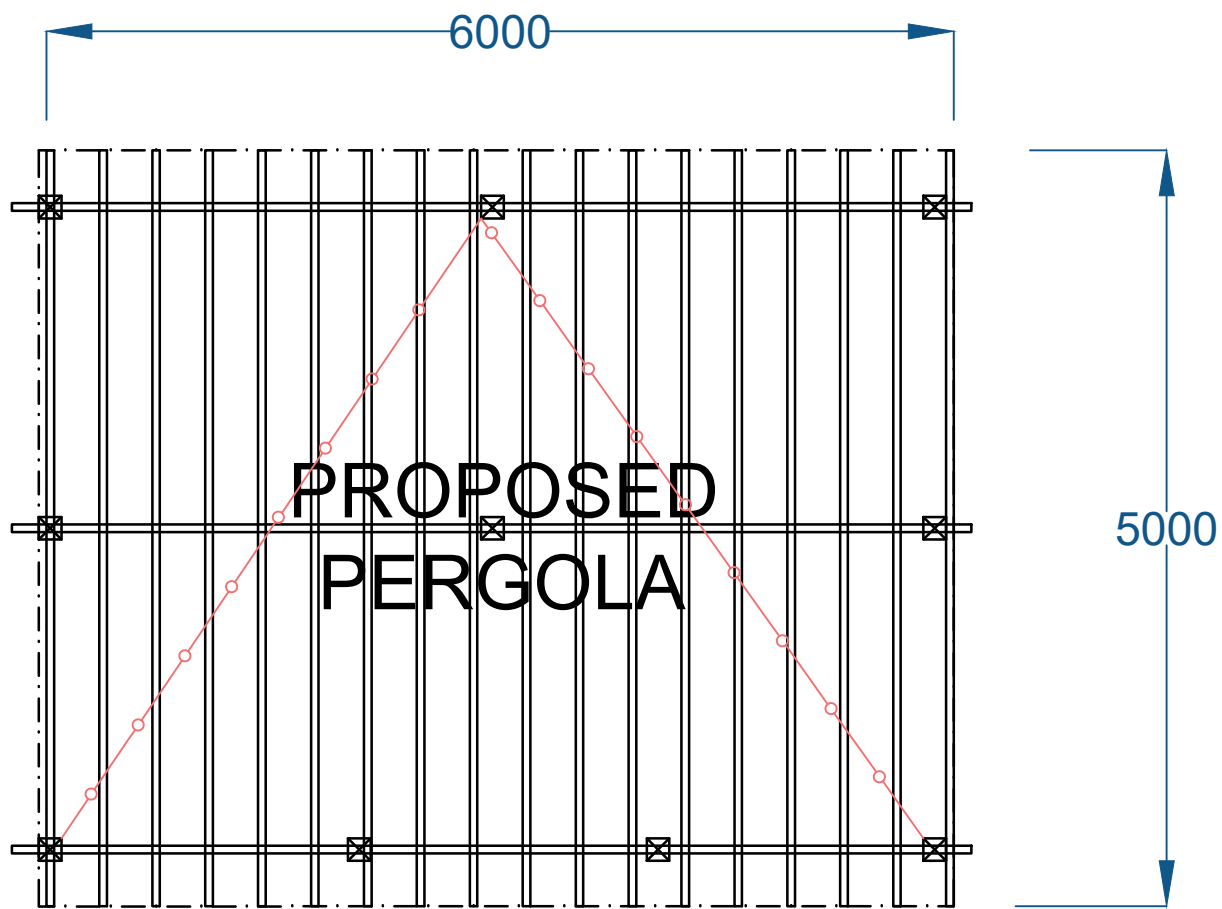

S/W Joisted pergola supported off s/w eaves beams and s/w posts with powder coated sheet metal roof.

PROPOSED PERGOLA PLAN
SCALE 1:50


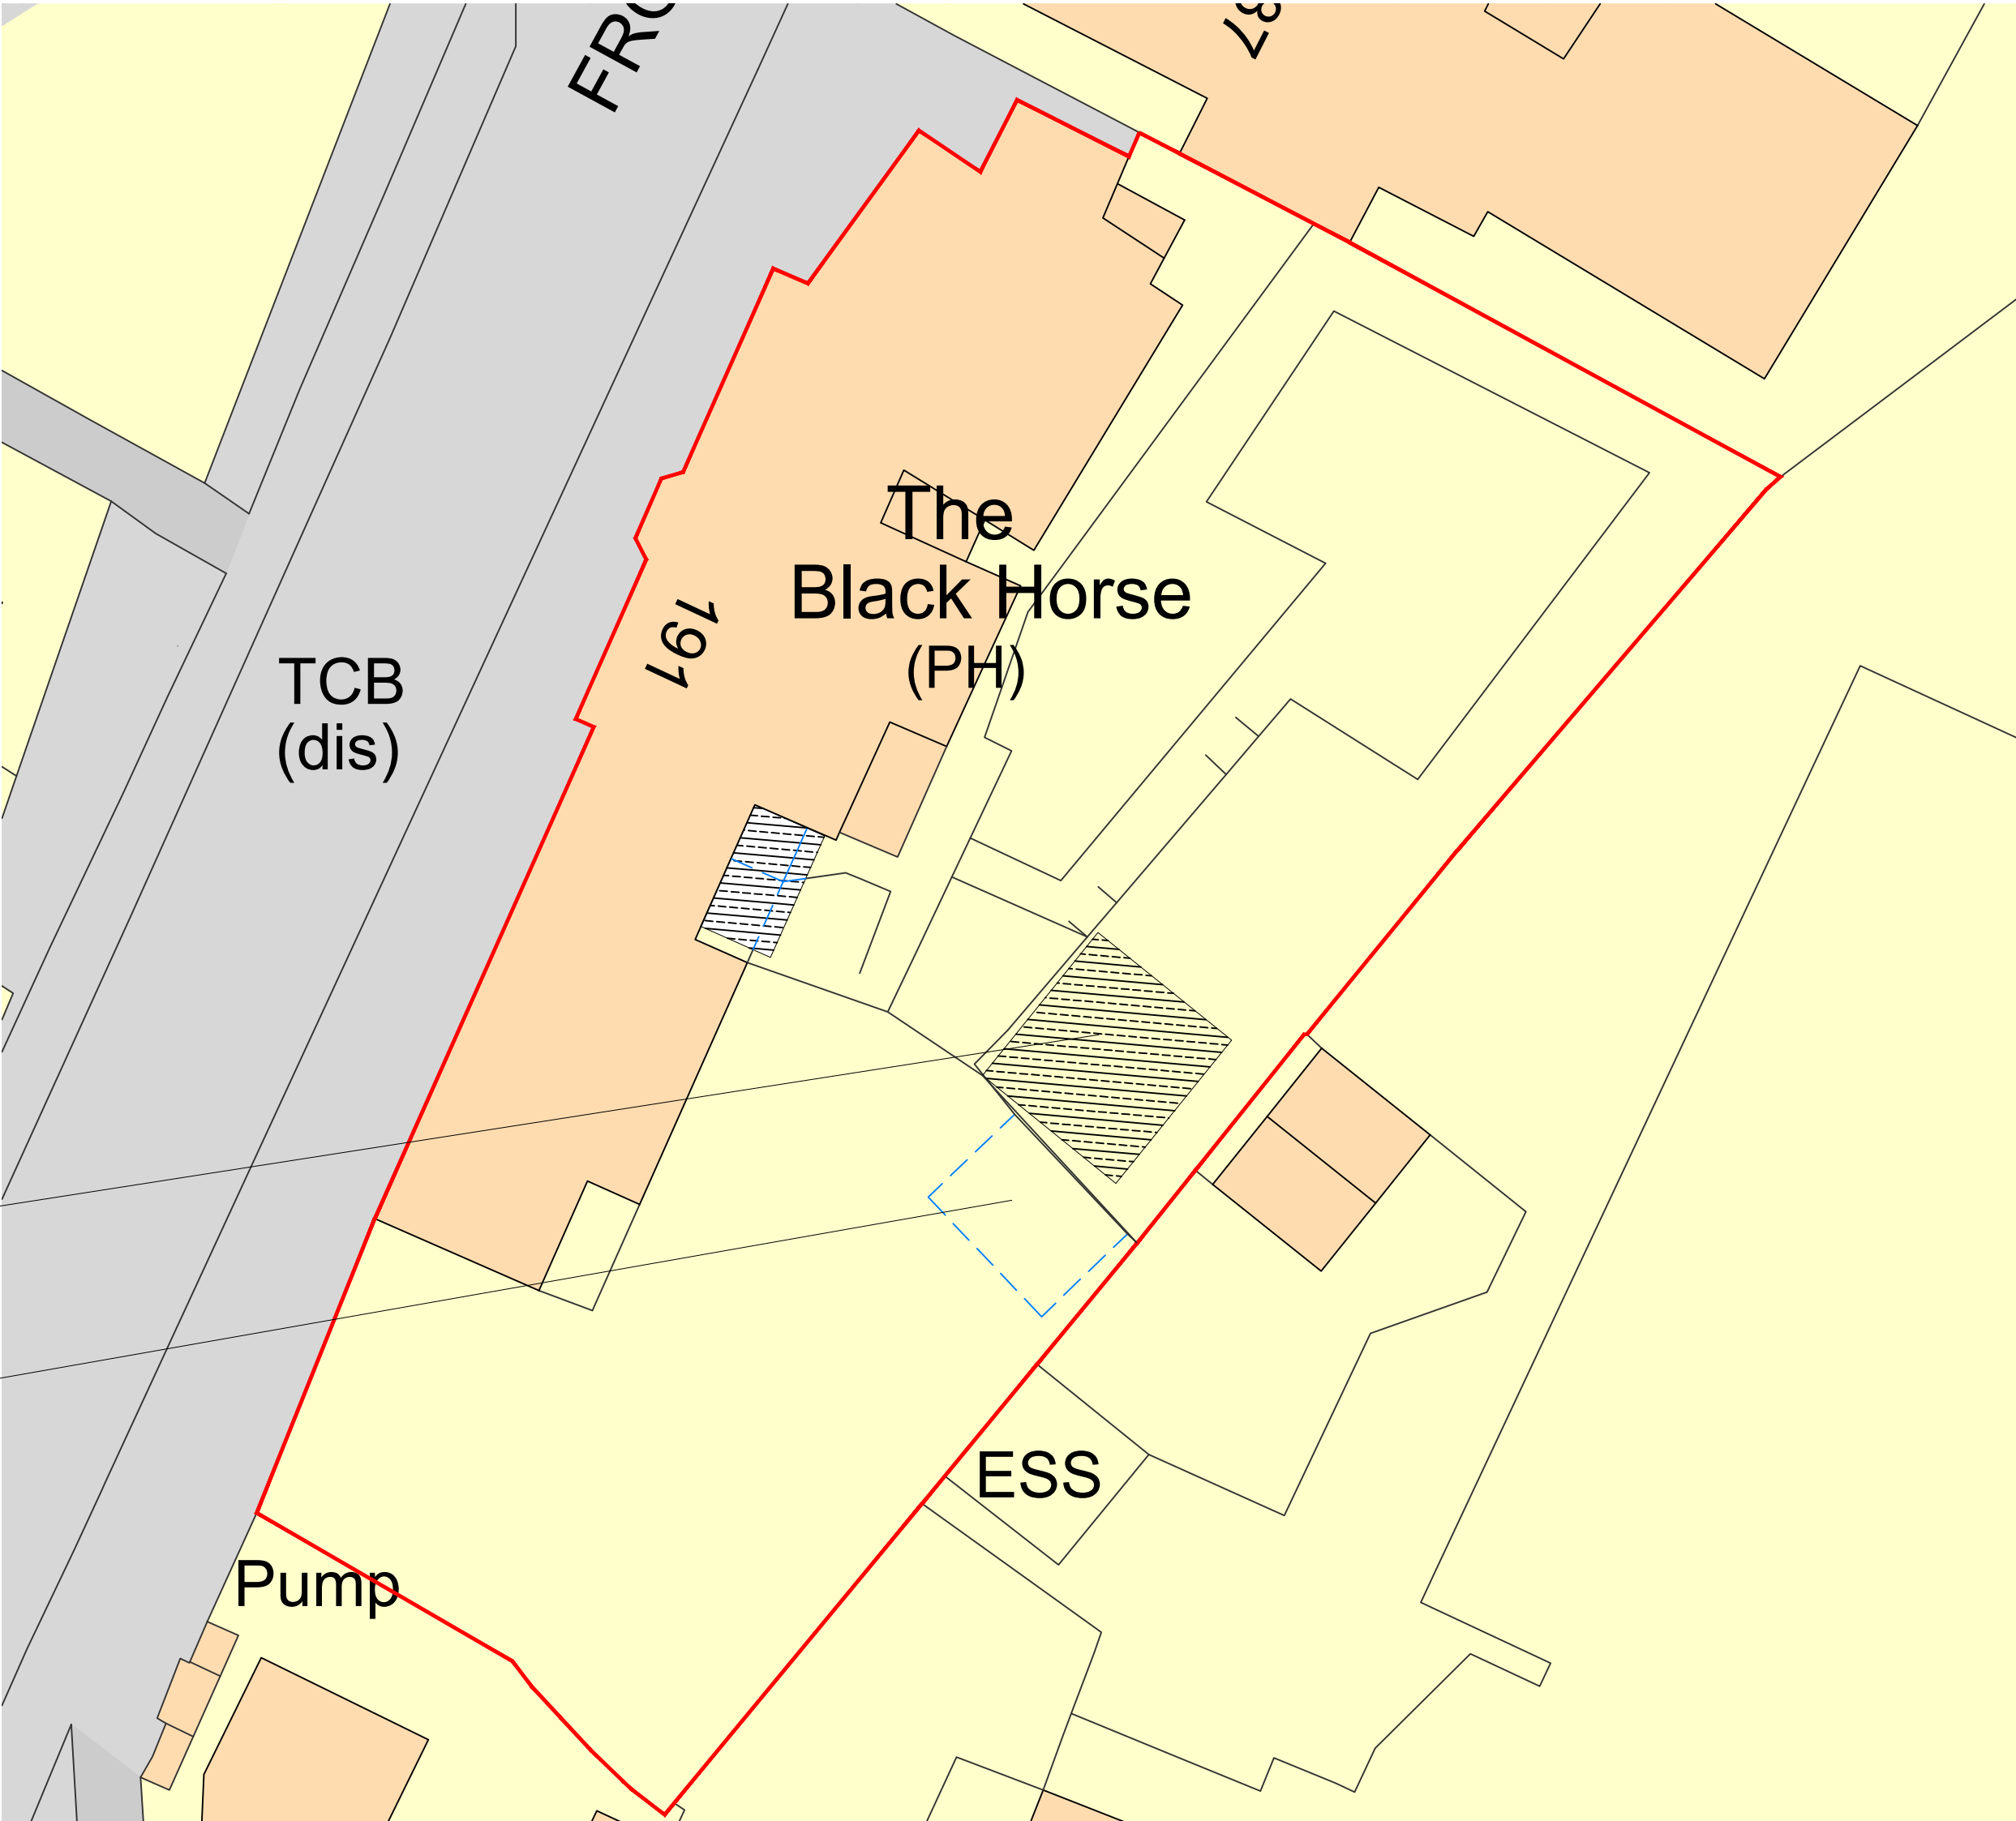


PROPOSED PERGOLA

EXISTING STORE
REMOVED SHOWN
DOTTED



PROPOSED SITE PLAN
SCALE 1:200

  

Rev.	A	FESTOON LIGHTING ADDED	BH	27.07.26
By				
Date				

Hollington AGENCY LTD E-mail : ben@hollington-architects.co.uk Tel. 07974 763424			
Site THE BLACK HORSE 191 FROME ROAD, TROWBRIDGE, BA14 0DU			
Title PROPOSED COVERED STRUCTURE PLANS & ELEVATIONS			
Project Manager/ Checked	Drawn By BH	Scale AS NOTED@A1	Date 23.05.26
Arch./Des. HA	Drawing Number 26:83/ 106	Rev. A	