




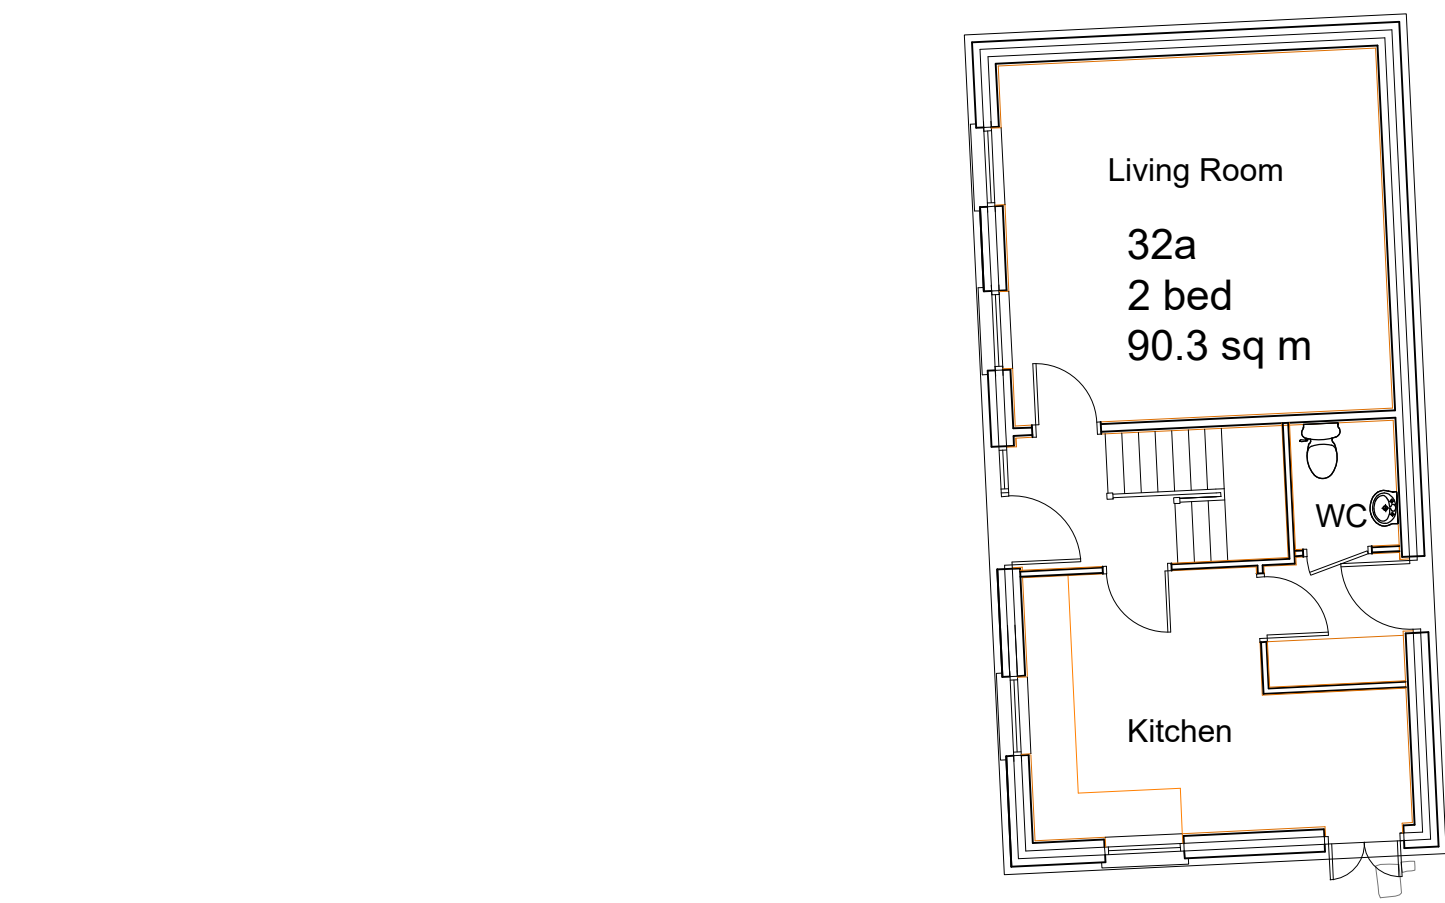


Proposed Ground Floor Plan

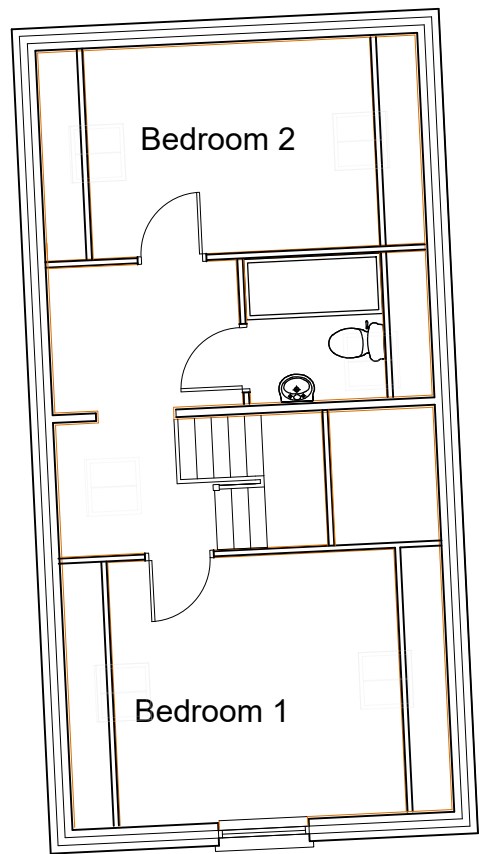


Proposed First Floor Plan

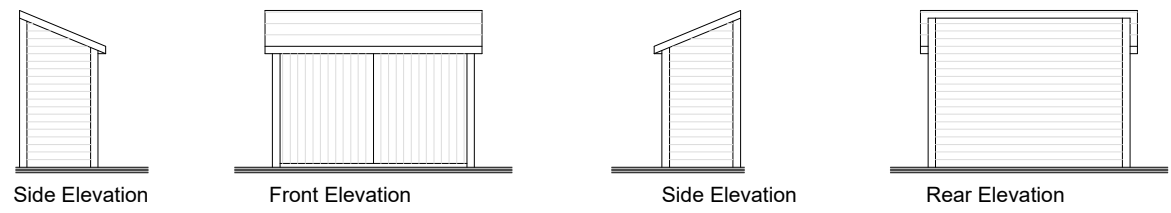

Proposed Bin Store

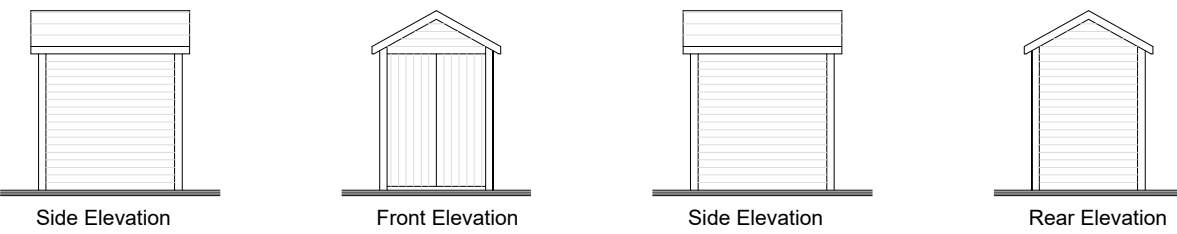


Proposed Bike Store

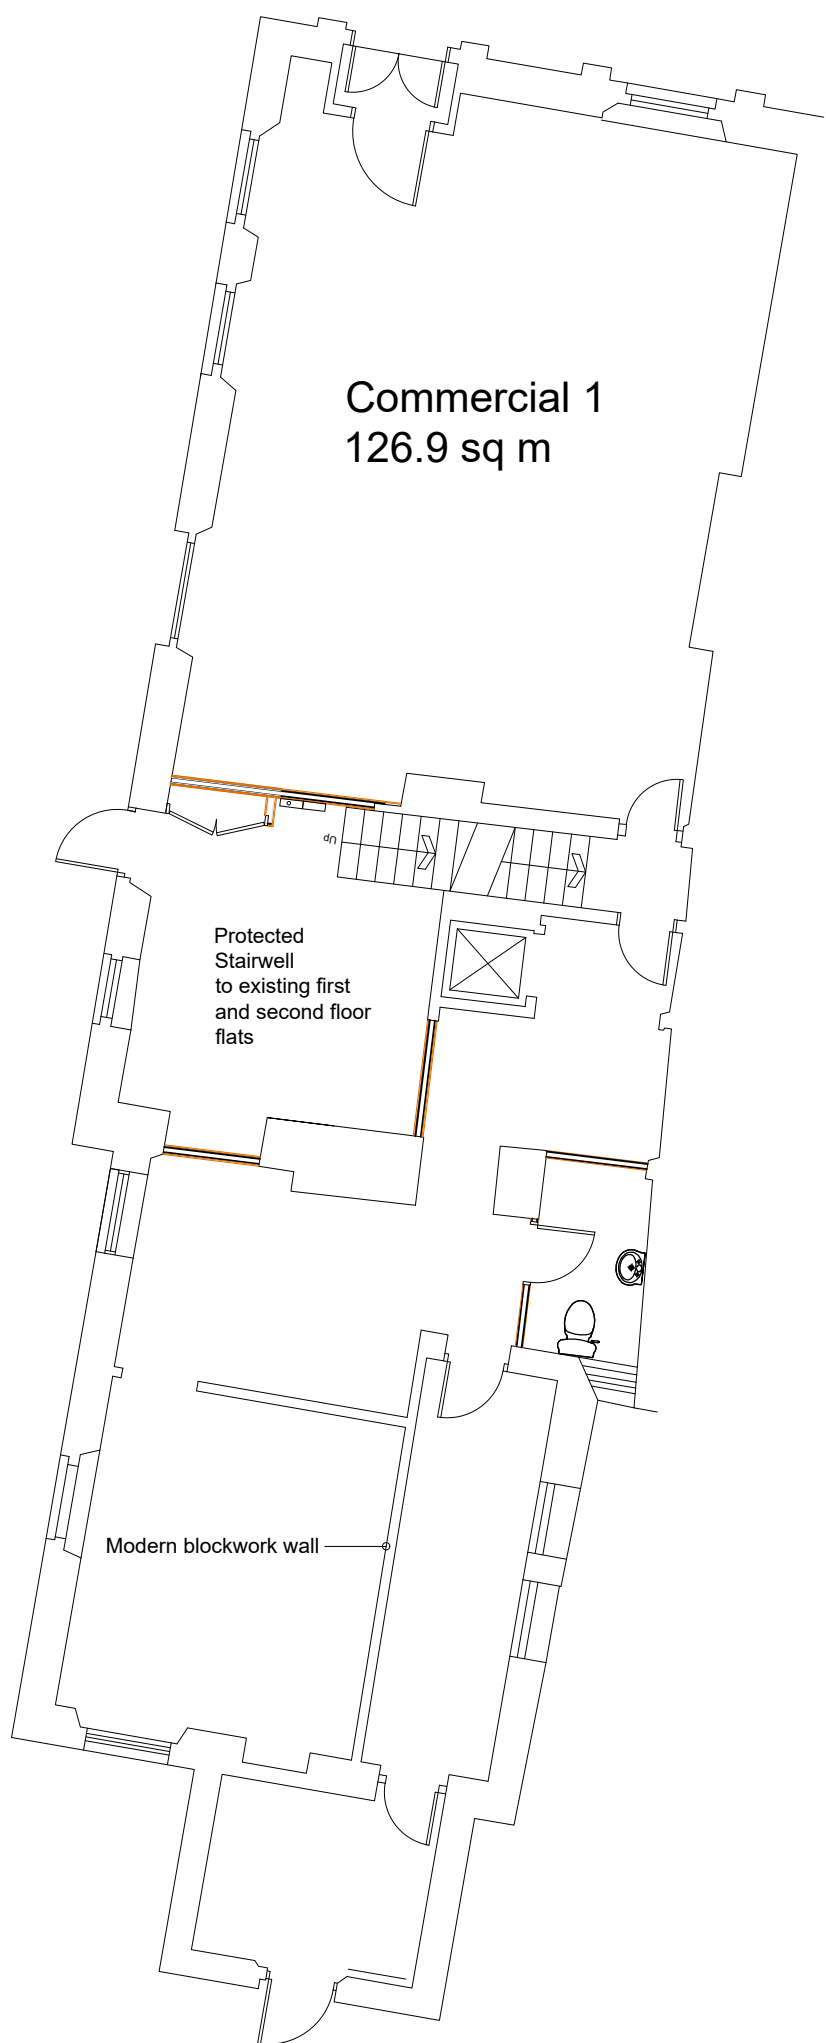

Existing Ground Floor



Proposed Ground Floor

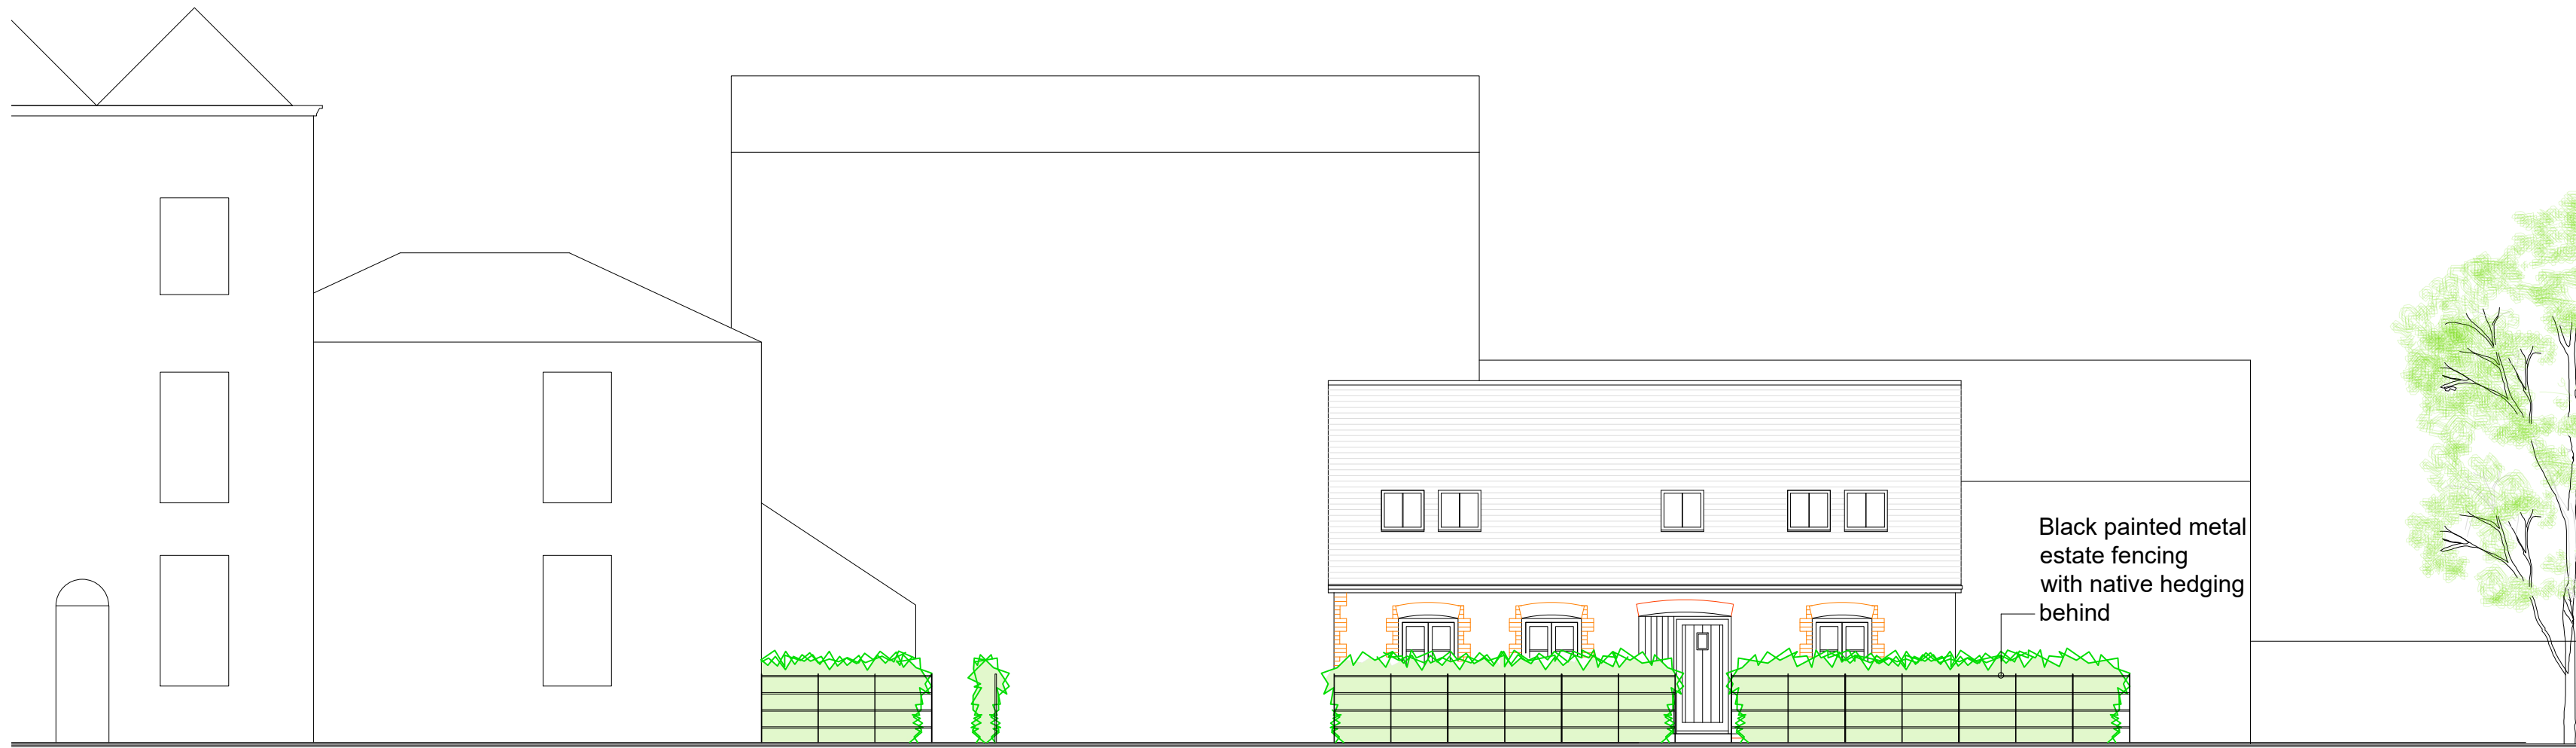


West Elevation/Site Long Section




Proposed Materials and Detailing example
Not to scale



165 x 265 Heritage Clay Plain Roof Tile -
Clayhall Medium Blend
Not to scale

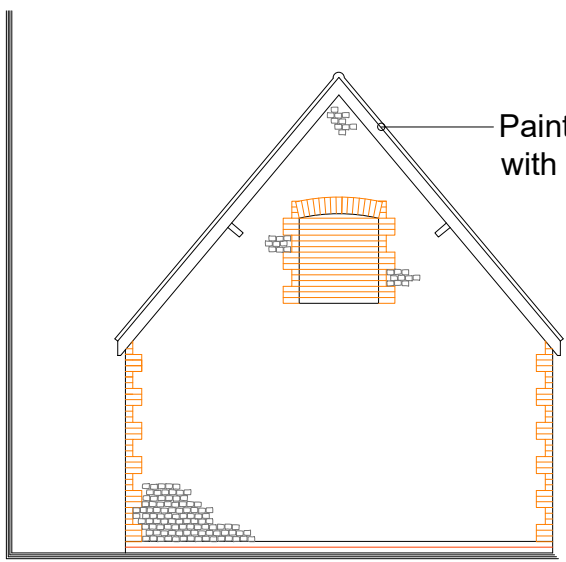


Proposed North Elevation

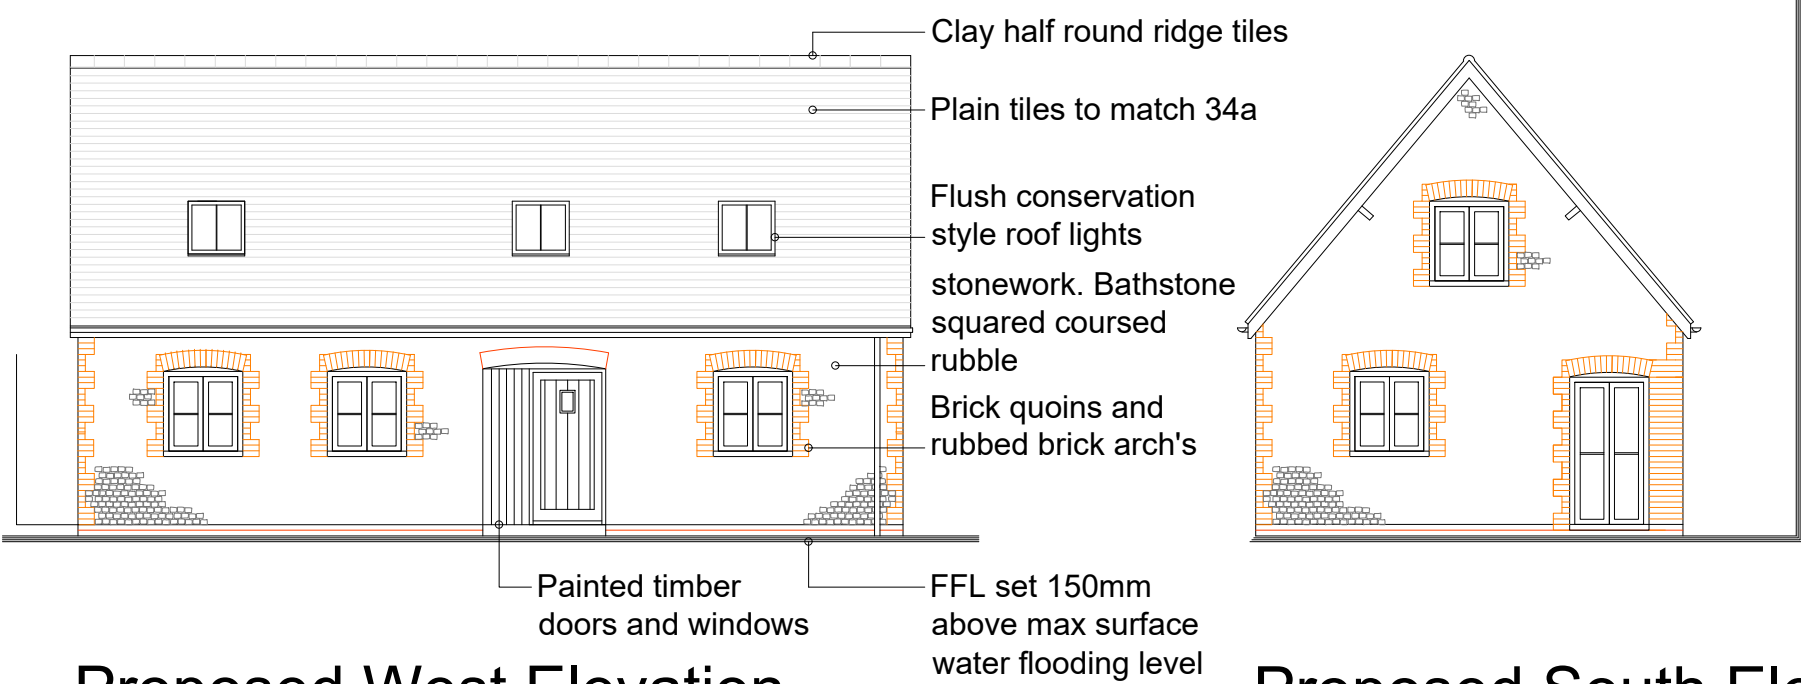

Proposed West Elevation



Proposed South Elevation

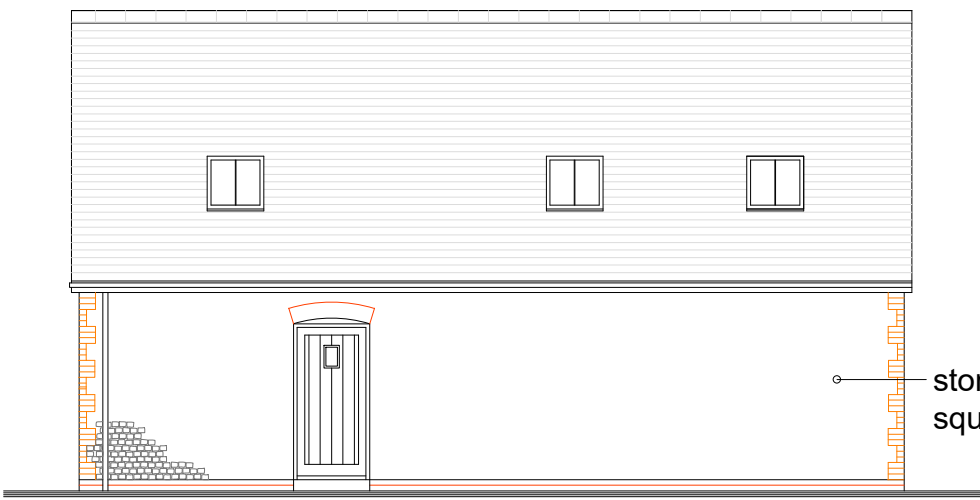

Proposed East Elevation

SCALE 1:100

0	1000	2000	3000	4000	5000MM
---	------	------	------	------	--------

A	Planning office comments	13.07.26
Rev	Discription	Date

ELLIS AND PARTNERS

INDEPENDENT SURVEYORS • VALUERS • PROPERTY ADVISORS

Address : Old Library House, 4 Dean Park Crescent, Bournemouth, BH1 1LY
Telephone : 01202 551821 Email : j.barker@ellis-partners.co.uk
Fax : 01202 557310 Web : www.ellis-partners.co.uk

Project:	
32 Market Place Warmminster	
Rear site Proposed dwelling and GF Flat	
Drawing Title:	
Existing and proposed plans and elevations	
Drawing No:	Rev:
pp-002	-
Scale: 1:100 @ A1	Date: 14.01.26 Drawn: JRB