


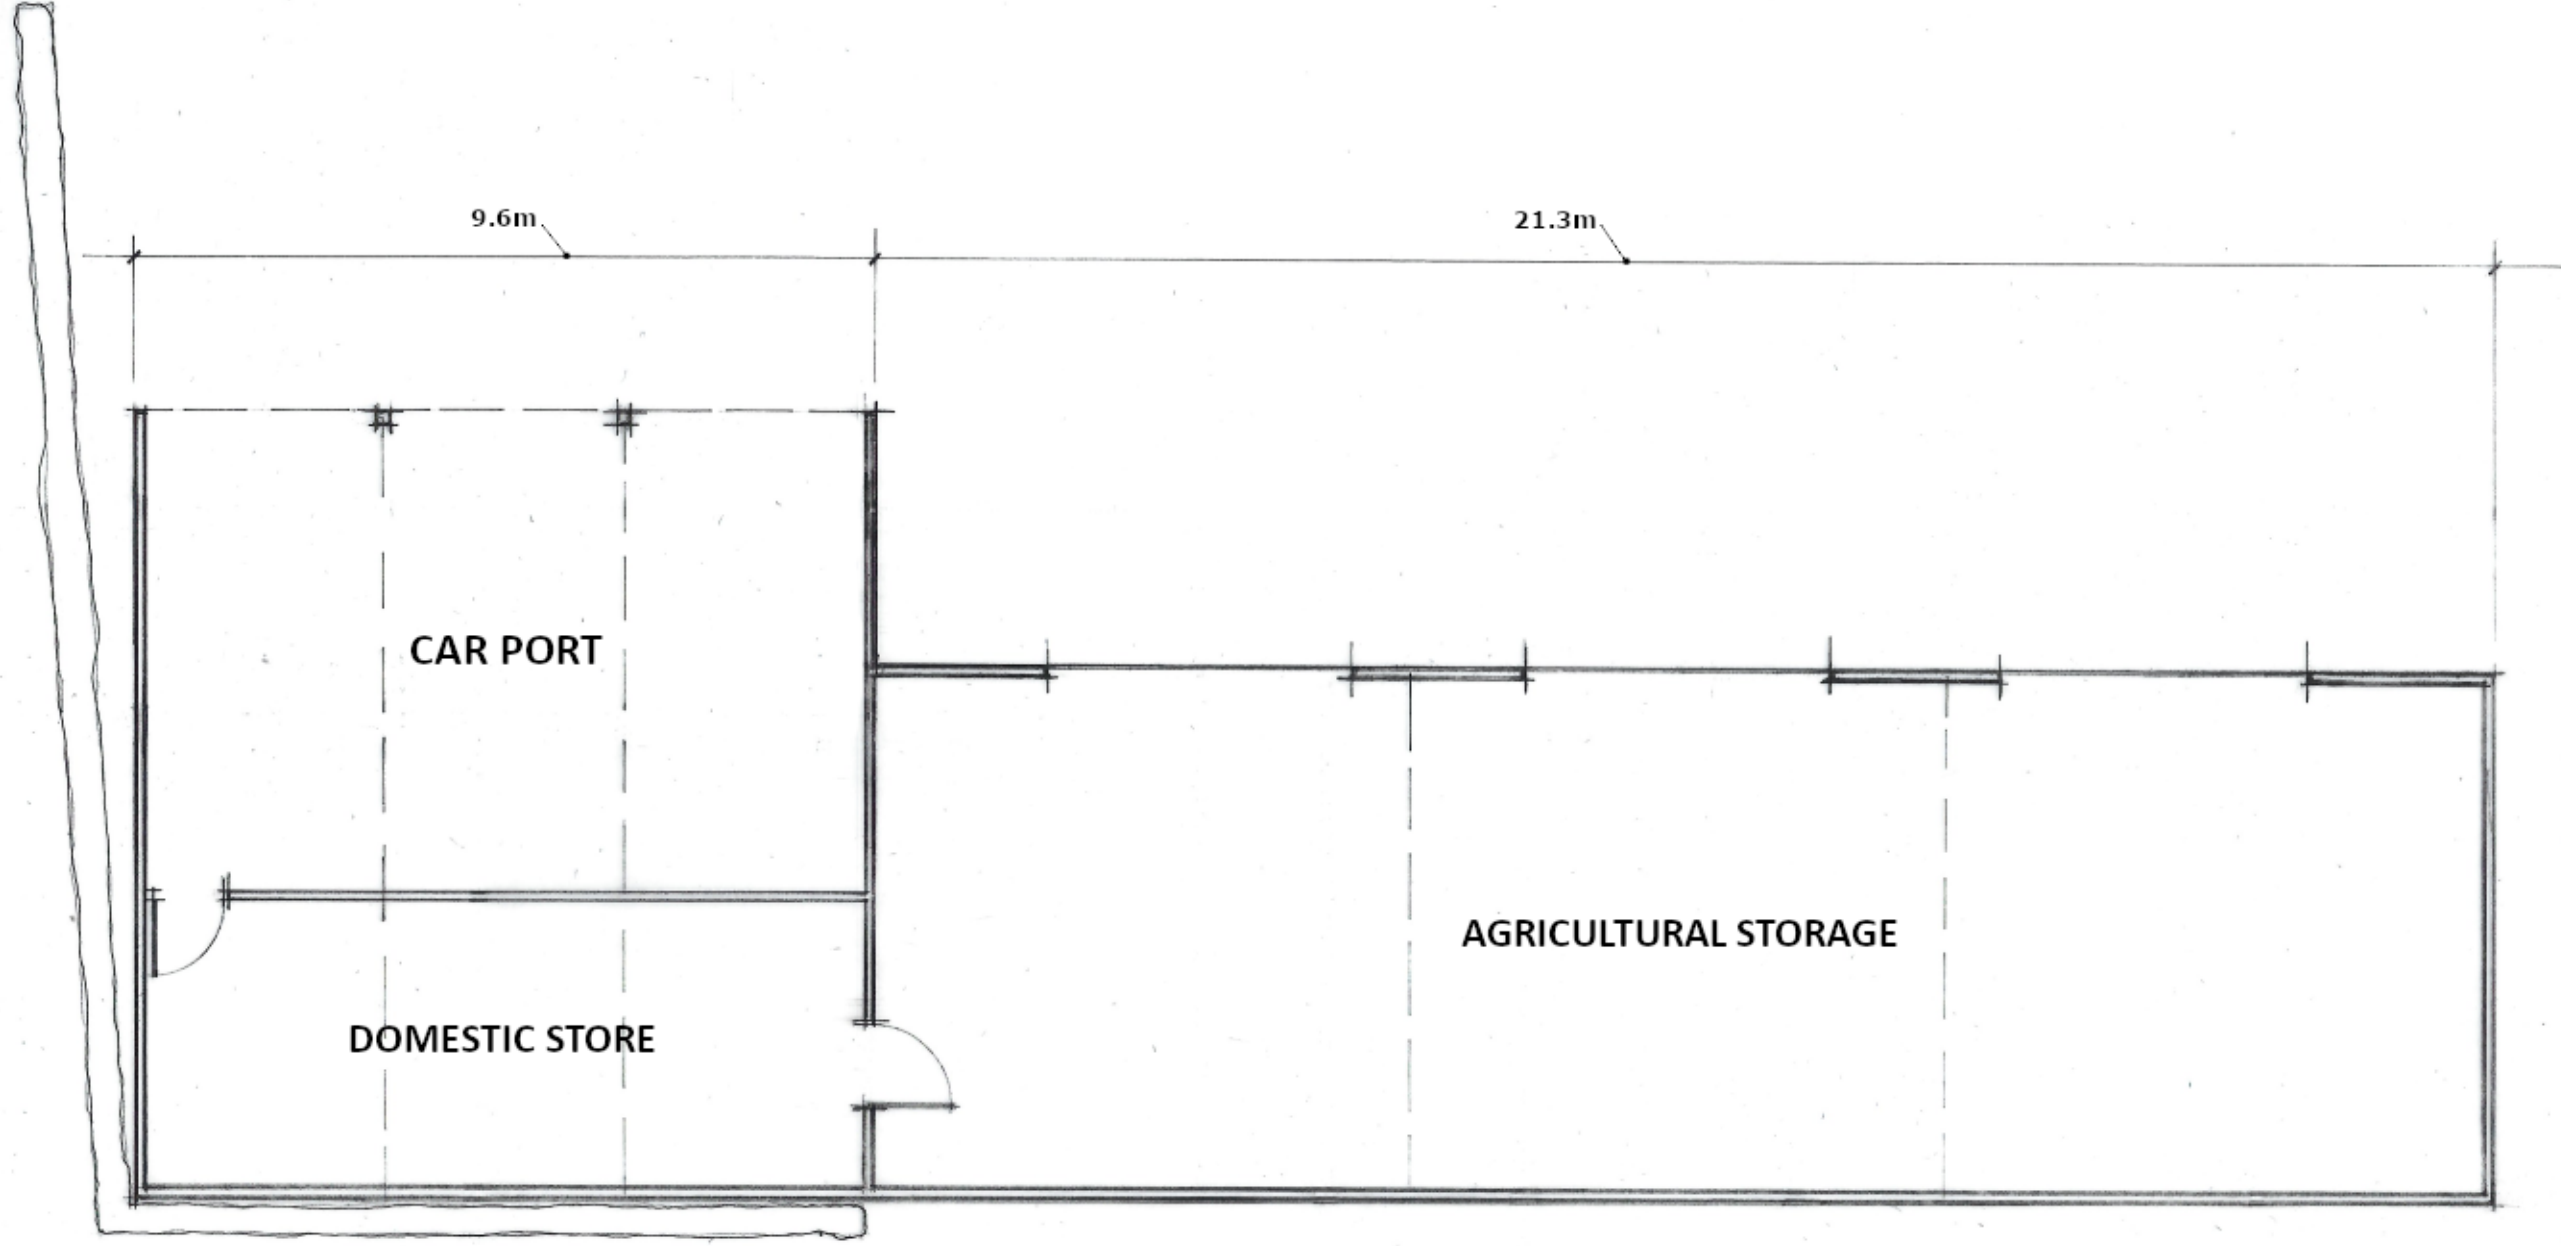

REVISION DRAWING No. B 05	PROJECT NO. LDC.2525 PROJECT Folly Farm, Yatton Keynell	DESCRIPTION Proposed Floor Plan SCALE: 1:100 @ A3	DATE February 2026	The Studio, 82 Broadmead, Corsham, SN13 9AP	All dimensions to be checked on site. Drawing for planning purposes only - Not for construction. Reproduction of this drawing is prohibited without the consent in writing of Land Development & Planning Consultants Ltd. Site plans are reproduced from the Ordnance Survey sheets with the permission of The Controller of HM Stationery Office. Crown Copyright Reserved. Licence Number ALS40355.	LDPC Land, Development & Planning Consultants Ltd
---	---	--	------------------------------	--	--	---