




SOUTH ELEVATION

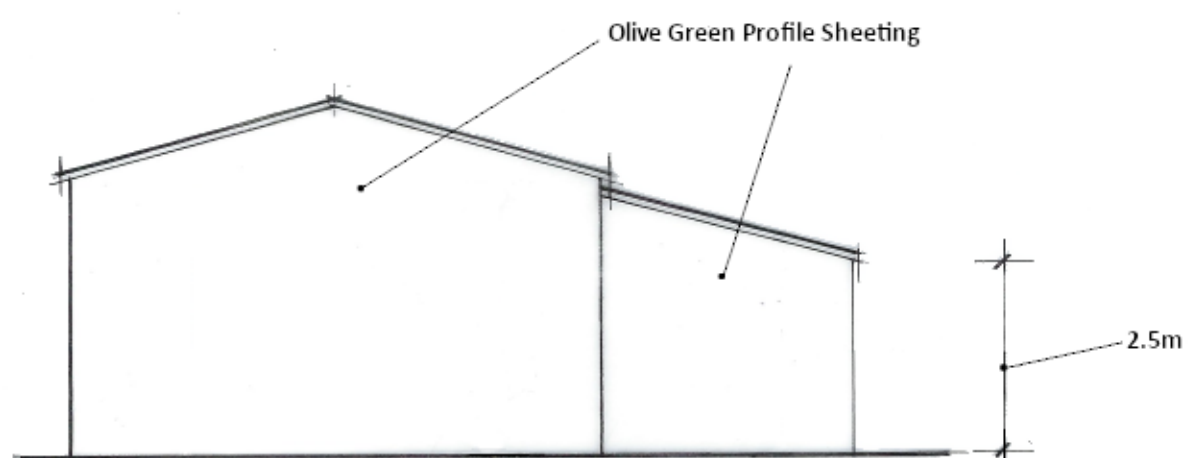

EAST ELEVATION

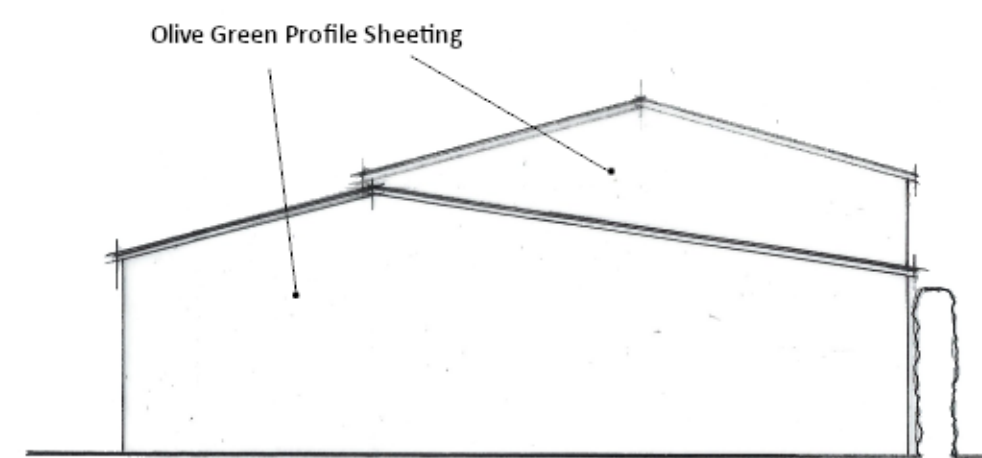

WEST ELEVATION

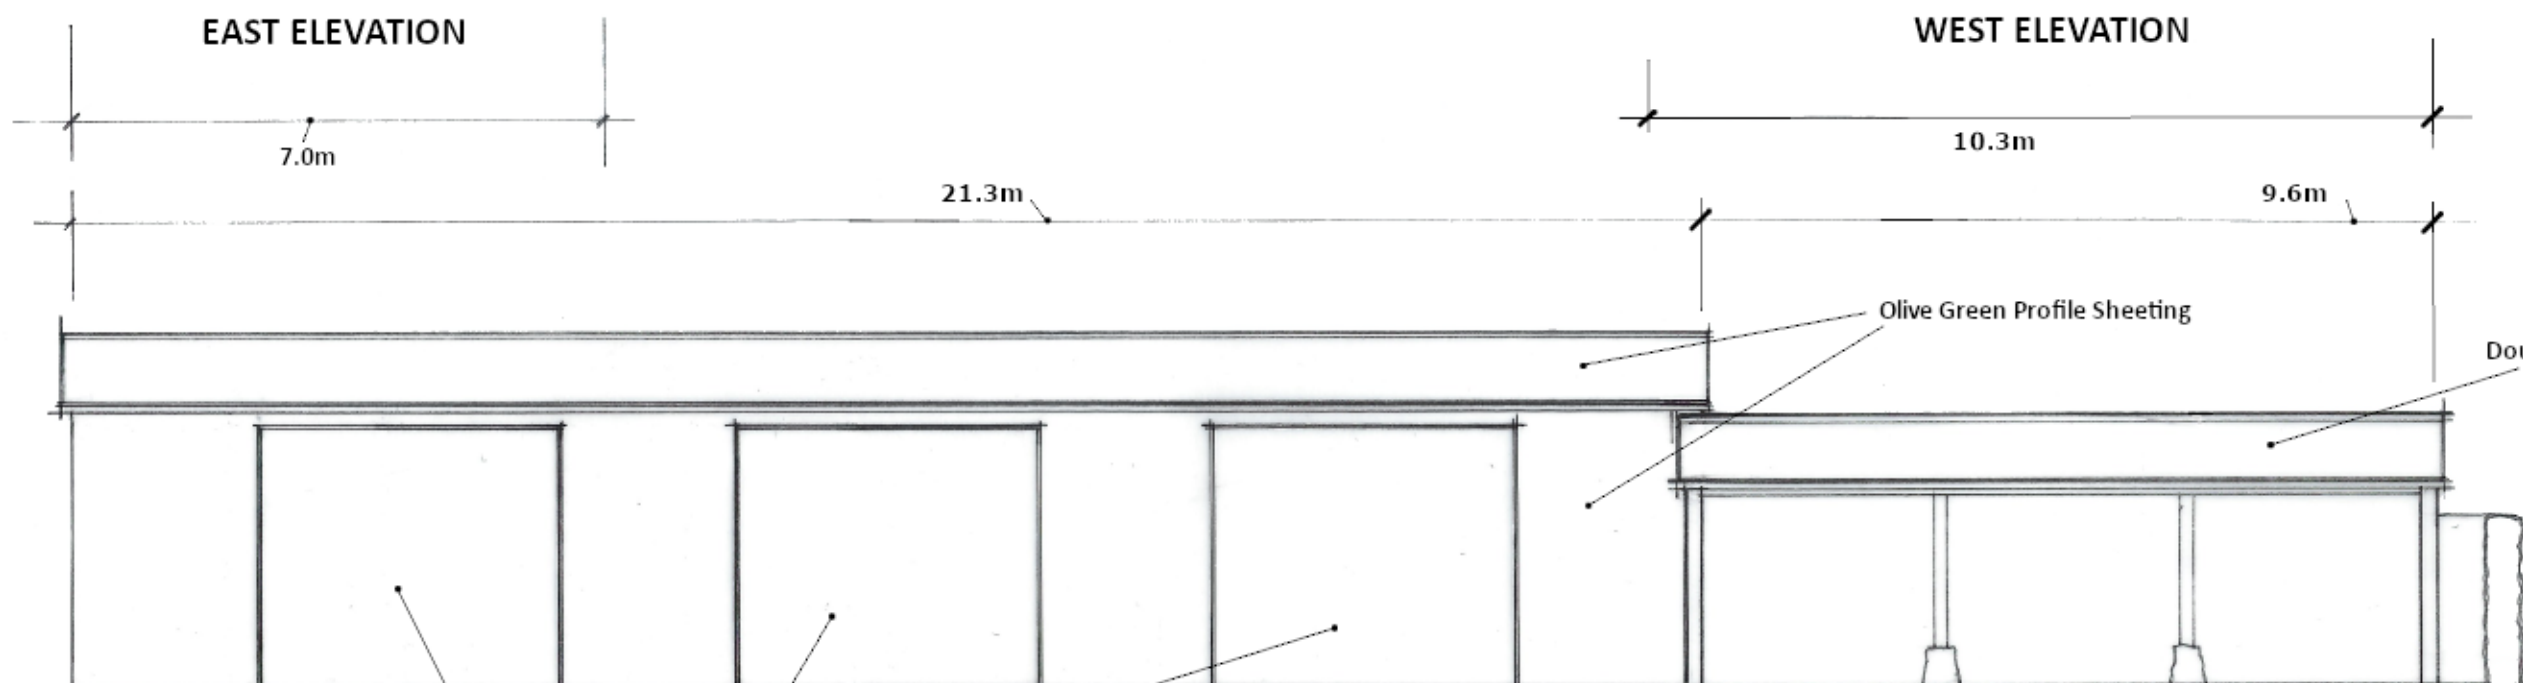

NORTH ELEVATION

00 0.5 01 1.5 02
SCALE 1:50

00 01 02 03 04
SCALE 1:100