




EXISTING FRONT ELEVATION

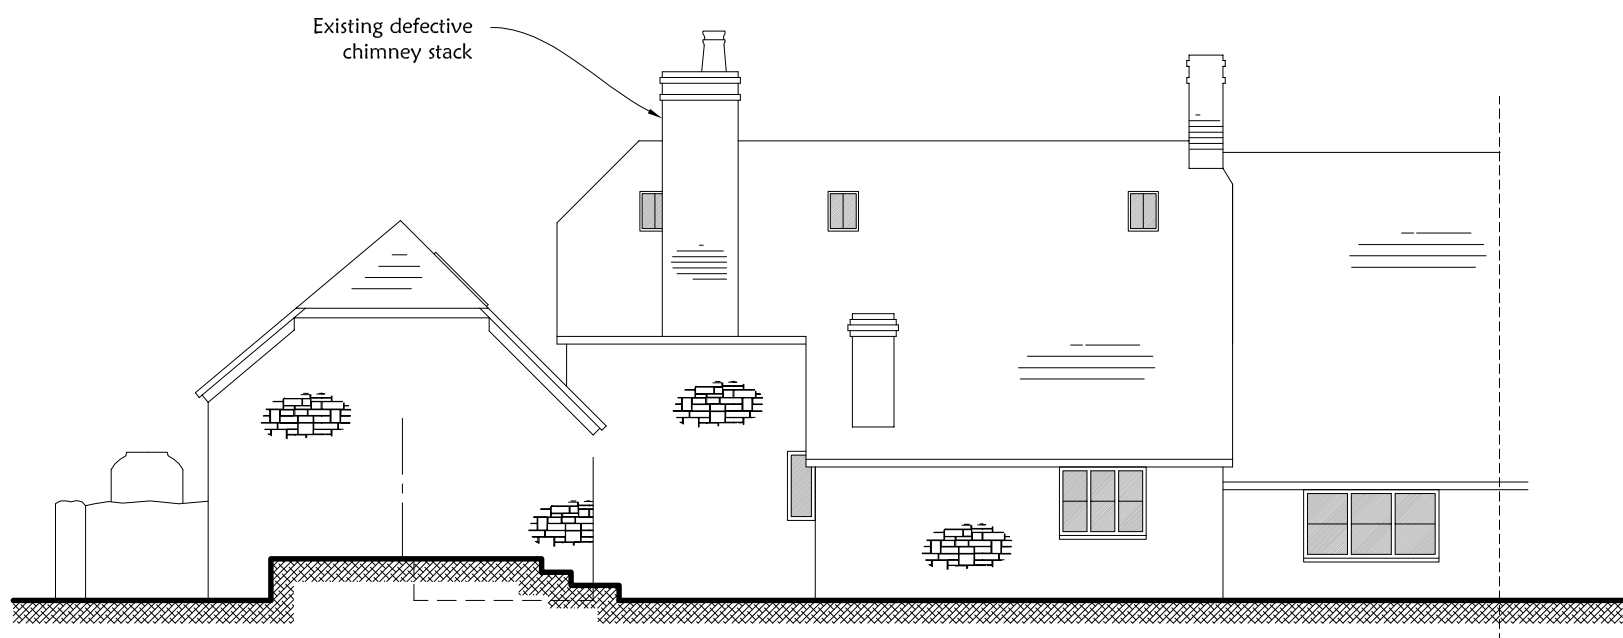



EXISTING REAR ELEVATION

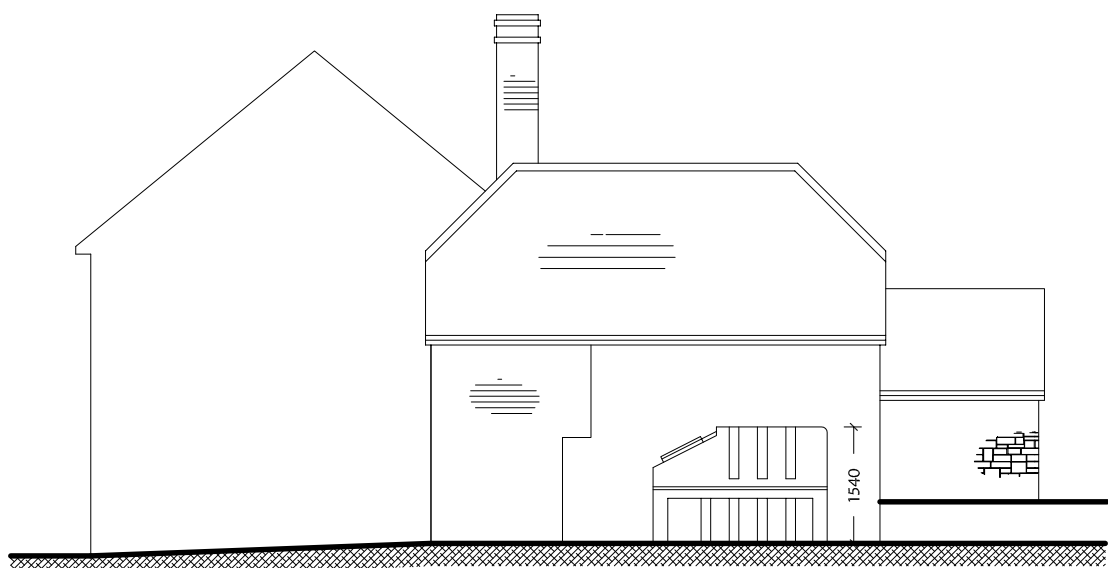

EXISTING SIDE ELEVATION

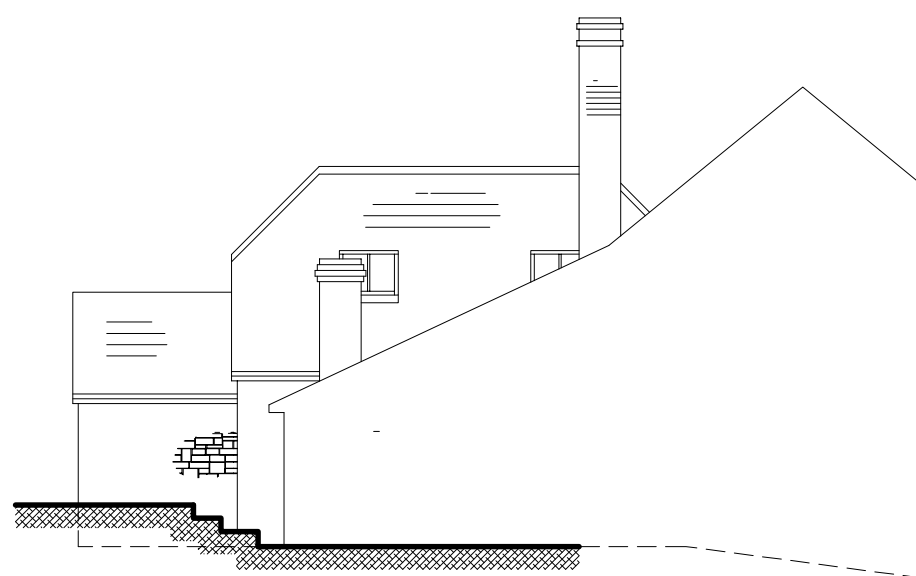

EXISTING SIDE ELEVATION

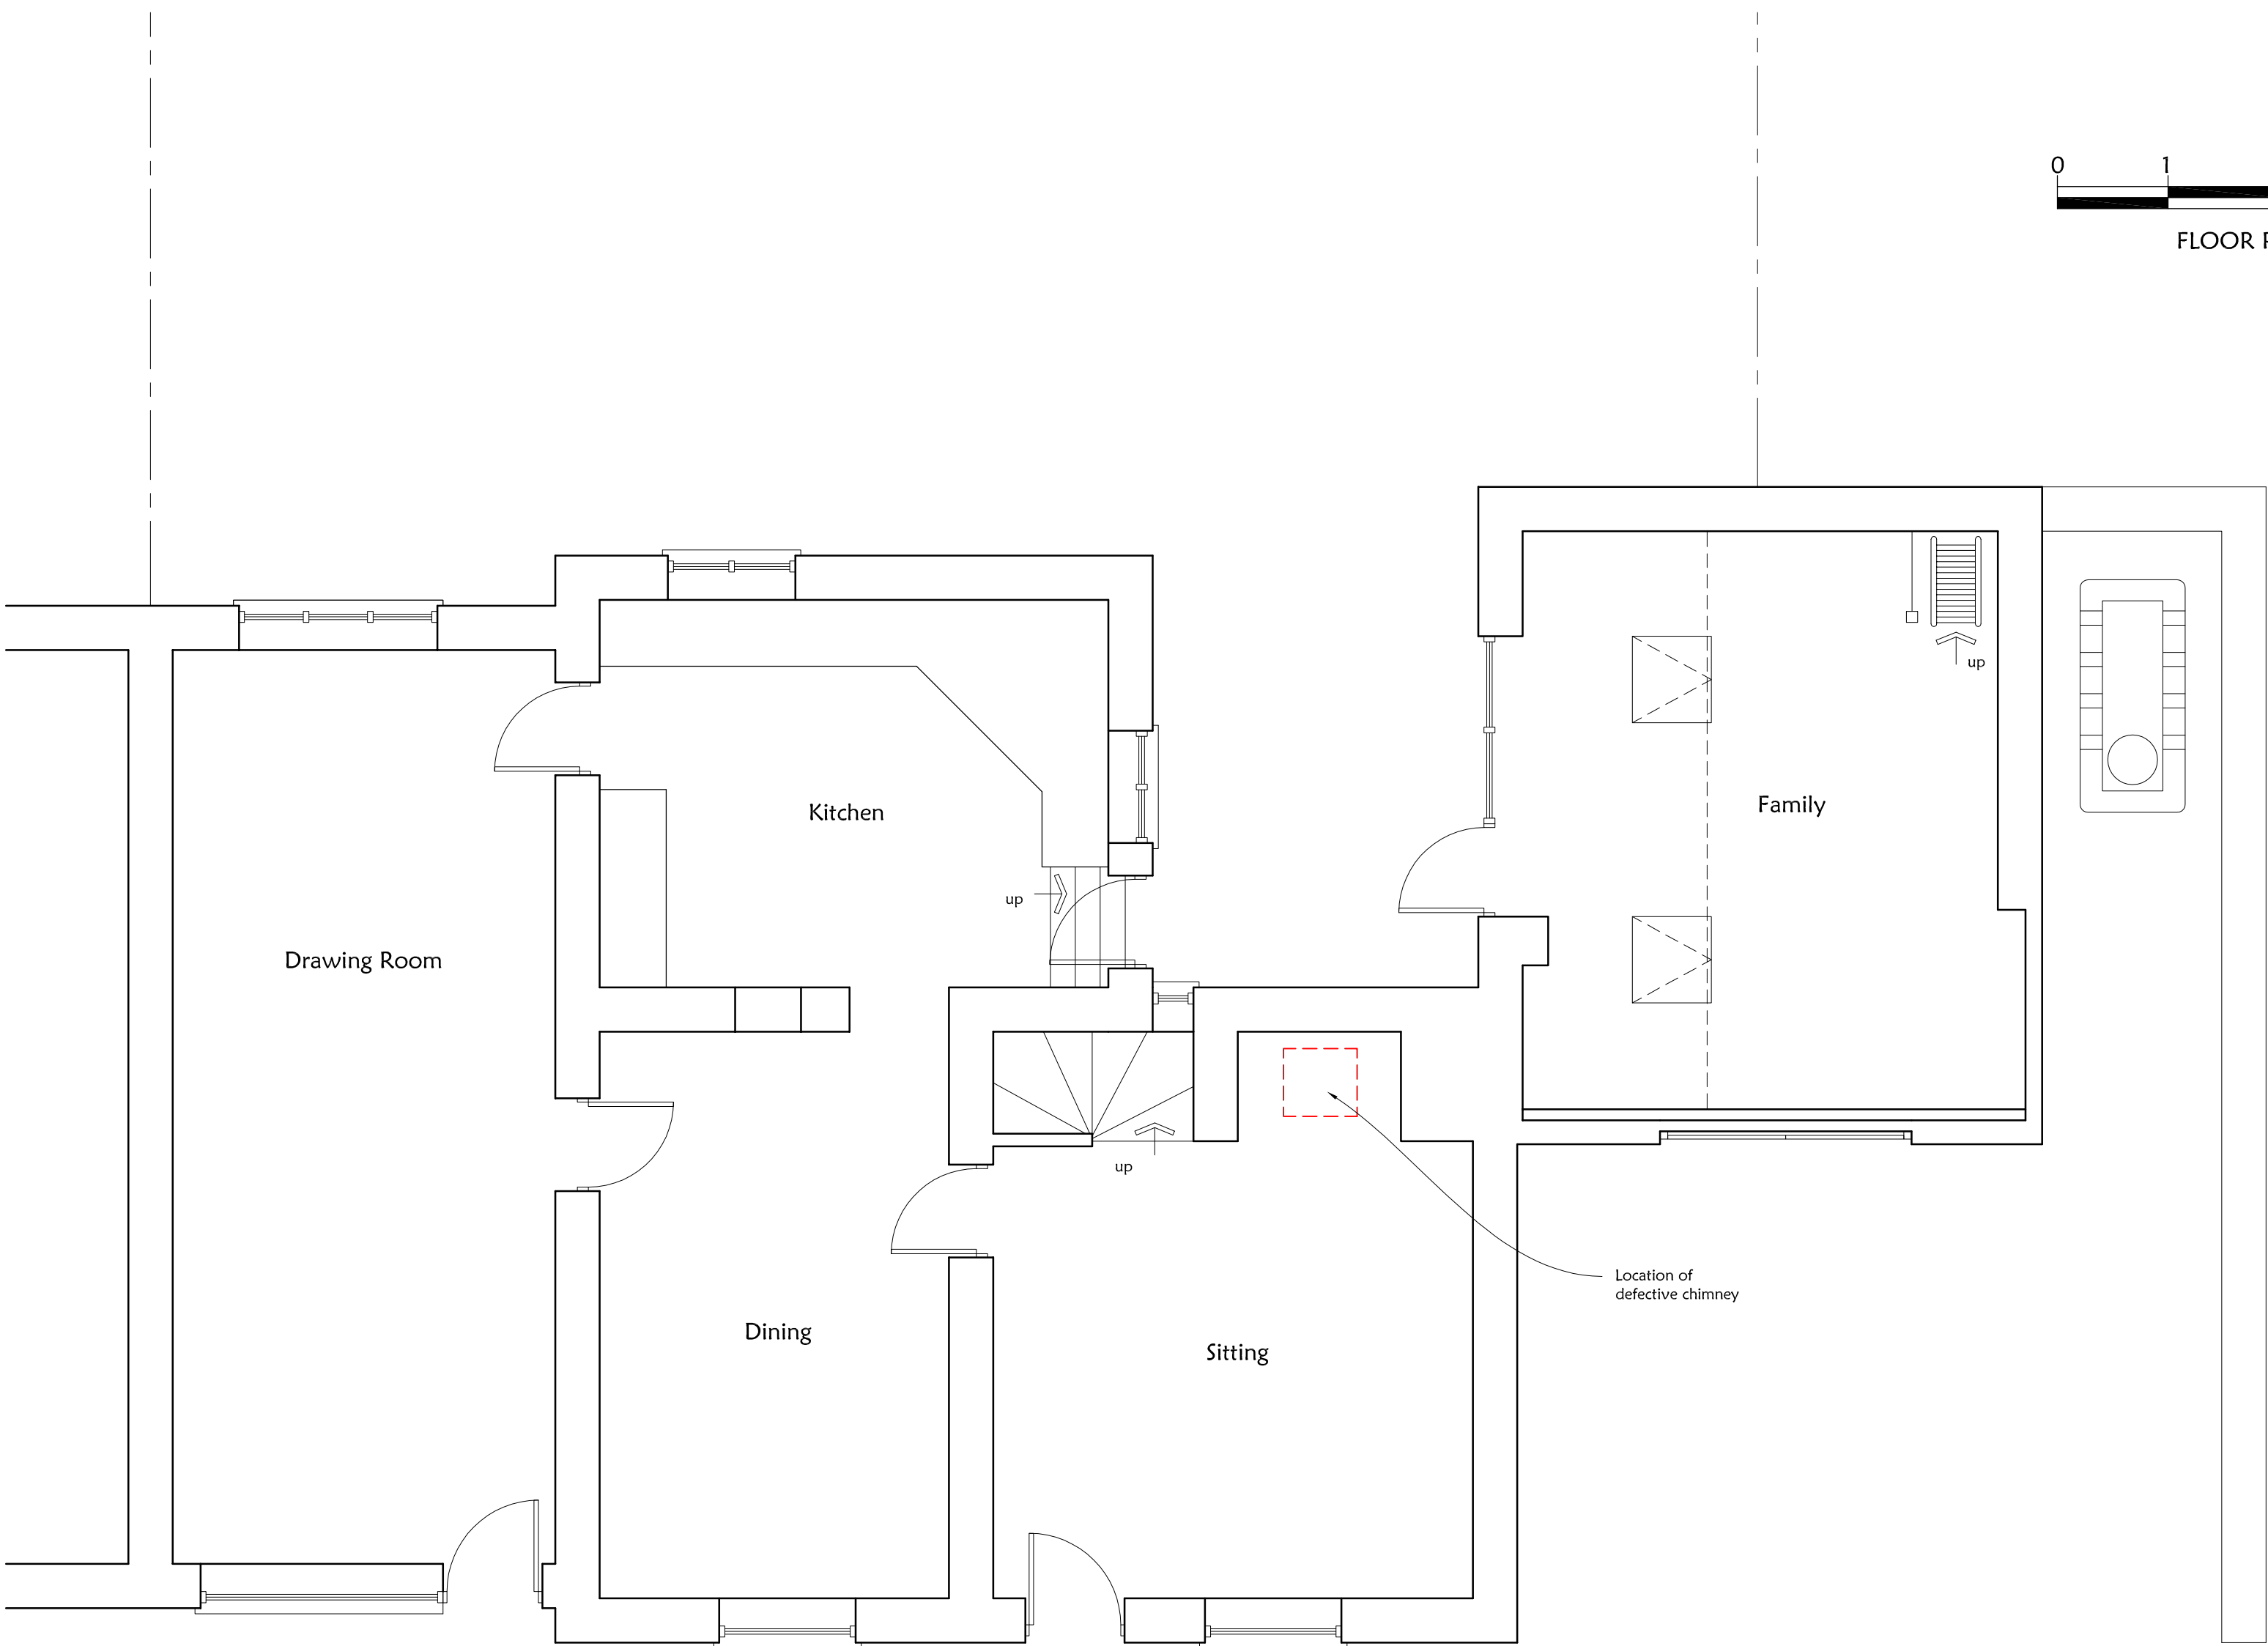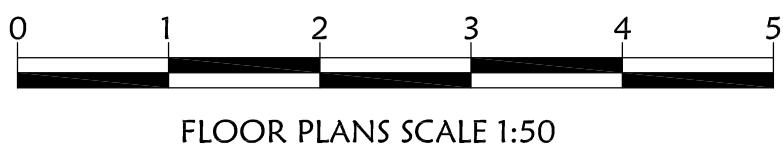

EXISTING GROUND FLOOR PLAN

Project:	WEAVERS EAST STREET, HINDON
Drawing Title:	EXISTING PLANS AND ELEVATIONS
Client:	MR AND MRS R GREEN

Singleton Design

32 Castle Street, Newtown
Tisbury, Wiltshire SP3 6SN
tel: 01747 445045
e: singleton.design@btinternet.com

Scale:	1:50, 1:100 @ A1
Dwg No:	P994/03
Rev:	