




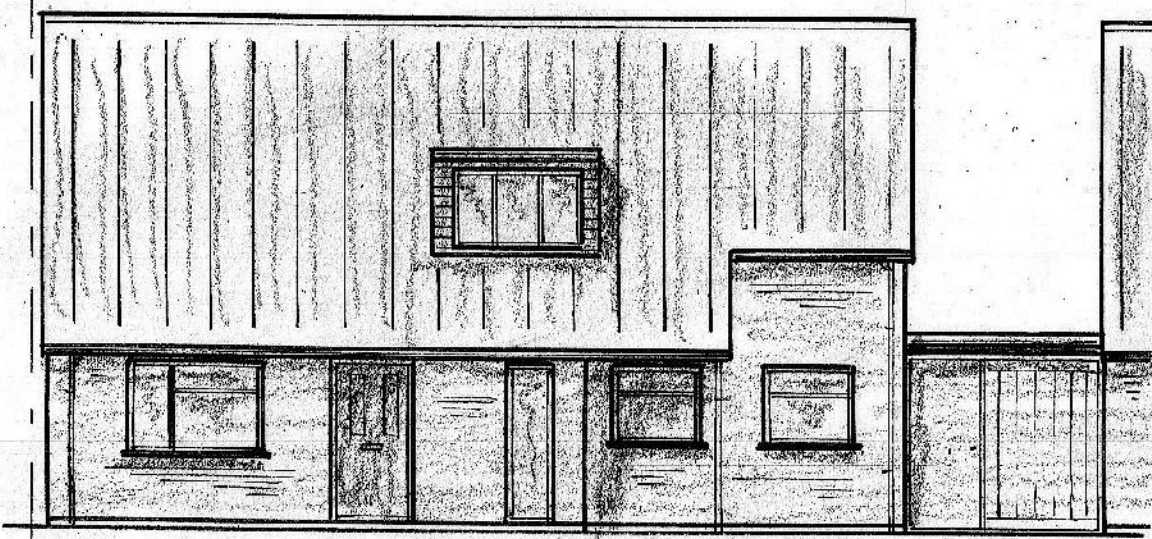


EXISTING FRONT ELEVATION 1:100

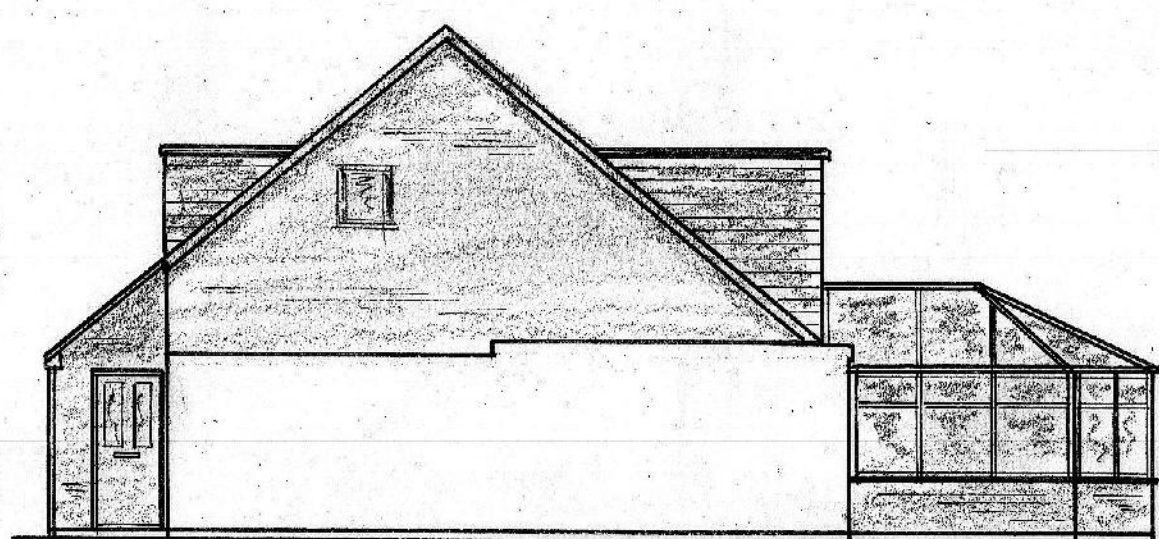


EXISTING SIDE ELEVATION

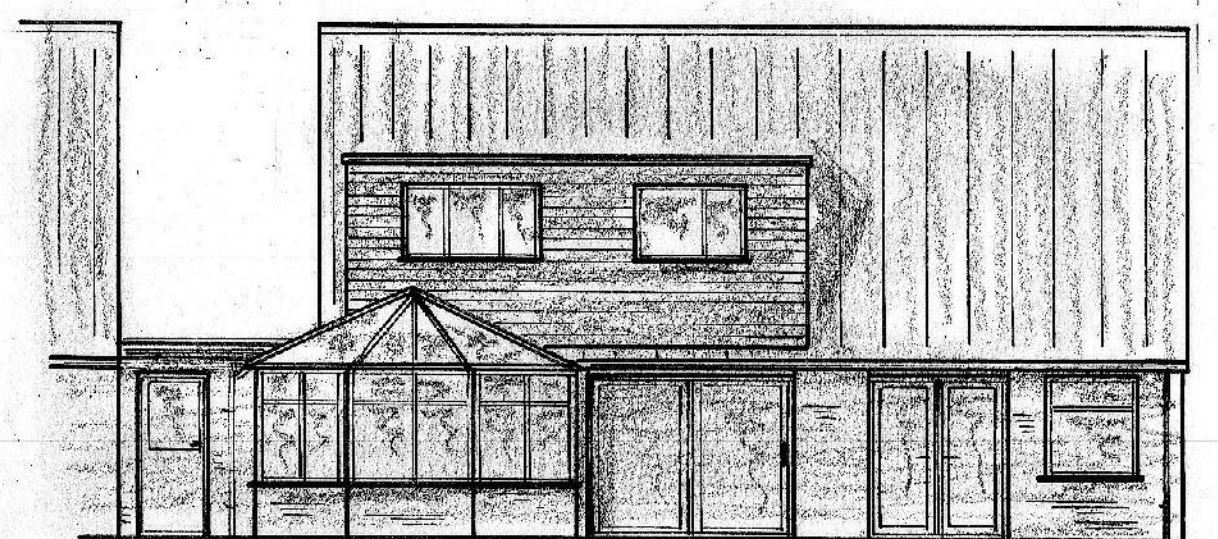


EXISTING REAR ELEVATION

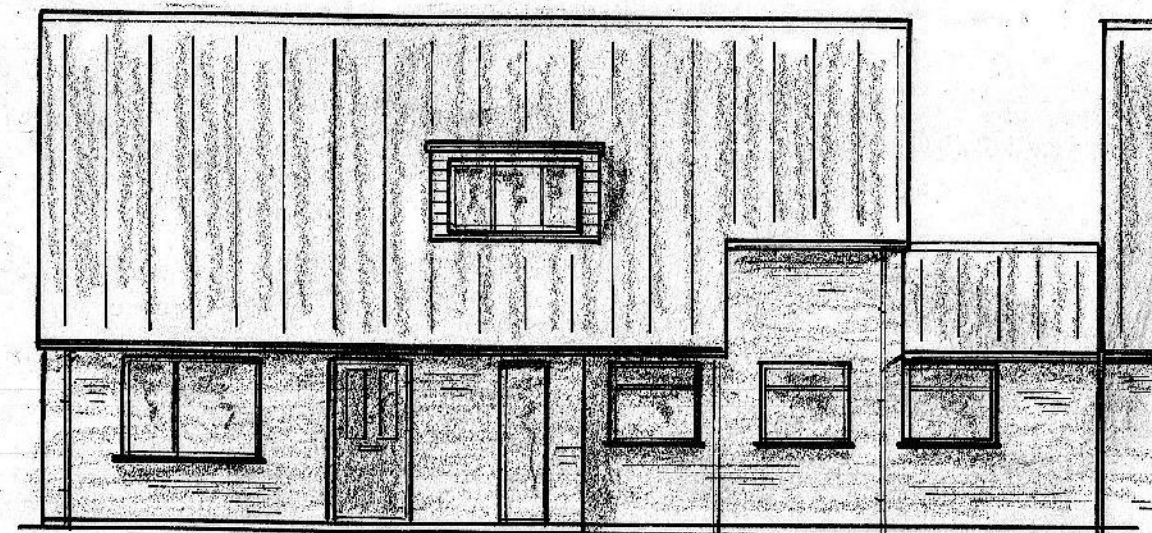


PROPOSED FRONT ELEVATION 1:100

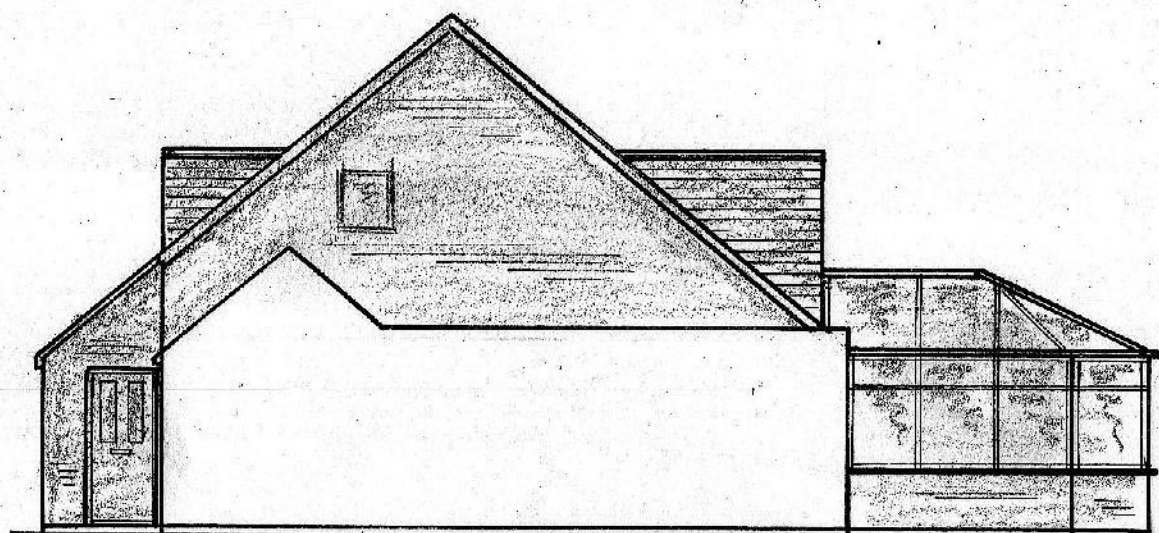


PROPOSED SIDE ELEVATION

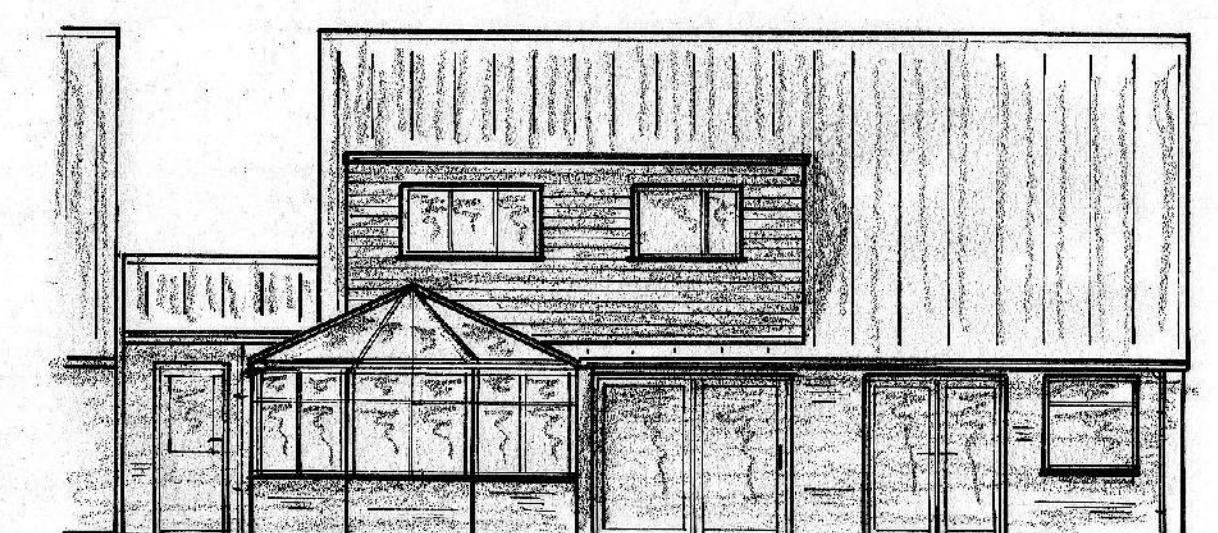

PROPOSED REAR ELEVATION

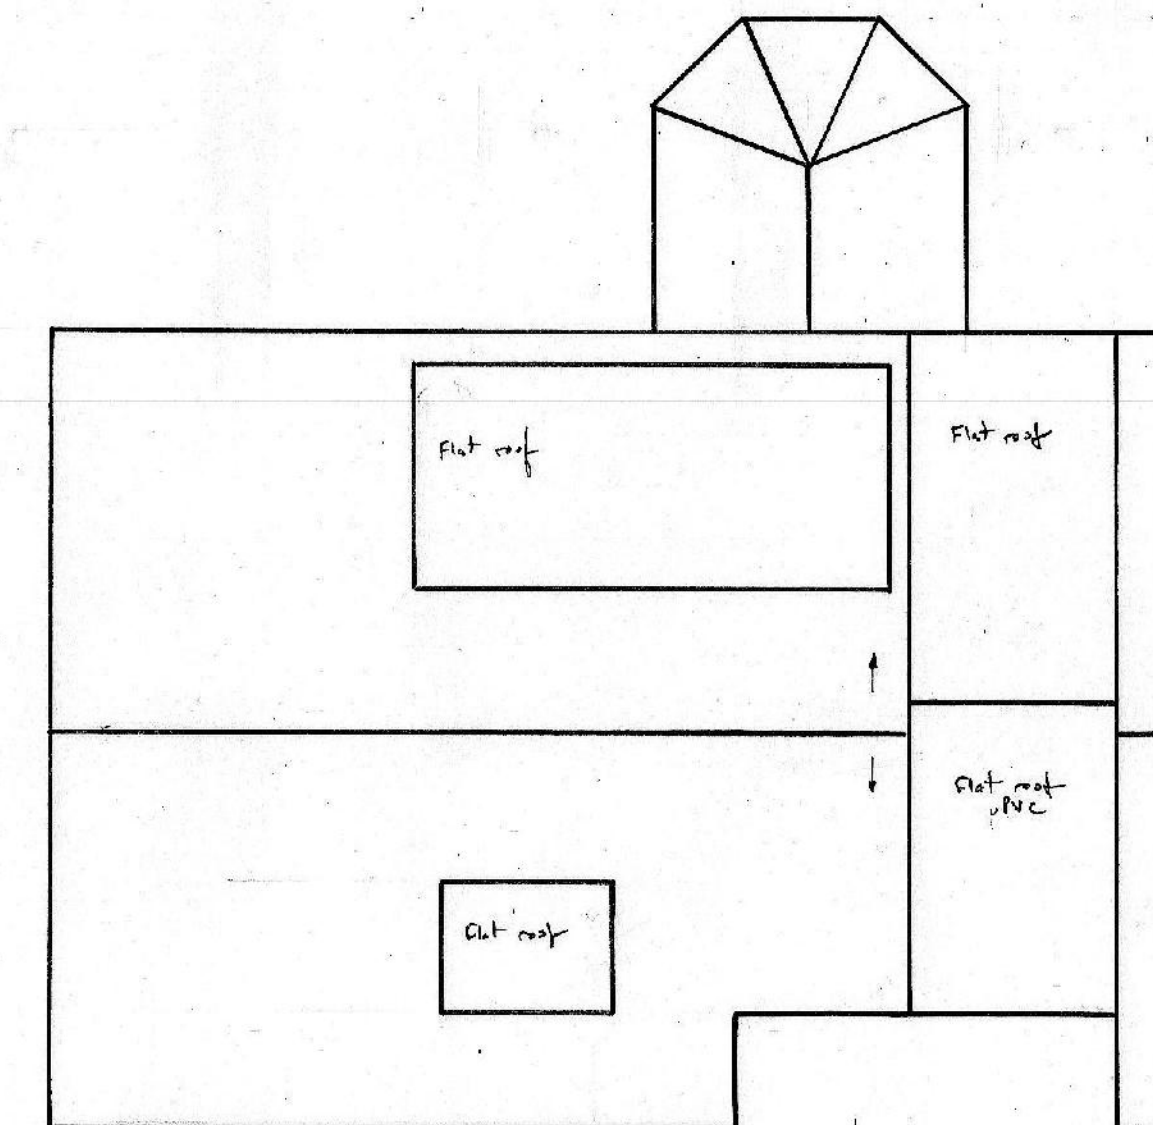


EXISTING ROOF PLAN 1:100

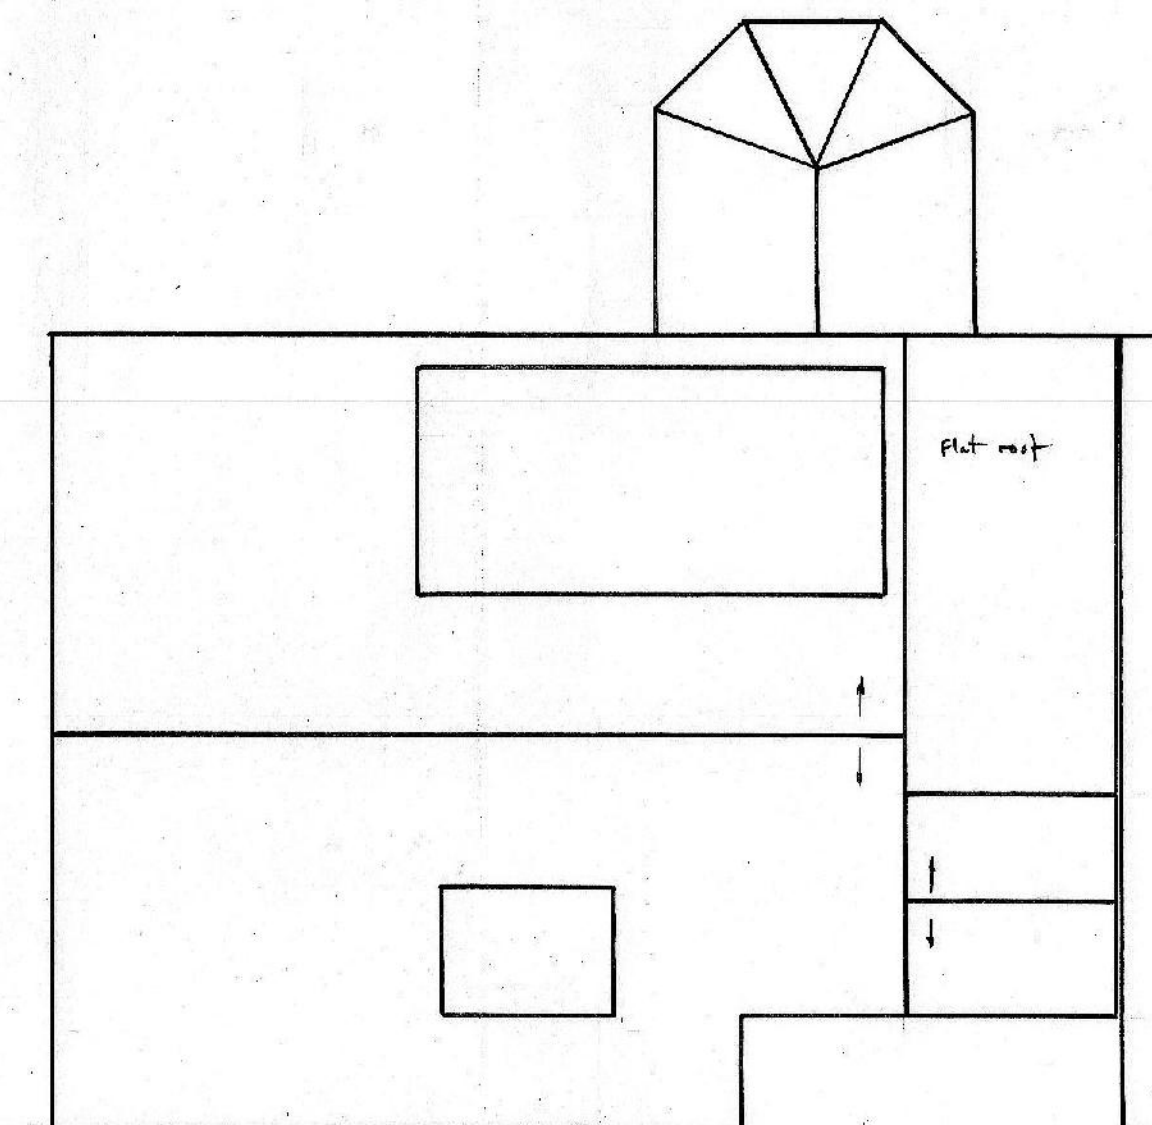


PROPOSED ROOF PLAN


NOTES:  
All dimensions must be checked on site and not scaled from this drawing.

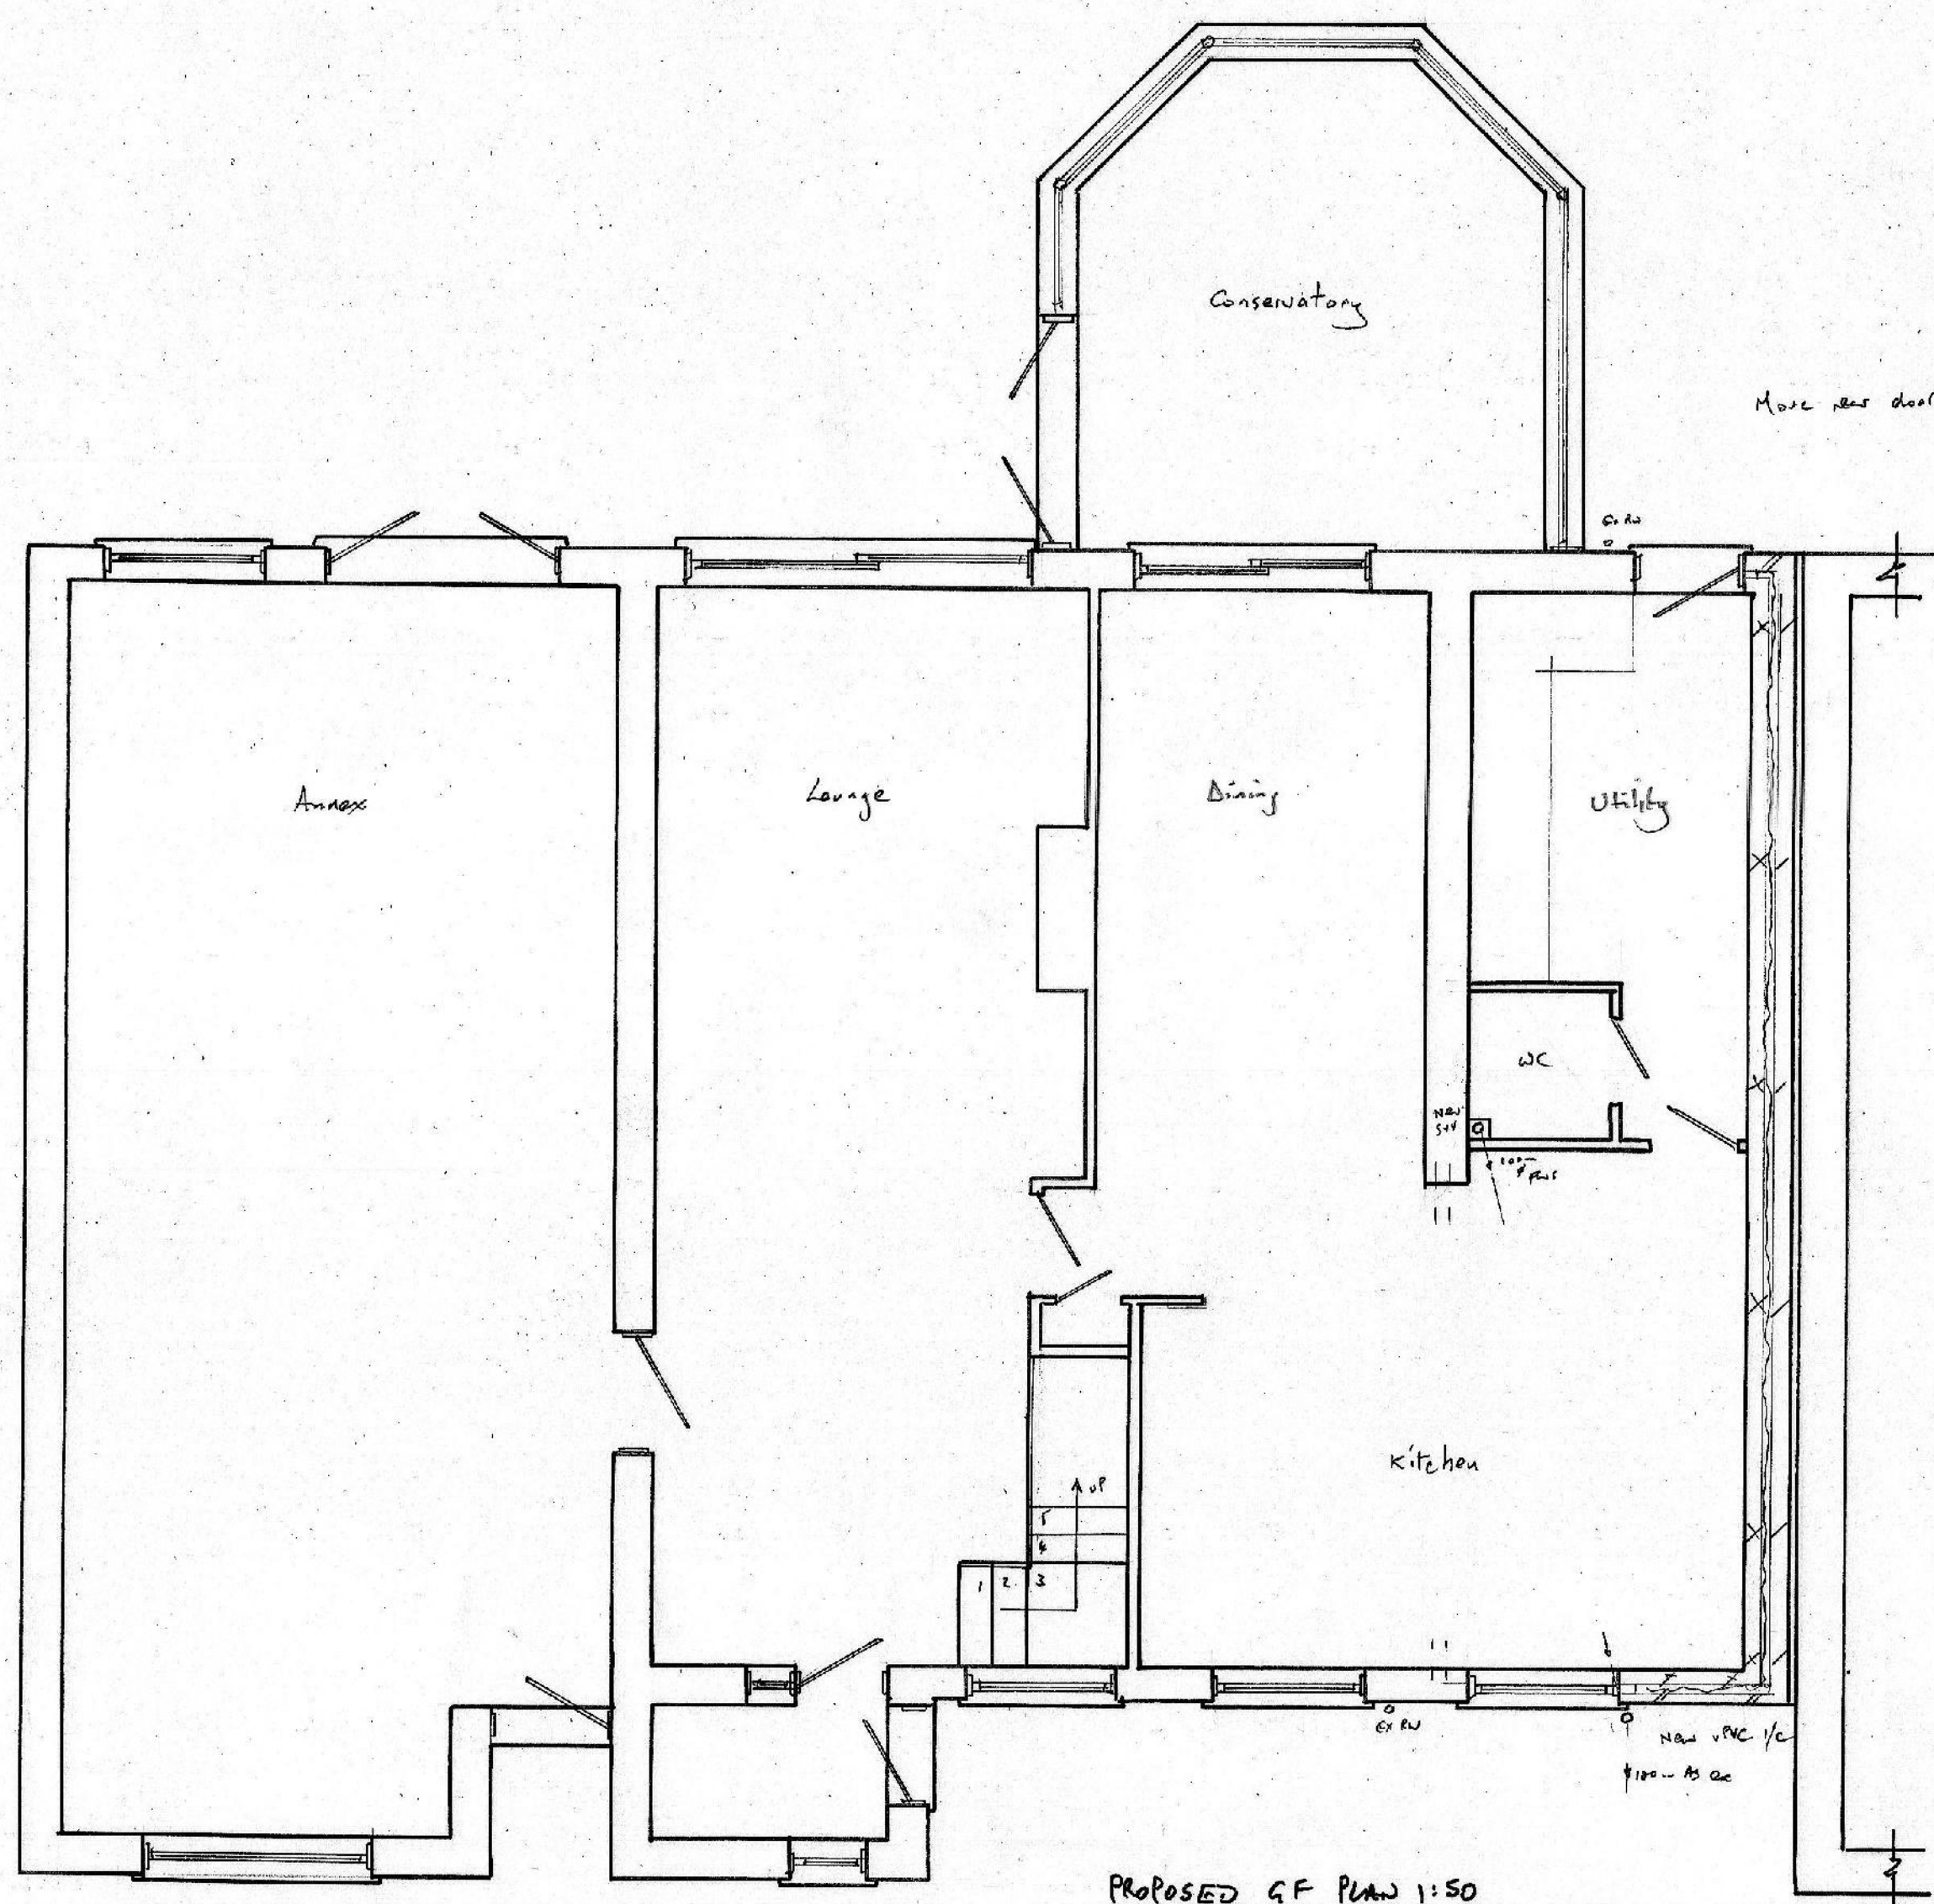


PROPOSED GF PLAN 1:50

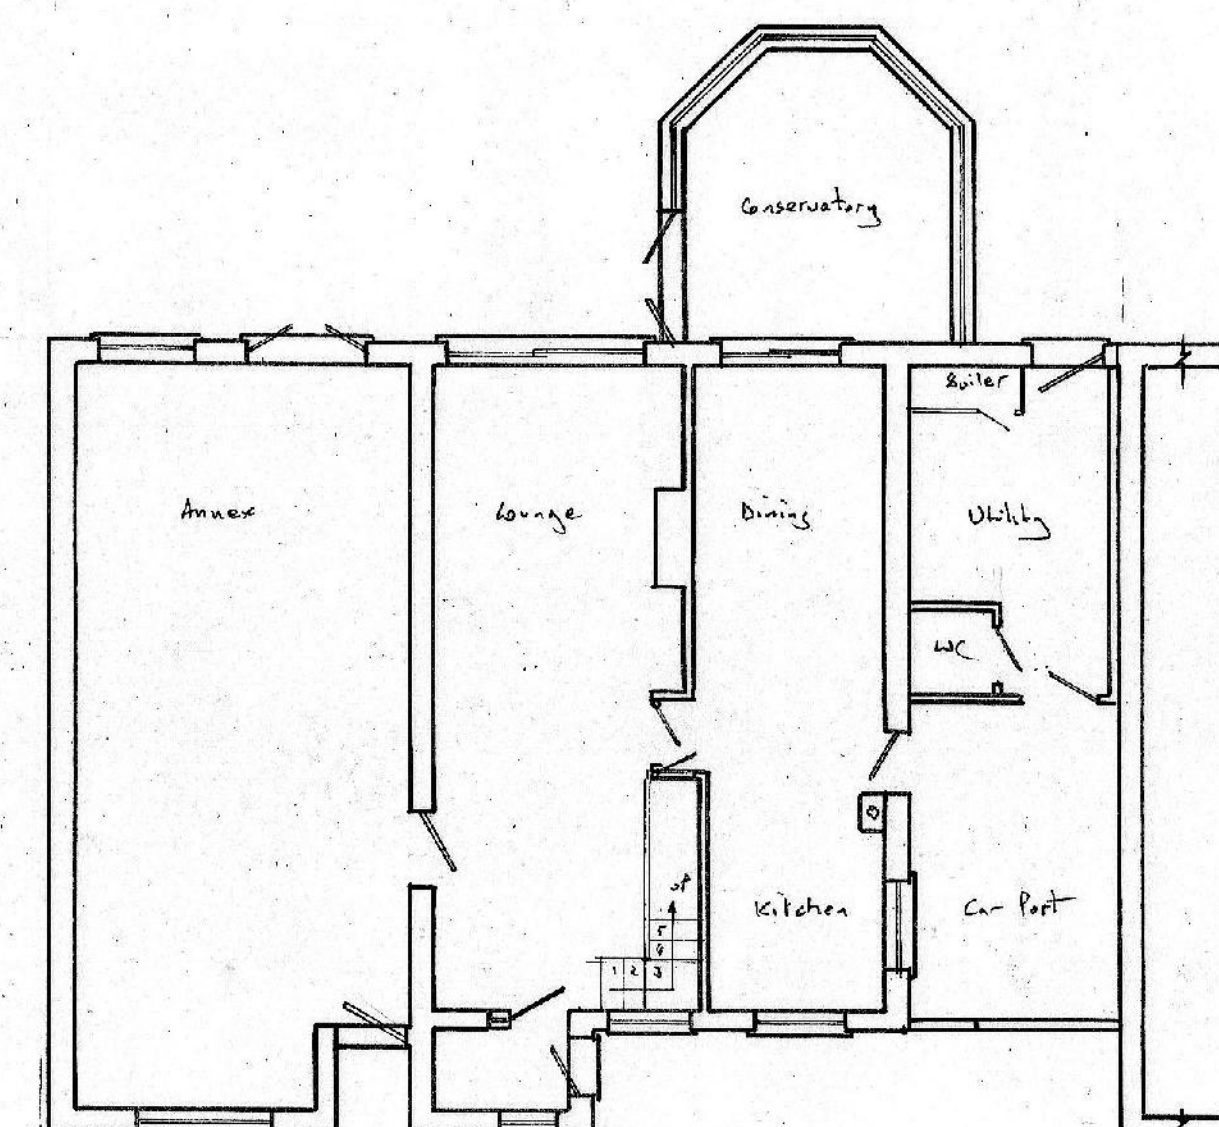

EXISTING GF PLAN 1:100

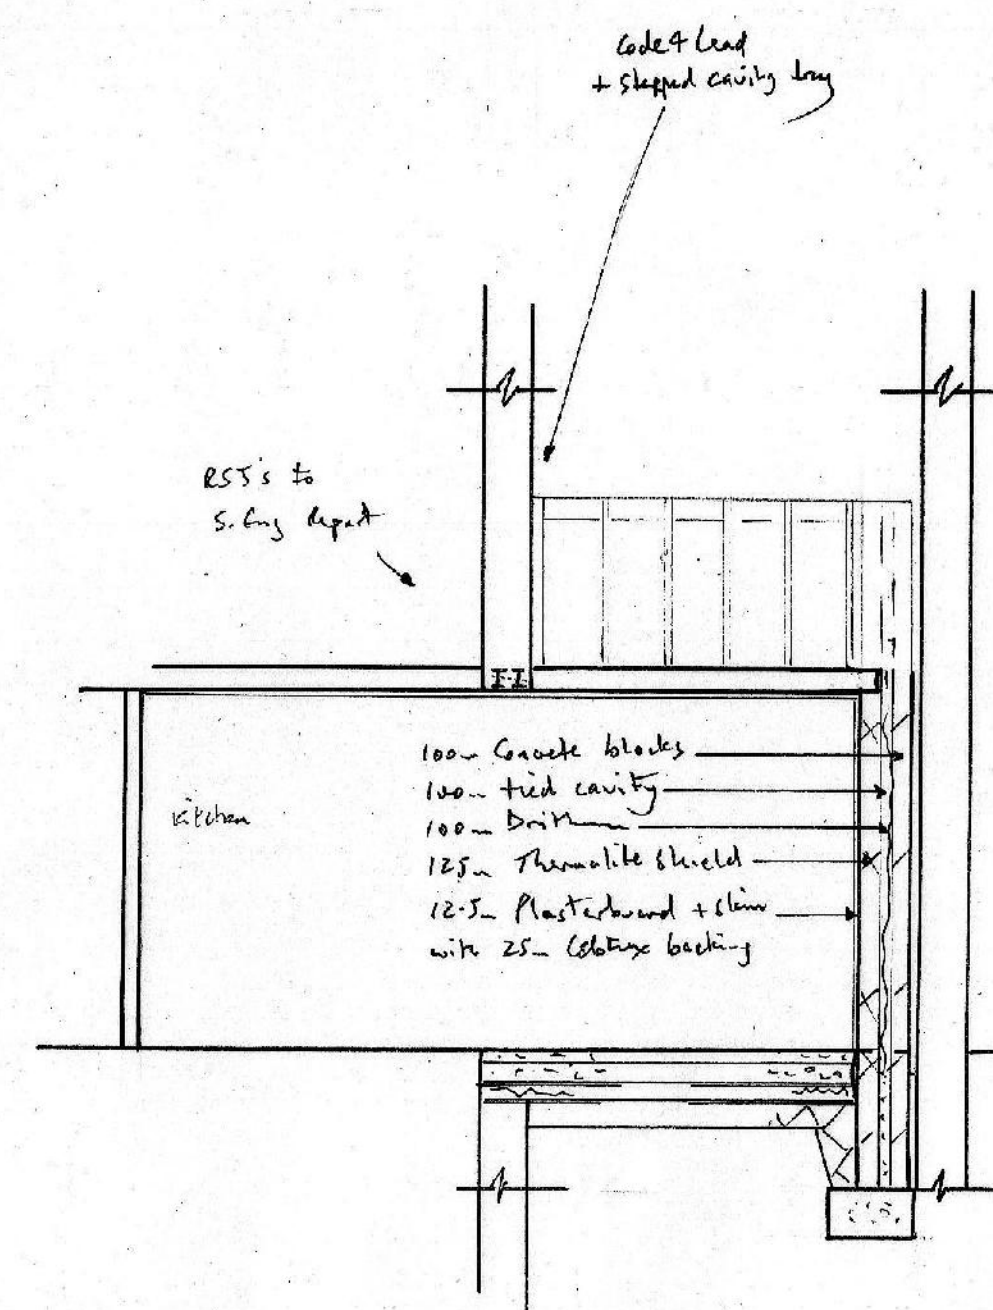

TYPICAL CROSS SECTION 1:50

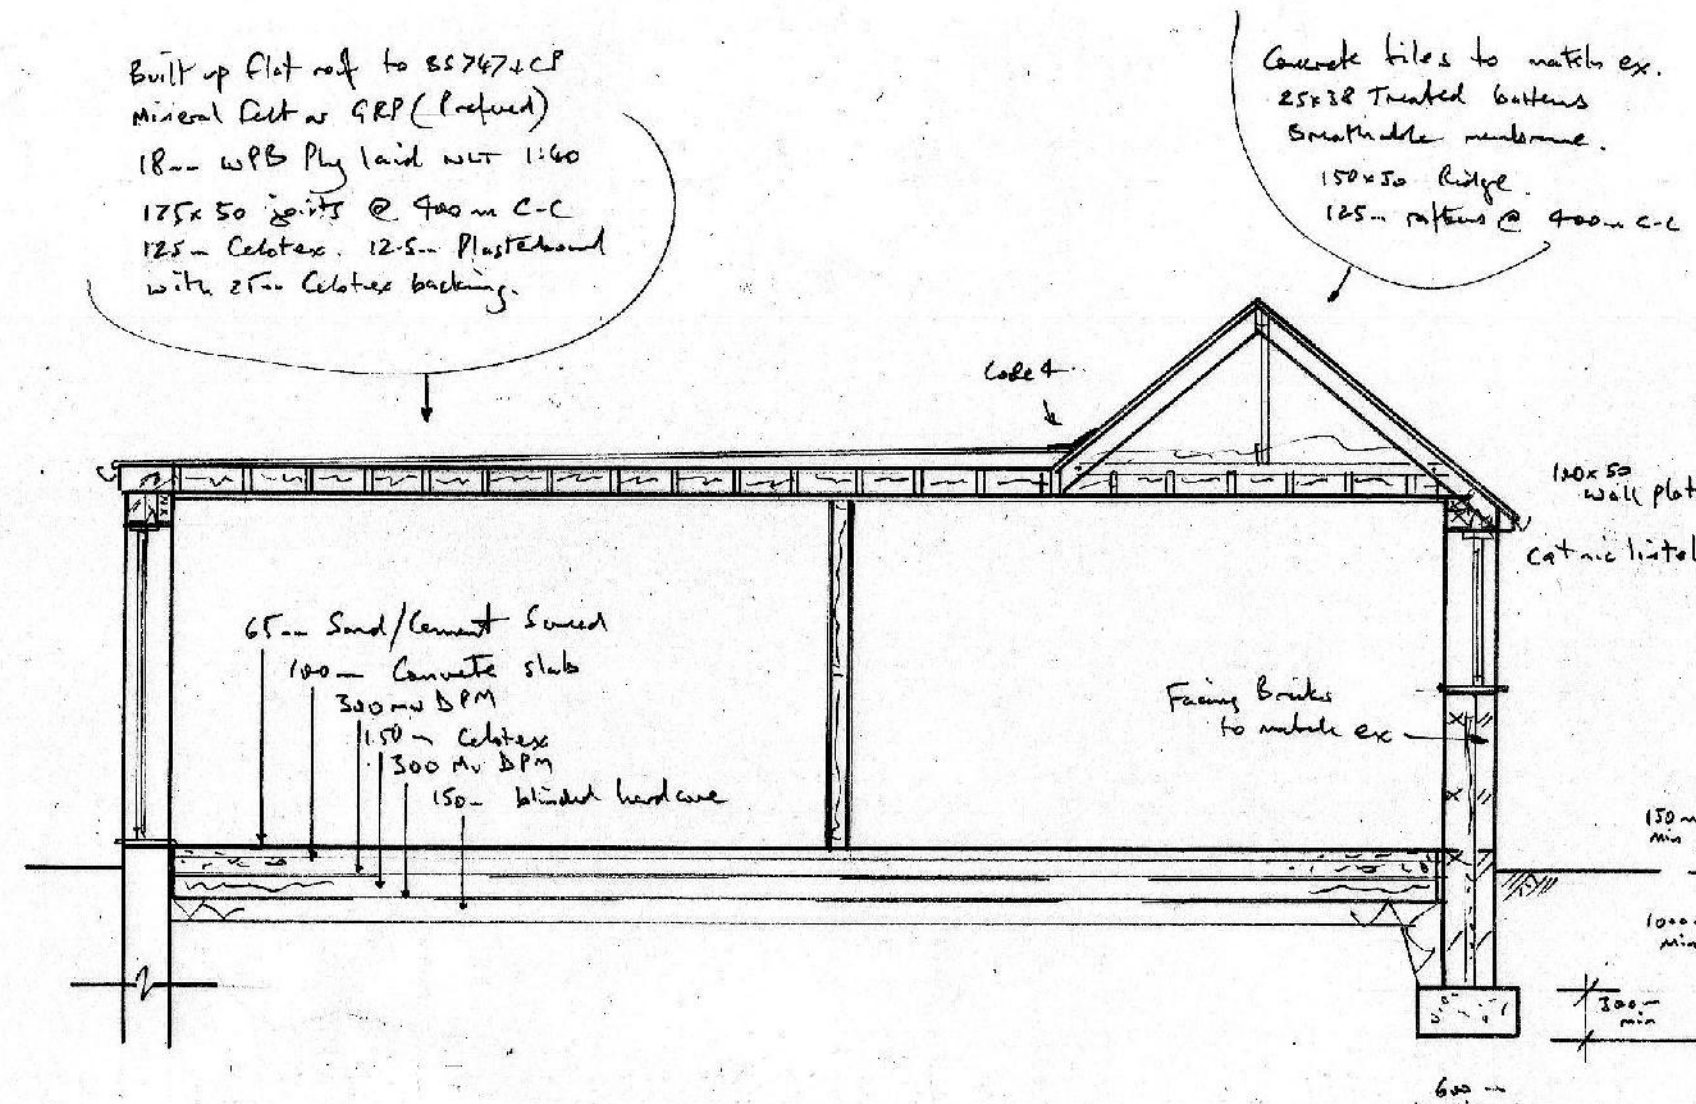


TYPICAL LONG SECTION

Mech. Ventilation from WC & Utility to outside NLT 30 L/sec  
Mech Vent from hole to outside not 600/30 WD in Kitchen.

| A | Date | Revisions |
|---|------|-----------|
|   |      |           |

©copyright

Scale bar

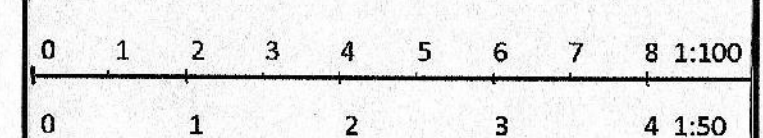

For Building Regulation purposes these plans are to be read in conjunction with the written specification and structural report.

**KEECH DESIGN SERVICES LTD**  
**1 HARBOUR CLOSE SWINDON**

Job Title

Drawing Title  
**CONVERT ATTACHED CAR PORT TO KITCHEN AT NO 30 BRIARS CLOSE, ROYAL WOOTTON BASSETT SN4 7HX**

Scale 1:50 1:100

Date July 2026 Drawn by *PLW*

Drg No. 26/040 Rev.