


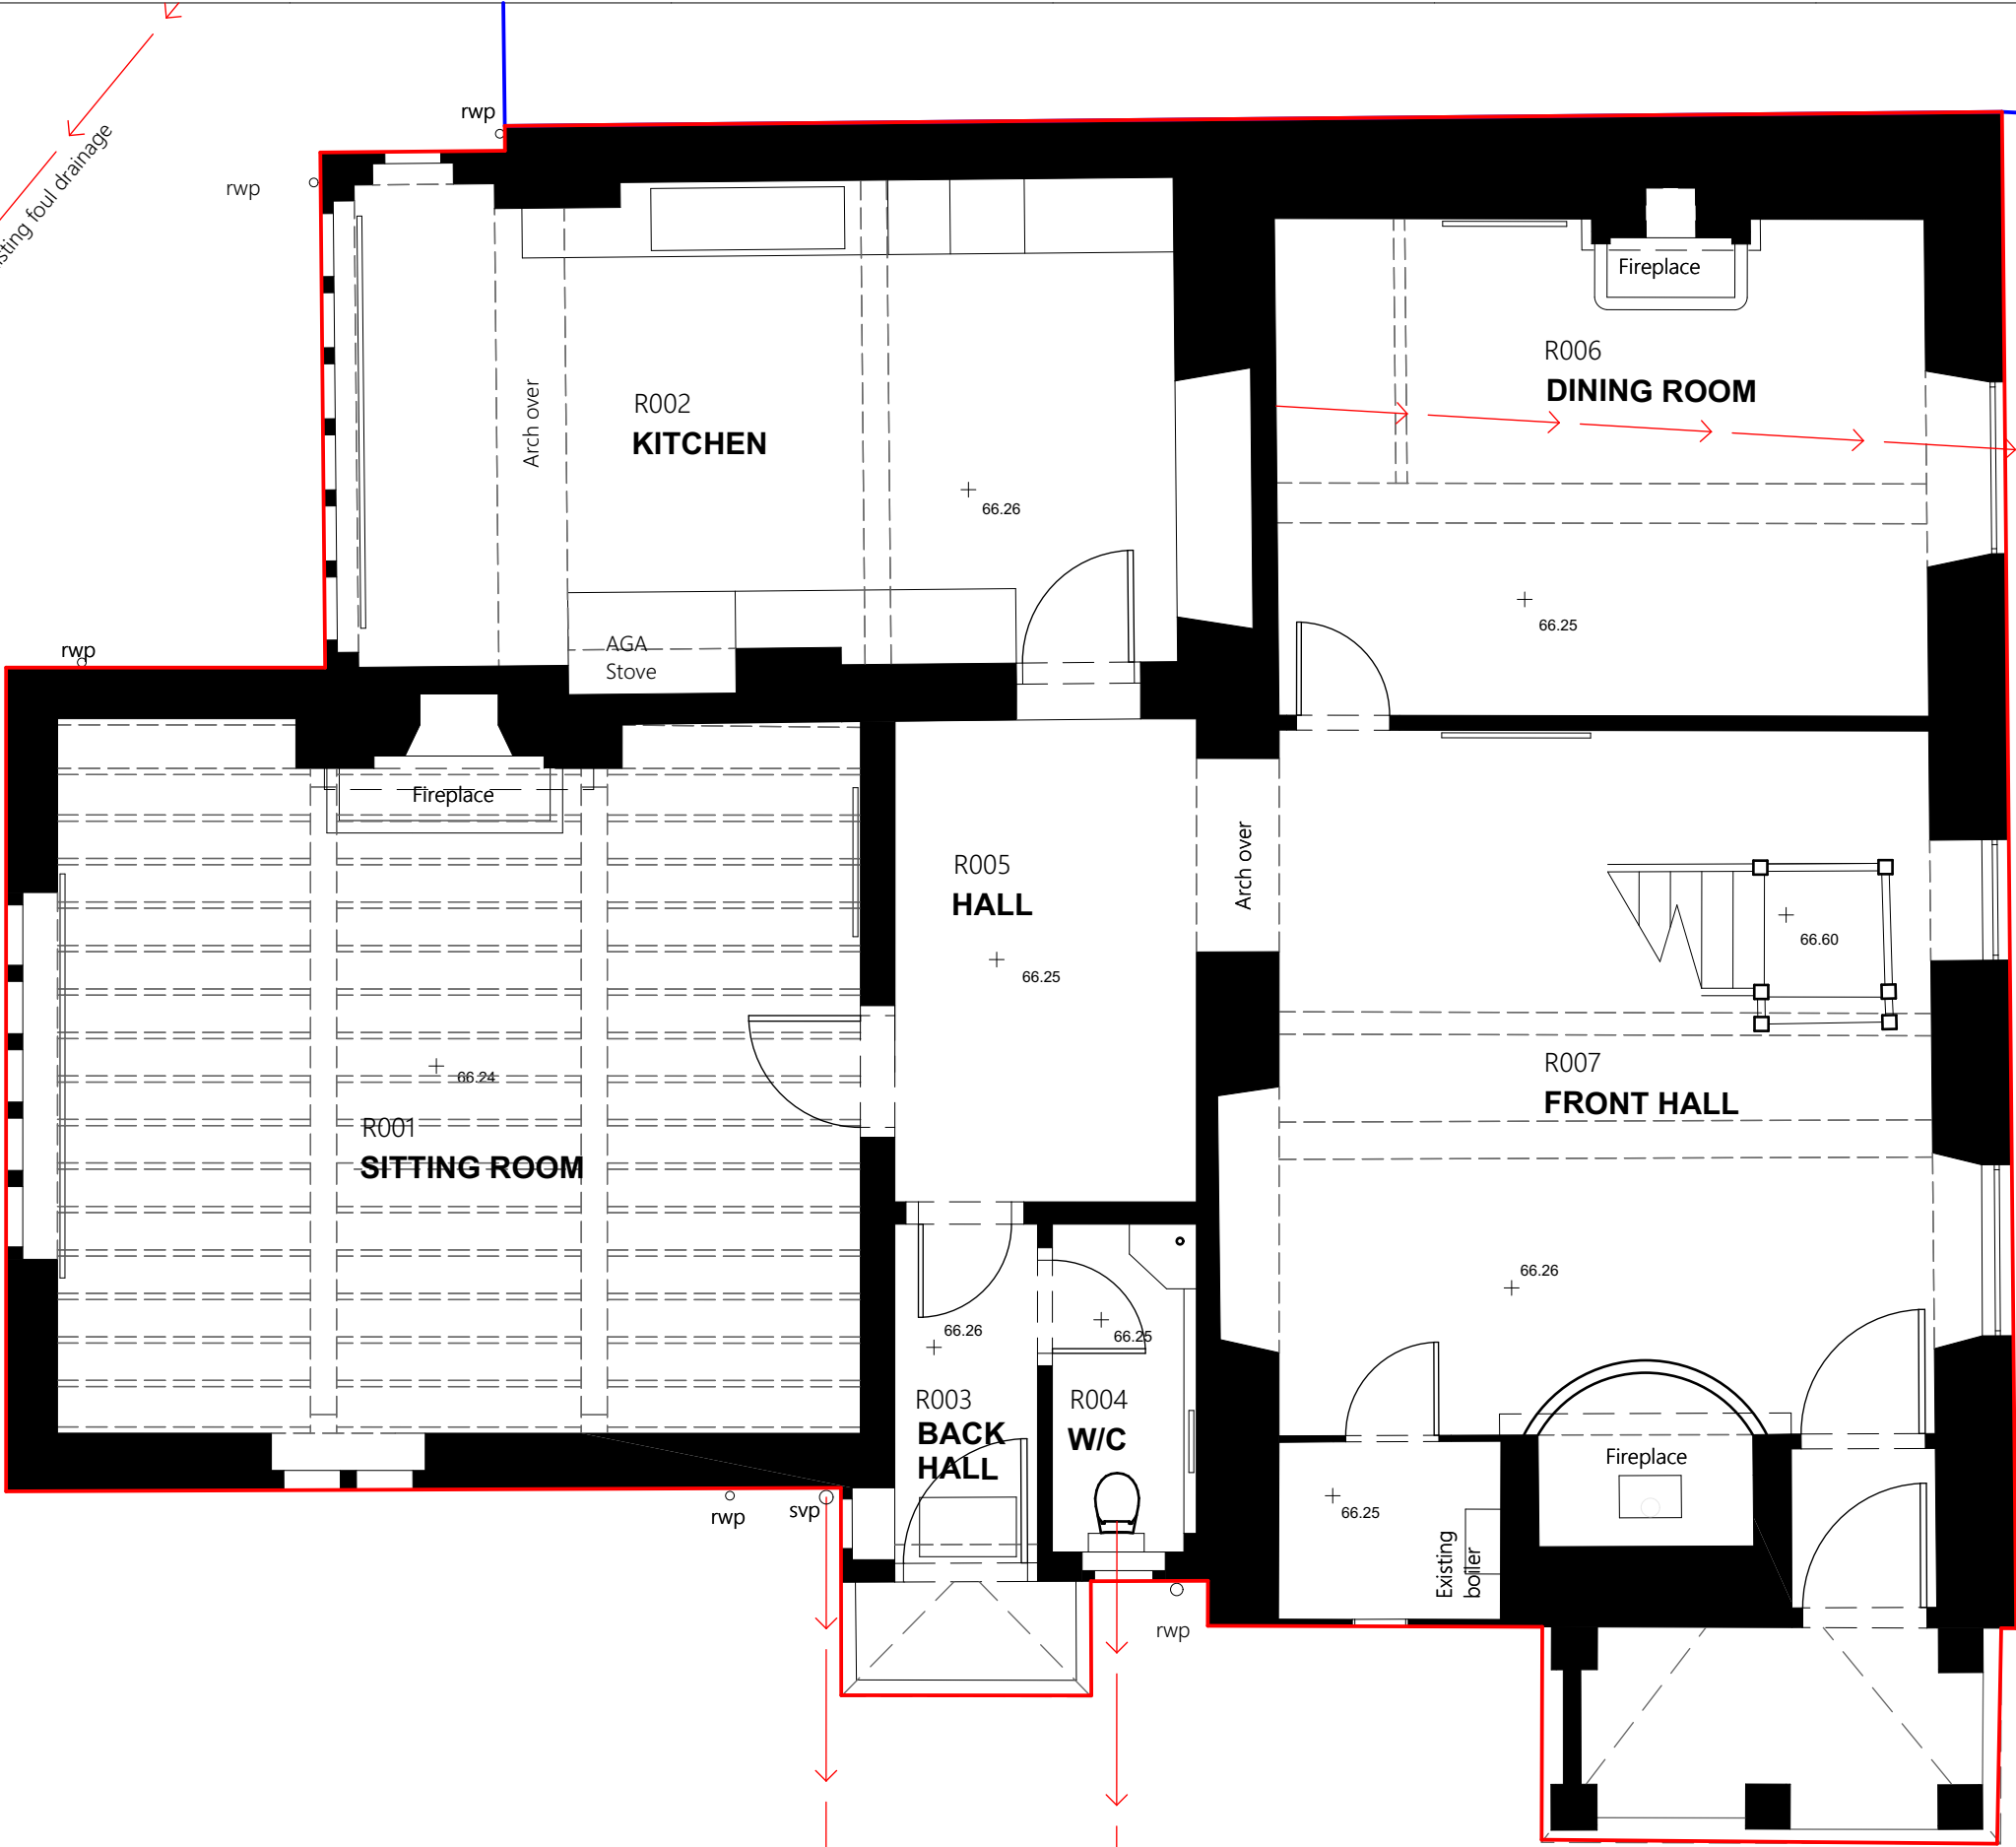

Notes:
Responsibility is not accepted for errors made by others scaling this drawing.
All construction information should be taken from figured dimensions only. Dimensions are in millimeters unless otherwise stated.
All dimensions and conditions to be checked on site prior to preparing drawings or commencing any work.
Any variations or supplementary drawings are to be approved by The Architect.

Drawing Key:


Demolition: - - - - -

Drainage: ————>—

- - - - -

————>—

SCALE 1:60
0 500 1000 1500 2000mm

 

P1	18/02/2025	Listed Building Application
Revision:	Date:	Description:
Status:	EXISTING	Designscape Architects
Project:	Lowden Manor, Chippenham	Bath Brewery Toll Bridge Road Bath BA1 7DE T: 01225 858500 E: enquiries@dscape.co.uk www.dscape.co.uk
Title:	GROUND FLOOR PLAN as Existing	Last issued by: MS/CM
Reference:	501.S.100	First issued:
Revision:	P1	Scale @ A3: 1:60