

Plot Numbers:
AS: 18, 19, 29 & 34
OPP: 17




Front Elevation




Side Elevation




Rear Elevation

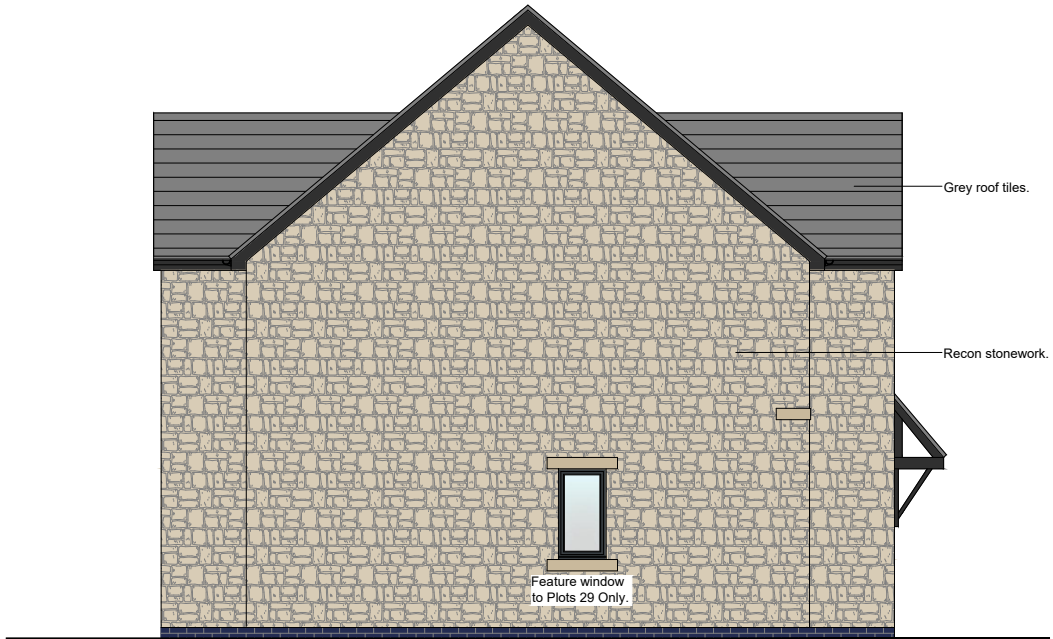


Side Elevation

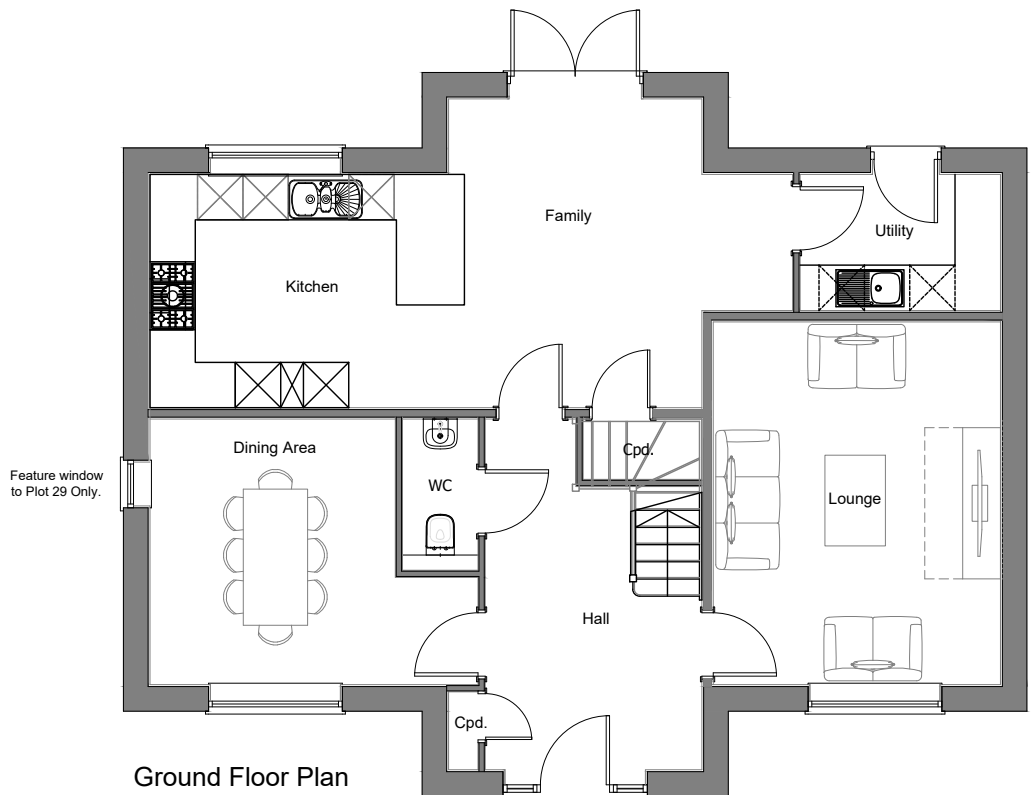

Ground Floor Plan
(Cherhill)

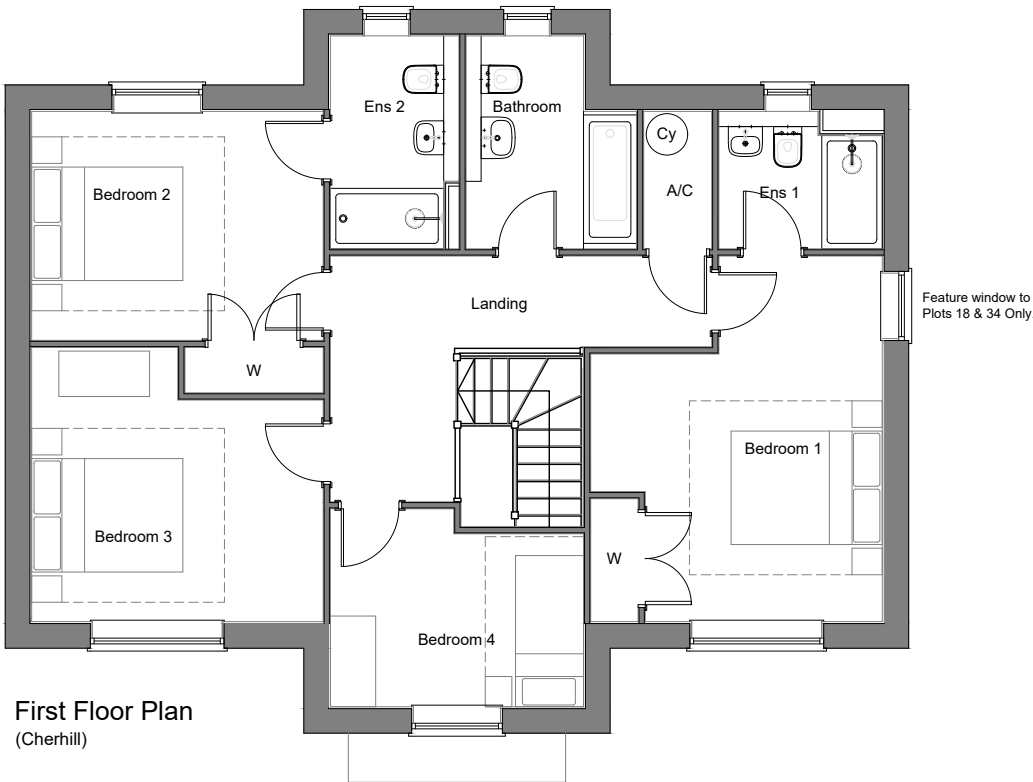

First Floor Plan
(Cherhill)

 

Note:
All rainwater goods to be black.
Fascia, soffits & bargeboards to be black.
Staffordshire Blue brick below DPC.

Floor Areas (Finished):
4 Bed, 7 Person
83.96m² Ground Floor
83.14m² First Floor
167.10m² Total

- All drawings are copyright
- Report all discrepancies to project administrator
- Do not scale drawing for construction purposes
- All dimensions to be checked on site

Project Title
**Uplands,
West Ashton Road,
Trowbridge,
BA14 6DW**

Client
Hills Homes Ltd

Ian Sullivan Architecture Ltd

101 Victoria Road, Swindon, Wiltshire SN1 3BD.
Tel/Fax: 01793 612663 - E-mail: ian.sullivan@btconnect.com

Drawing Title
HOUSETYPE - CHERHILL (stone) 'CH'

Job No: 3164
Drawing No: 160
Rev: B

Scale: 1 : 100 @ A2
Drawn: CE
Chkd: ISA
Date: April 2026

B	23.04.2026	Updated in accordance with latest clients comments.
A	20.04.2026	Updated in accordance with latest clients comments.
Rev	Date	Description