

Plot Numbers:
AS: 3
OPP: 4




Front Elevation




Side Elevation




Rear Elevation

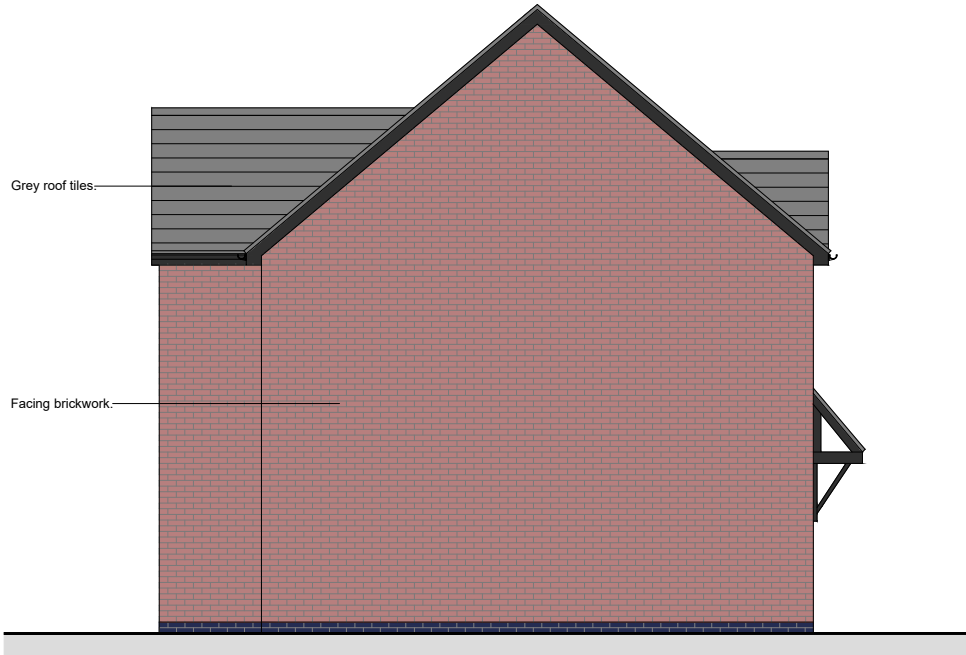

Side Elevation

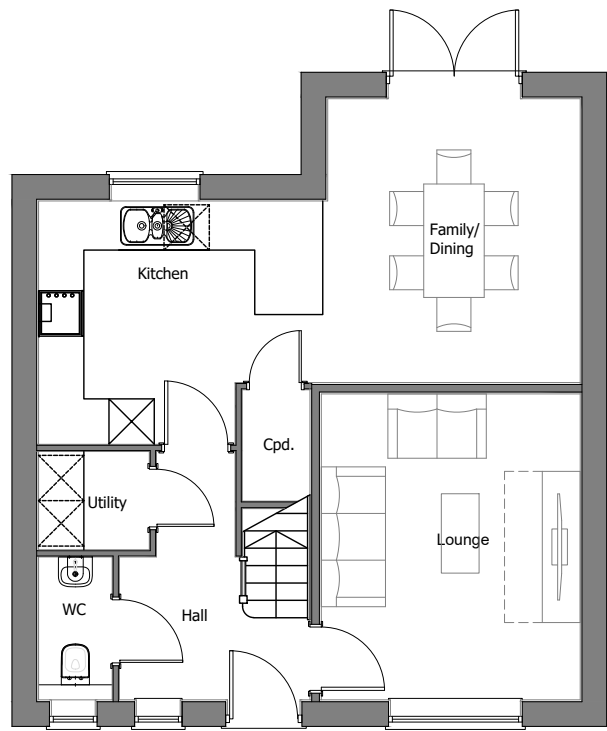

Ground Floor Plan
(Milbourne)

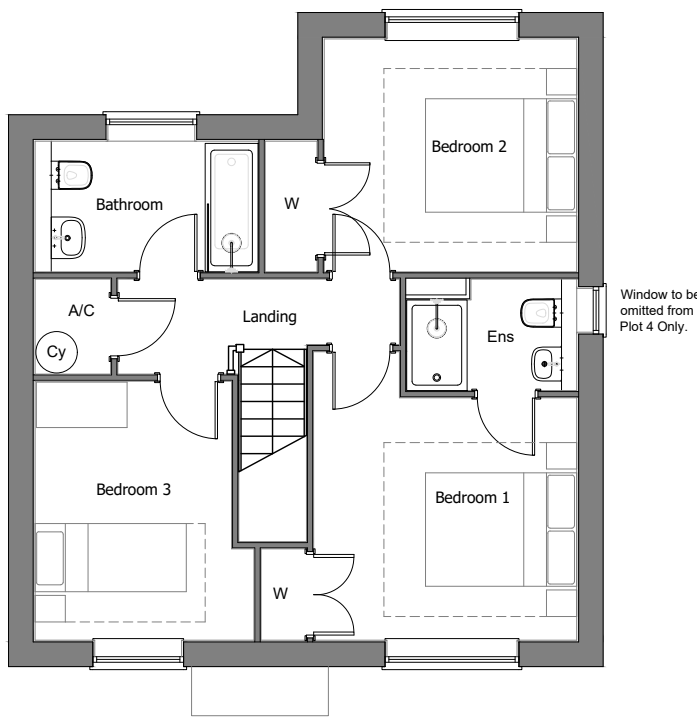


First Floor Plan
(Milbourne)

Note:
All rainwater goods to be black.
Fascia, soffits & bargeboards to be black.
Staffordshire Blue brick below DPC.

Floor Areas (Finished):
3 Bed, 5 Person
52.35m² Ground Floor
51.81m² First Floor
104.16m² Total

B	23.04.2026	Updated in accordance with latest clients comments.
A	20.04.2026	Updated in accordance with latest clients comments.
Rev	Date	Description

 

• All drawings are copyright • Report all discrepancies to project administrator • Do not scale drawing for construction purposes • All dimensions to be checked on site			
Project Title Uplands, West Ashton Road, Trowbridge, BA14 6DW			
Client Hills Homes Ltd			
Drawing Title HOUSETYPE - MILBOURNE (brick) 'MI'		Rev B	
Job No 3164	Drawing No 165		
Scale 1 : 100 @ A2	Drawn CE	Chkd ISA	Date April 2026