




Front Elevation

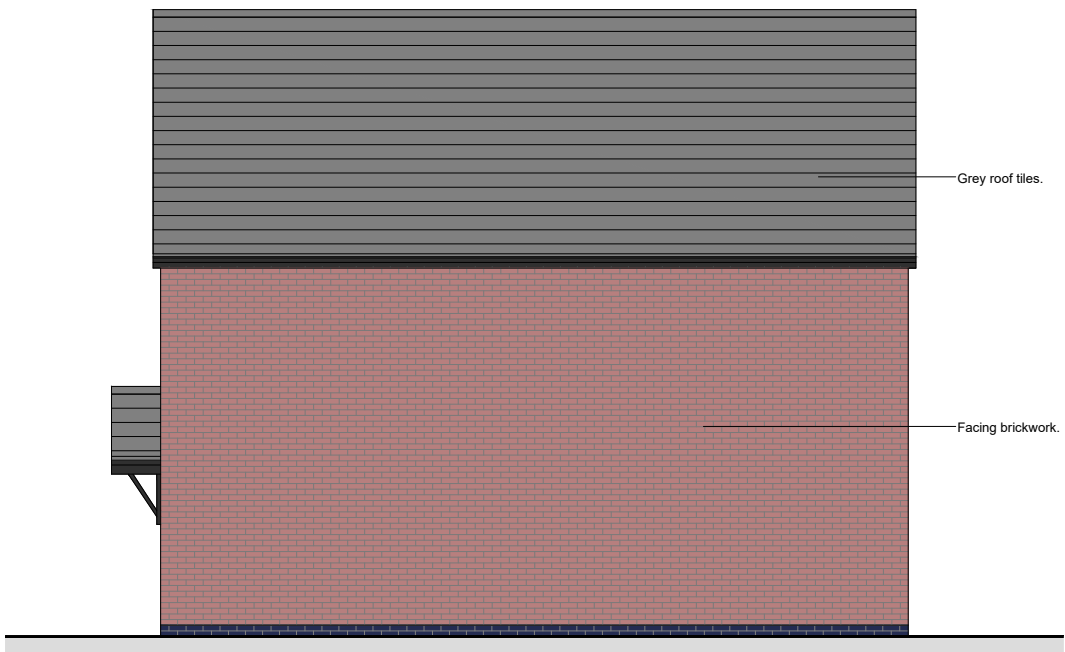


Side Elevation




Rear Elevation



Side Elevation

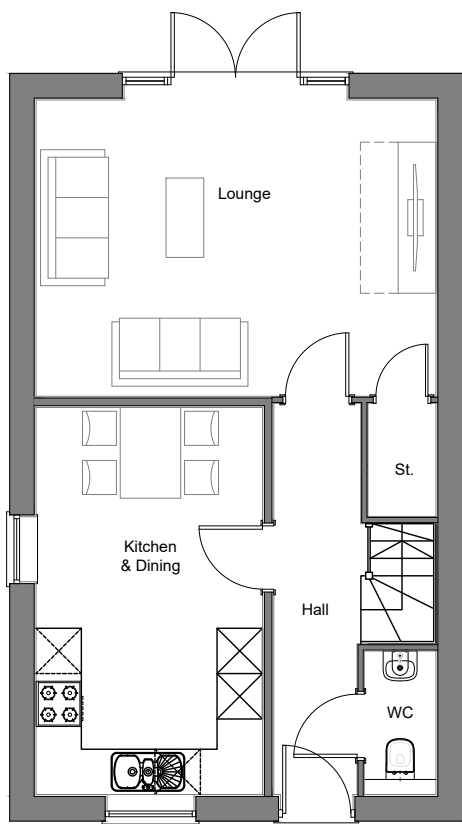

Ground Floor Plan
(Nettleton)

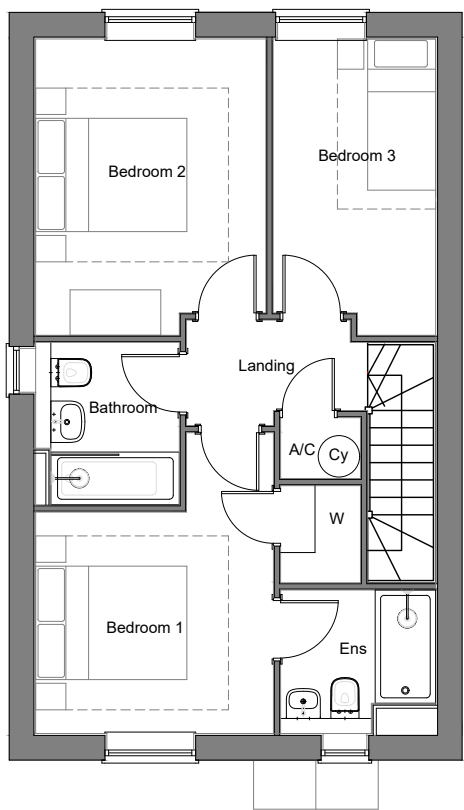


First Floor Plan
(Nettleton)

Note:
All rainwater goods to be black.
Fascia, soffits & bargeboards to be black.
Staffordshire Blue brick below DPC.

Floor Areas (Finished):
3 Bed, 5 Person
49.40m² Ground Floor
48.62m² First Floor
98.02m² Total

B	23.04.2026	Updated in accordance with latest clients comments.
A	20.04.2026	Updated in accordance with latest clients comments.
Rev	Date	Description

 

• All drawings are copyright • Report all discrepancies to project administrator • Do not scale drawing for construction purposes • All dimensions to be checked on site			
Project Title Uplands, West Ashton Road, Trowbridge, BA14 6DW			
Drawing Title HOUSETYPE - NETTLETON (BRICK) 'NE'			
Job No 3164	Drawing No 167	Rev B	
Client Hills Homes Ltd	Scale 1 : 100 @ A2	Drawn CE	Chkd ISA
		Date April 2026	