



Plot Numbers:
AS: 10 & 23
OPP: 8 & 25




Front Elevation

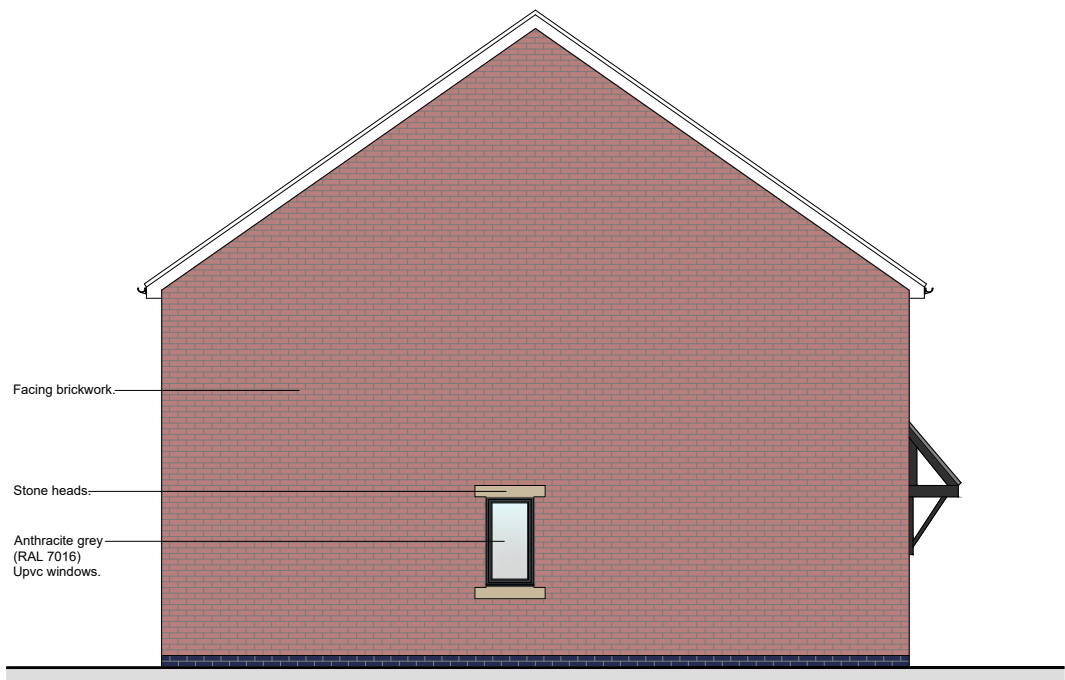


Front Elevation

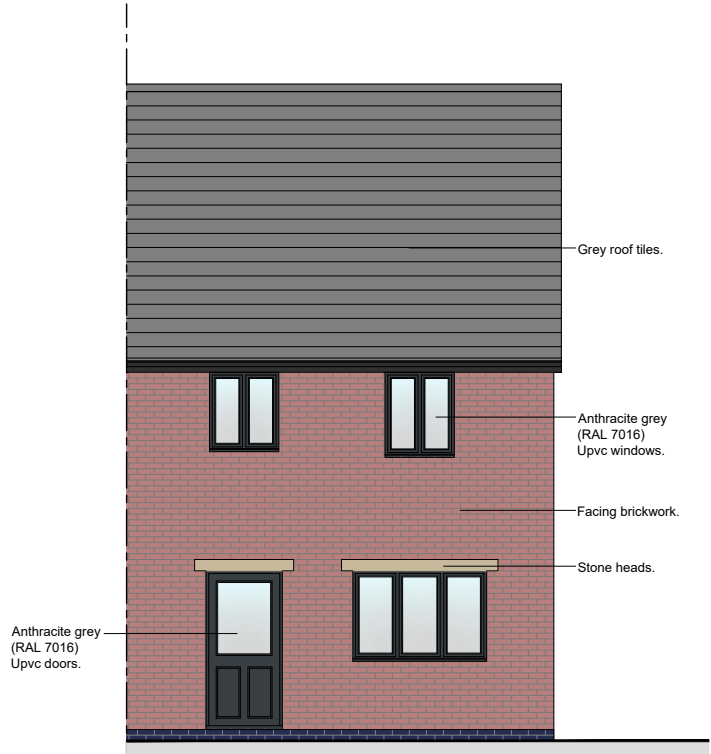

Rear Elevation

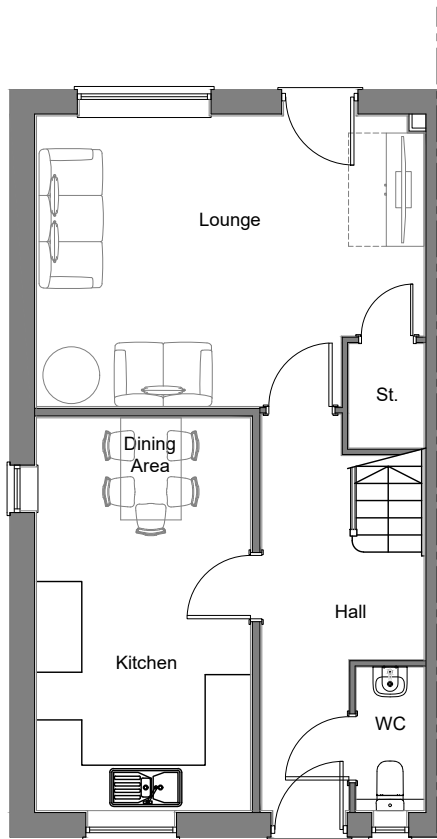

Ground Floor Plan
(Affordable 3BH 'End')

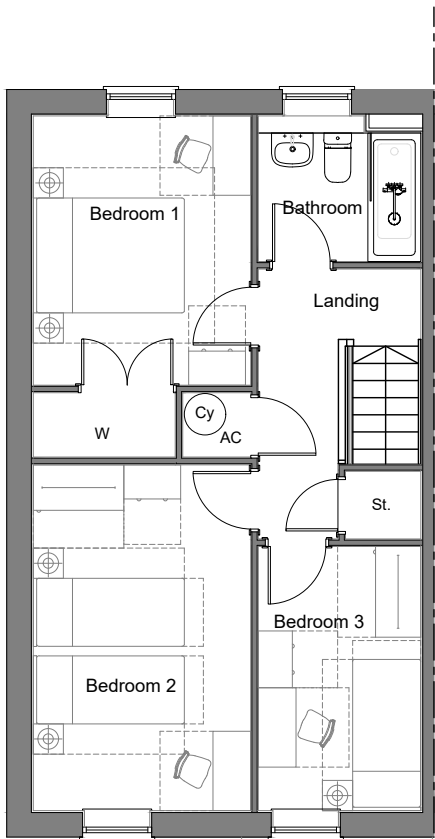


First Floor Plan
(Affordable 3BH 'End')

Note:
All rainwater goods to be black.
Fascia, soffits & bargeboards to be black.
Staffordshire Blue brick below DPC.

Floor Areas (Finished):
3 Bed, 5 Person
47.51m² Ground Floor
47.12m² First Floor
94.63m² Total

Rev	Date	Description
B	23.04.2026	Updated in accordance with latest clients comments.
A	20.04.2026	Updated in accordance with latest clients comments.

 

- All drawings are copyright
- Report all discrepancies to project administrator
- Do not scale drawing for construction purposes
- All dimensions to be checked on site

Project Title
Uplands,
West Ashton Road,
Trowbridge,
BA14 6DW

Client
Hills Homes Ltd

Ian Sullivan Architecture Ltd

101 Victoria Road, Swindon, Wiltshire SN1 3BD.
Tel/Fax 01793 612663 - E-mail: ian.sullivan@btconnect.com

Drawing Title
HOUSETYPE - AFF 3 BED HOUSE (BRICK) '3BH'

Job No 3164 Drawing No 173 Rev B

Scale 1 : 100 @ A2 Drawn CE Chkd ISA Date April 2026