


Plot Numbers:
AS: 40
OPP:




Front Elevation

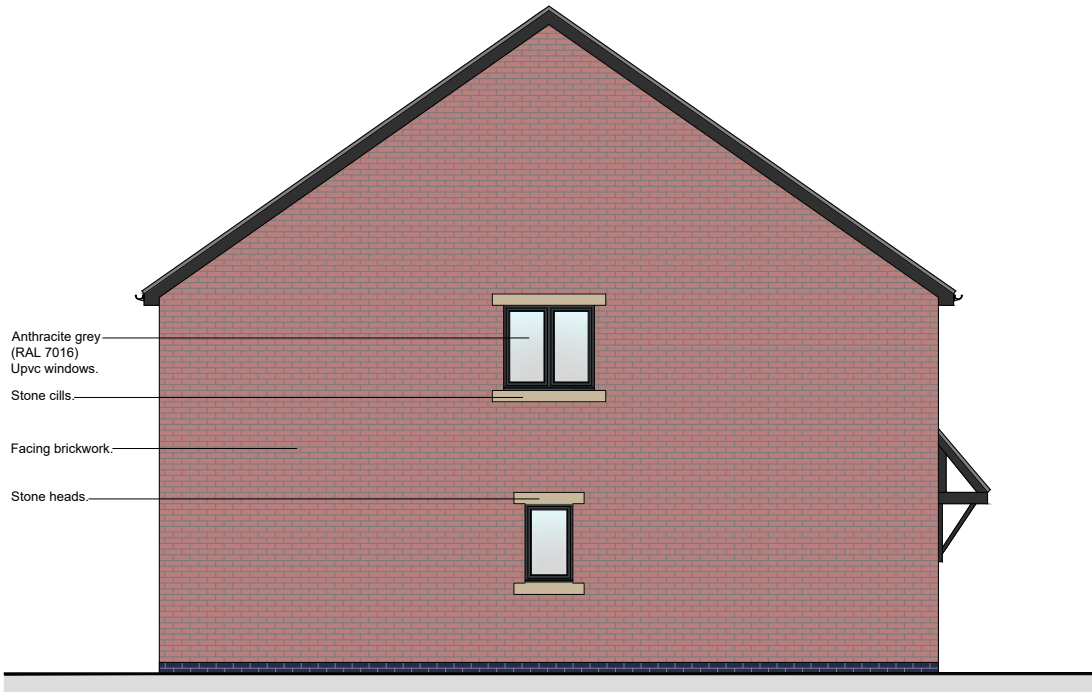


Side Elevation




Rear Elevation

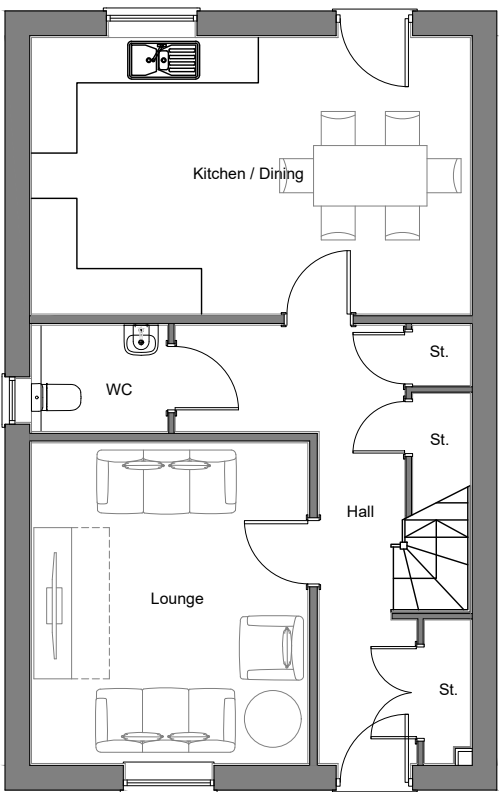

Ground Floor Plan
(Affordable 4BH)

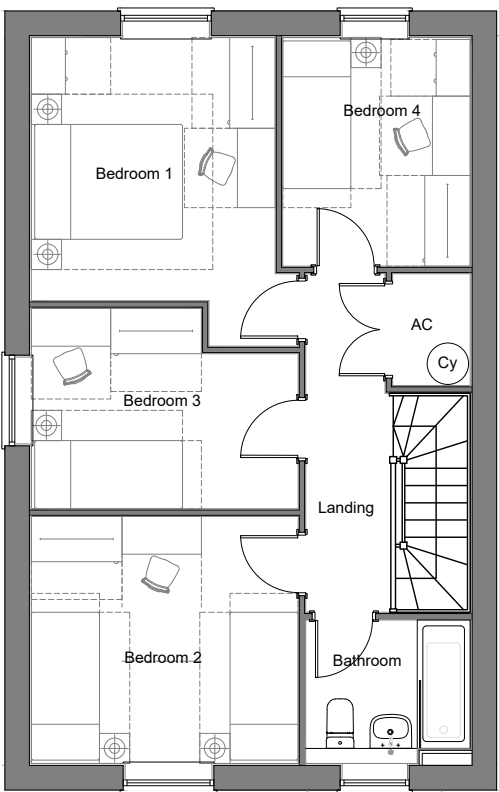

First Floor Plan
(Affordable 4BH)

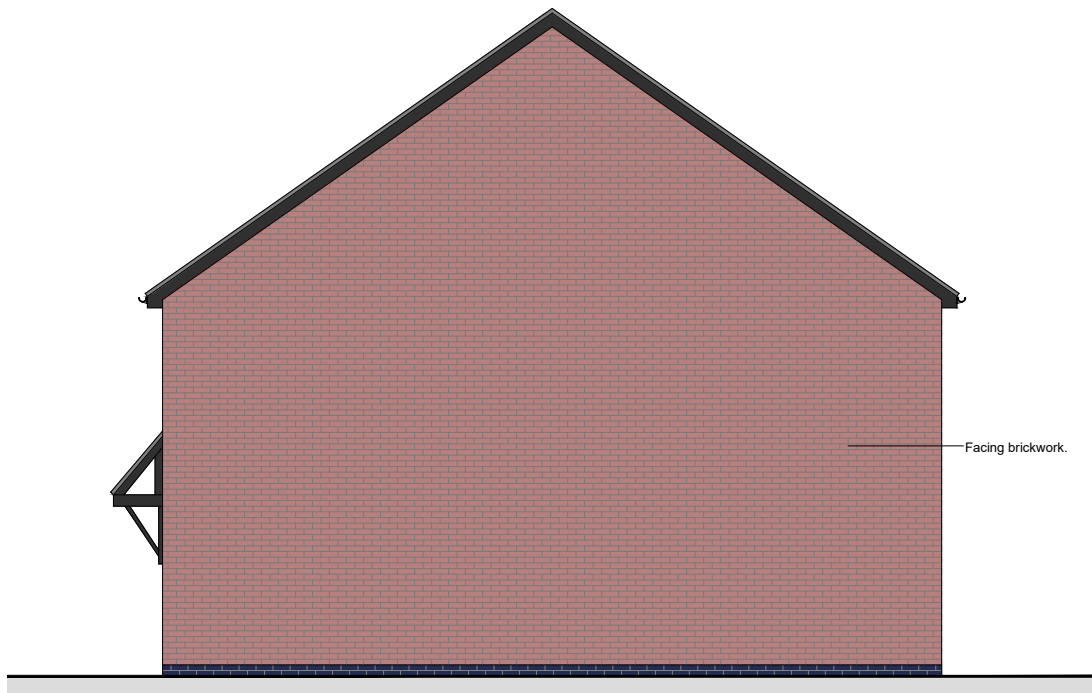


Side Elevation

Note:
All rainwater goods to be black.
Fascia, soffits & bargeboards to be black.
Staffordshire Blue brick below DPC.

Floor Areas (Finished):
4 Bed, 6 Person
56.14m² Ground Floor
55.76m² First Floor
111.90m² Total

Rev	Date	Description
B	23.04.2026	Updated in accordance with latest clients comments.
A	20.04.2026	Updated in accordance with latest clients comments.

 

- All drawings are copyright - Report all discrepancies to project administrator - Do not scale drawing for construction purposes - All dimensions to be checked on site			
Project Title Uplands, West Ashton Road, Trowbridge, BA14 6DW			
Drawing Title HOUSETYPE - AFF 4 BED HOUSE (BRICK) '4BH'			
Job No 3164	Drawing No 175	Rev B	
Client Hills Homes Ltd	Scale 1 : 100 @ A2	Drawn CE	Chkd ISA
		Date April 2026	

Ian Sullivan Architecture Ltd

101 Victoria Road, Swindon, Wiltshire SN1 3BD.
Tel/Fax: 01793 612663 - E-mail: ian.sullivan@btconnect.com