


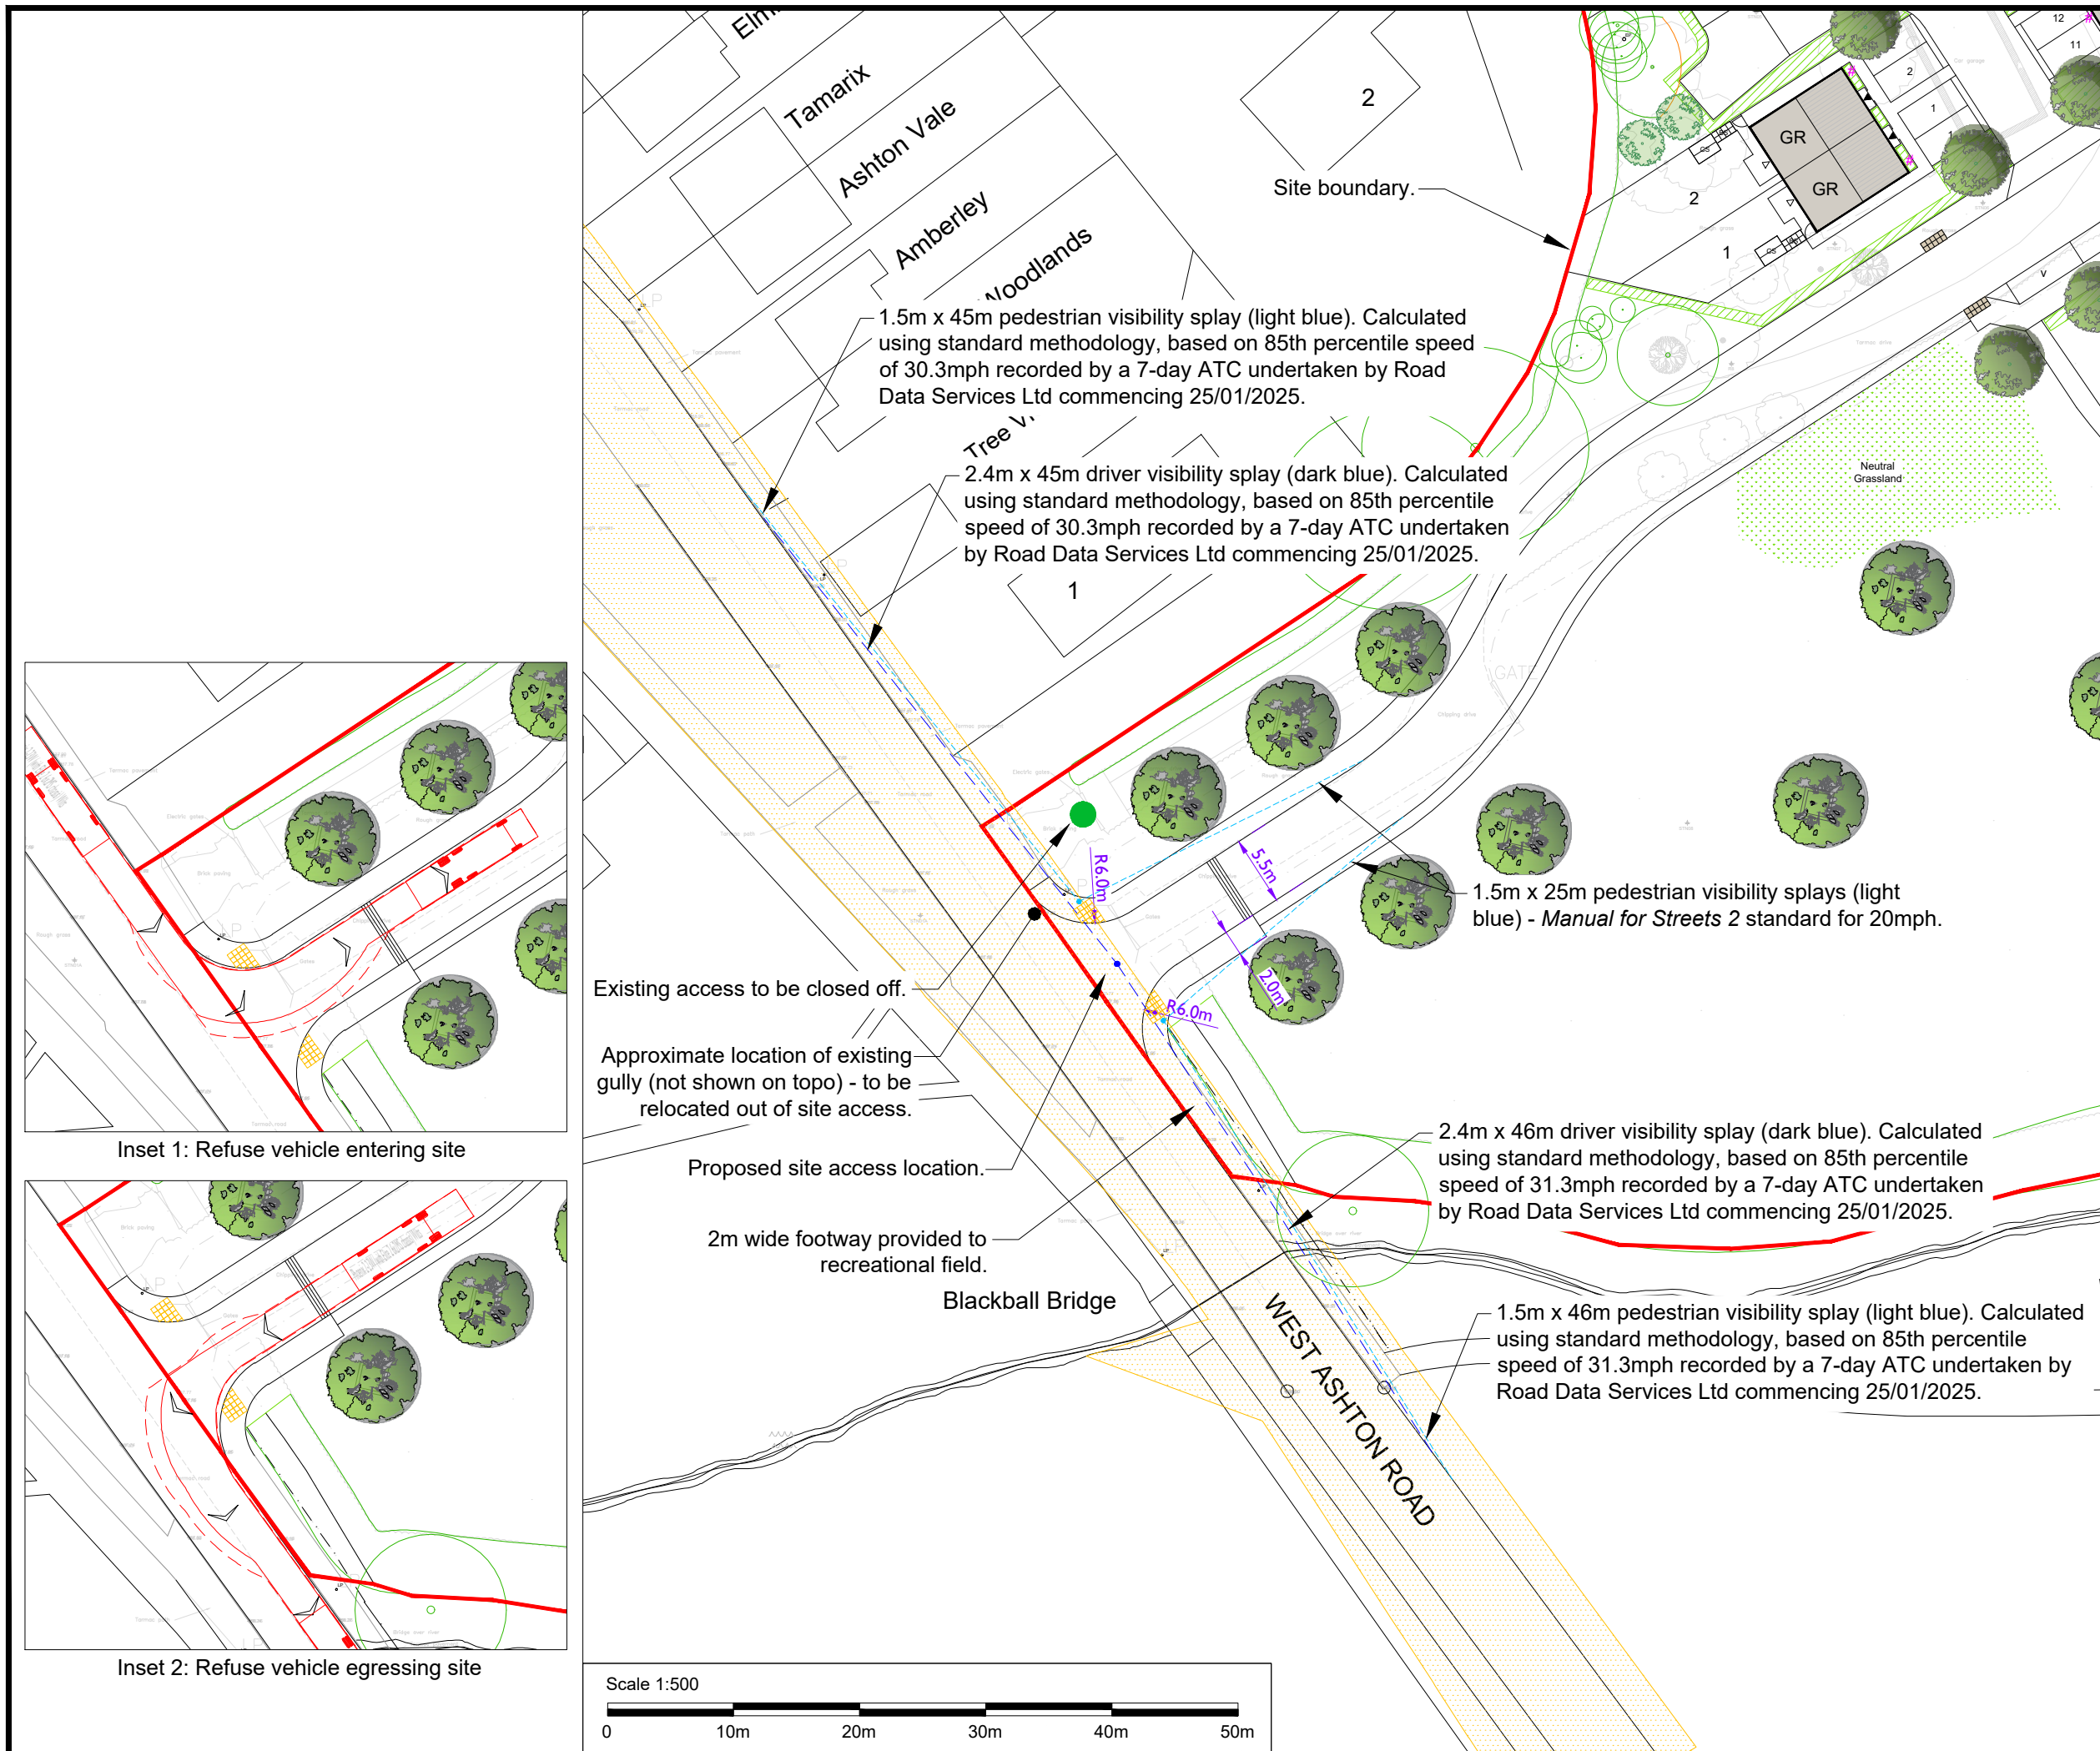

N

Key:
 Extent of Public Highway
 Vehicle tyre tracks
 Vehicle body overhang

Phoenix 2-23V (with Elite 2 6x2MS chassis) Wilts
Overall Length 10.800m
Overall Width 2.400m
Overall Body Height 3.205m
Min Body Ground Clearance 0.410m
Track Width 2.500m
Lock to lock time 4.00s
Kerb to Kerb Turning Radius 9.250m

REFERENCE DRAWINGS:				
Drawing No.	Drawing Title	Revision	Date	Company
3164-150	Proposed Site Plan	F	30.04.2026	Jon Sullivan Architecture Ltd
APLS-0609-001	Topographic Survey	-	November 2017	AP Land Surveys

B	CH	30.06.26	Updated site layout	
A	CH	20.04.26	Updated to RSA1 comments	

© Copyright

Cole Easdon
01793 619 965 | cec@ColeEasdon.com | www.ColeEasdon.com

Client
Hills UK Ltd

Job Title
Uplands
Trowbridge
Wiltshire

Drawing Title
Site Access Detail & Visibility Splays

Drawing Status:				
FOR COMMENT	FOR PLANNING	FOR TENDER	FOR APPROVAL	FOR CONSTRUCTION
				AS BUILT
CONSTRUCTION AT CLIENT / CONTRACTOR RISK				

Designed by:	Drawn by:	Checked by:
-	CH	JBF

Date	Scale
February 2025	1:500 (A3)

Dwg. No.	Rev.
9740/201	B

Inset 1: Refuse vehicle entering site

Inset 2: Refuse vehicle egressing site