



When Scaled correctly this bar measures 100mm.

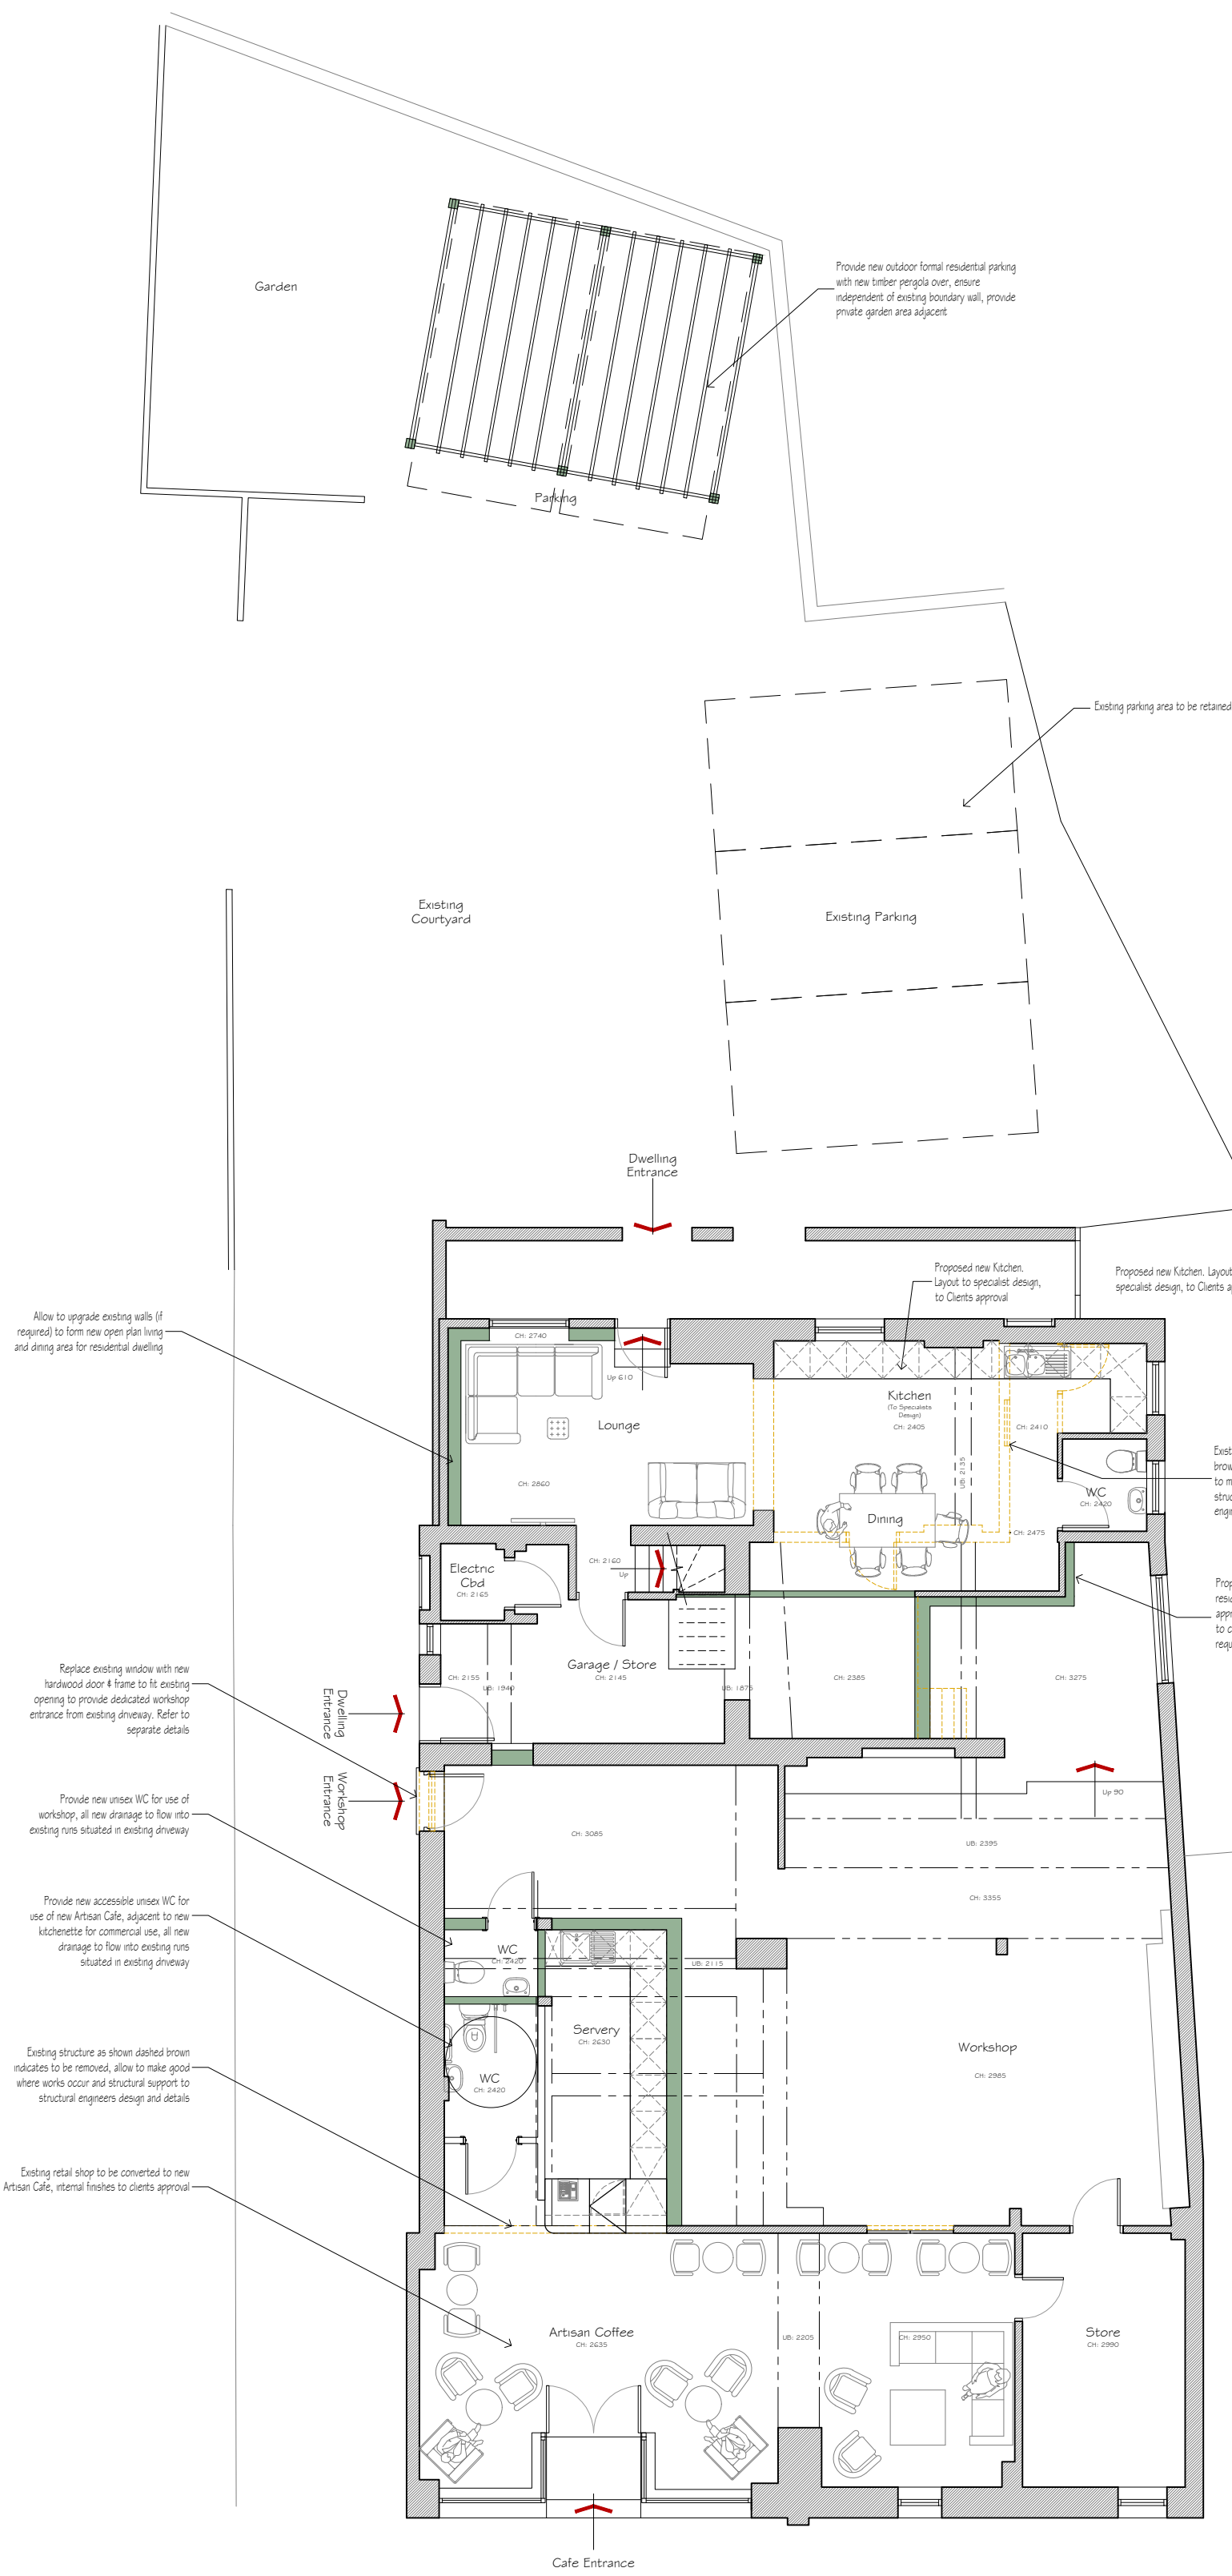


Ground Floor Plan

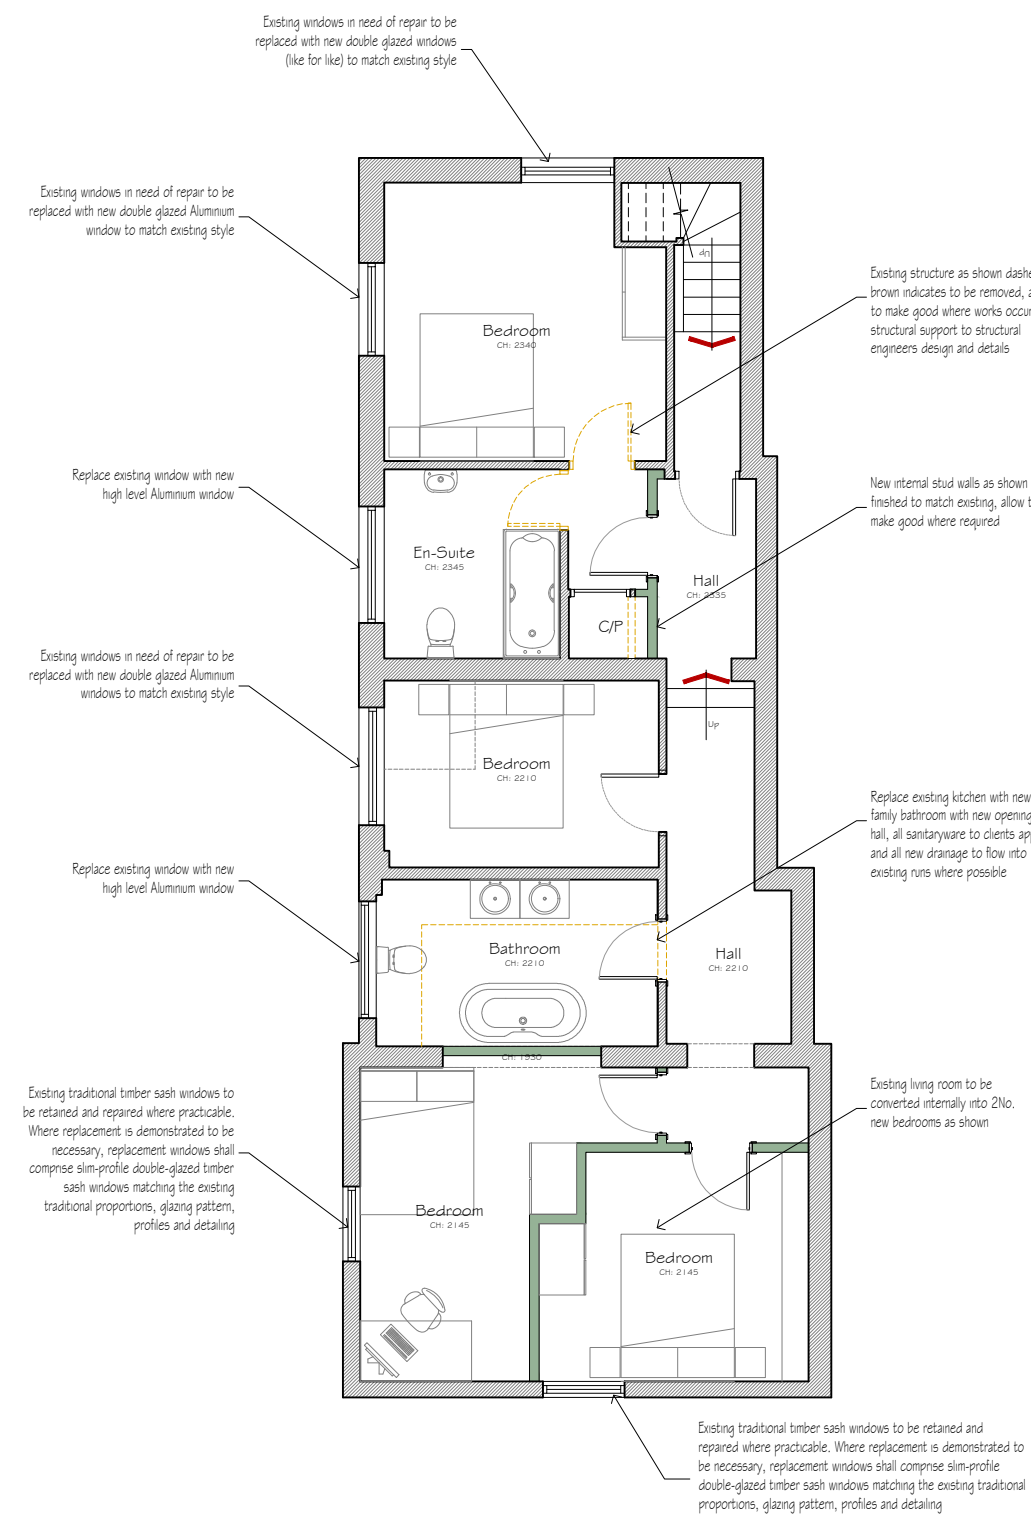

First Floor Plan

Key:

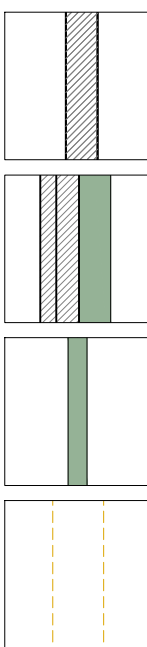


Existing Wall:
Existing internal and external walls, where works effect also to make good where required.

Proposed External Wall:
Render / finish / clad to match and to clients approval, insulated cavity and cotton standard blockwork internally, U-value = 0.18.

Proposed Stud Internal Wall:
Timber stud wall. Sound insulation between Living 12.5mm wallboard with skim coat.

Removed:
Structure removed, allow to make good where required.

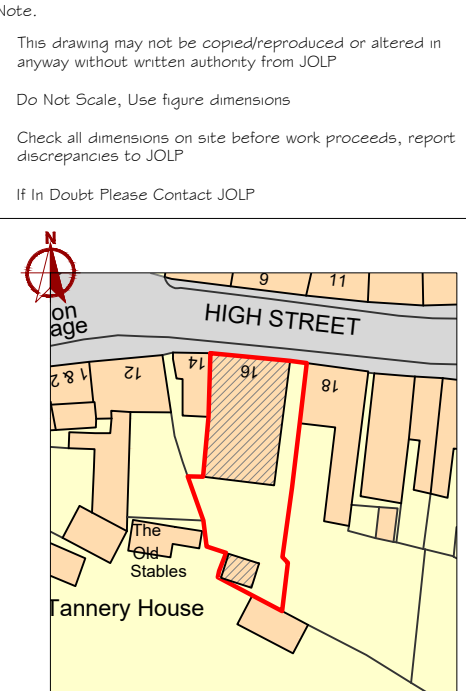

Reference Plan
Scale 1:1250

Rev.	Comment.	Date.
Drawing Title.		

Proposed Floor Plans

Client:

Mr. Trim

Site:

16 High Street,
Downton,
Salisbury,
SP5 3PJ

Agent:


JOLP LTD
COUNTY GATES HOUSE, 300 POOLE ROAD, POOLE, BH12 1AZ
Tel: (+44) 01202 143363
Email: office@jolph.co.uk
www.jolph.co.uk

Date: Jul 2026 Scale: 1:100@A1

Dwg No. 600-838/05

