

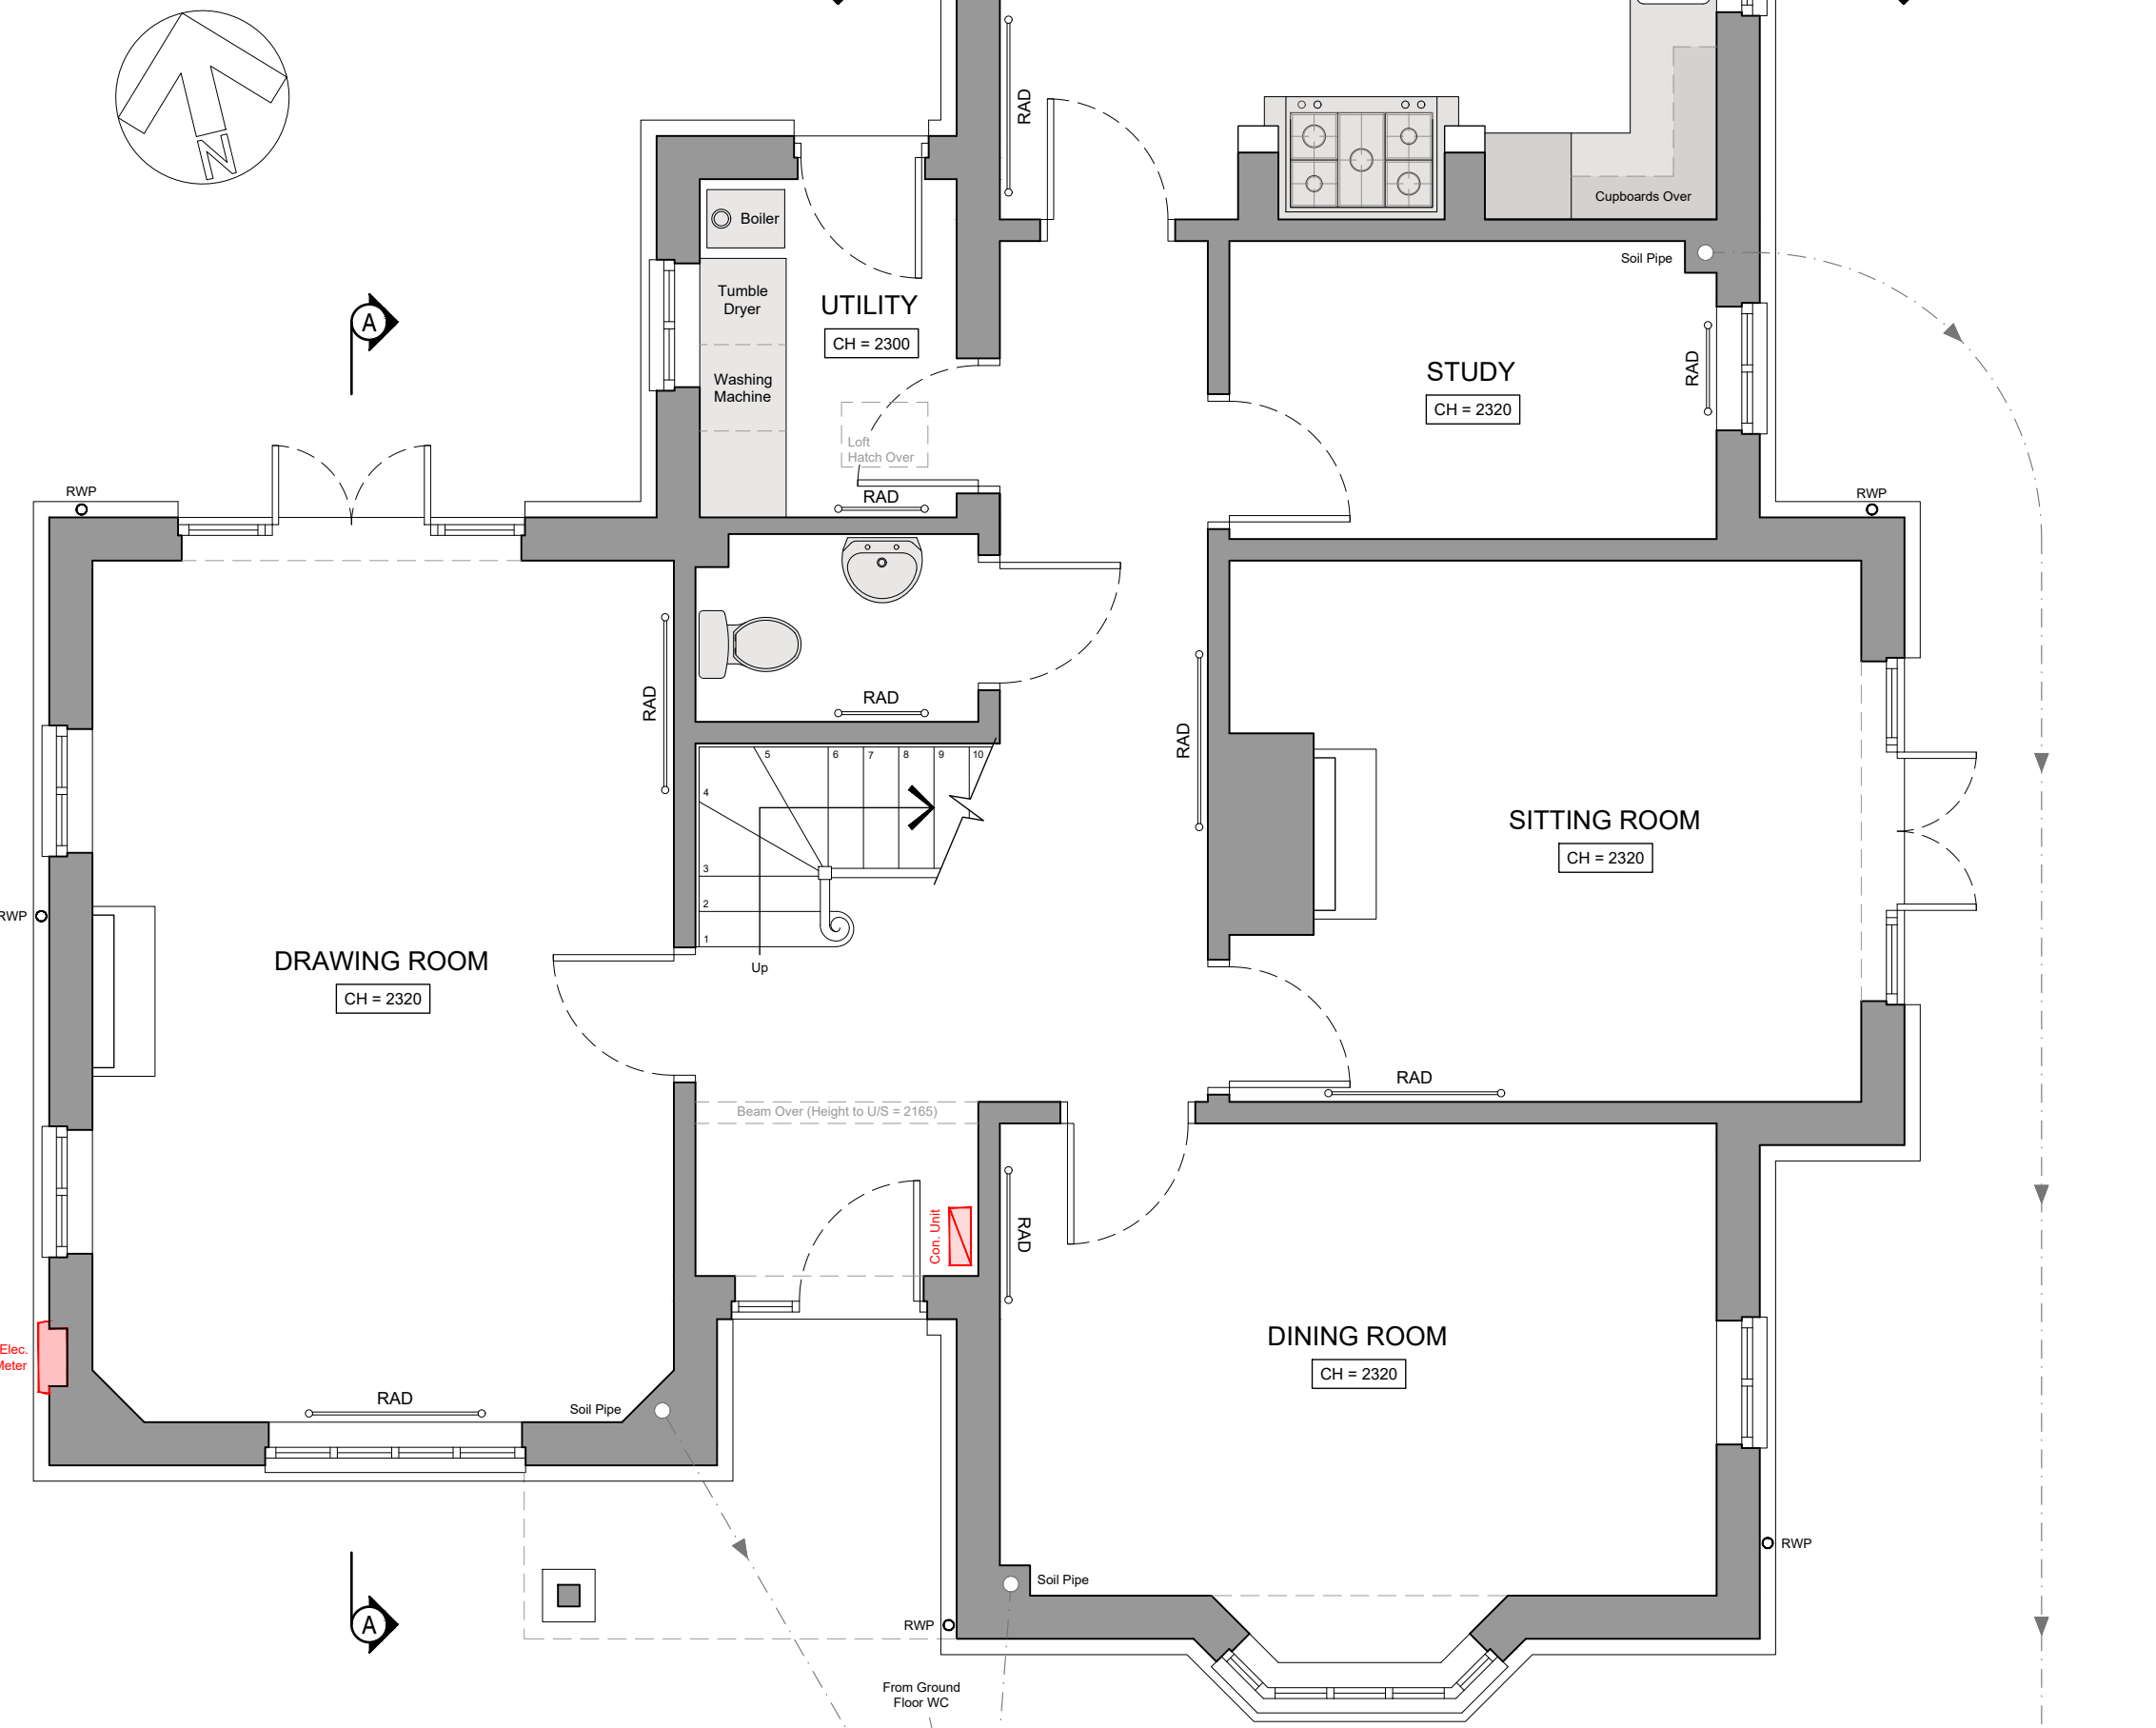



DRAWING FOR CLIENTS COMMENTS.
NOT TO BE USED FOR CONSTRUCTION.

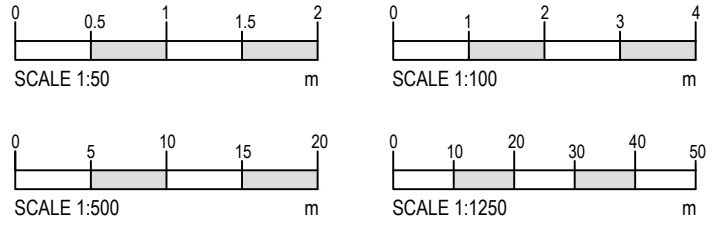


EXISTING GROUND FLOOR PLAN (Scale 1:50)

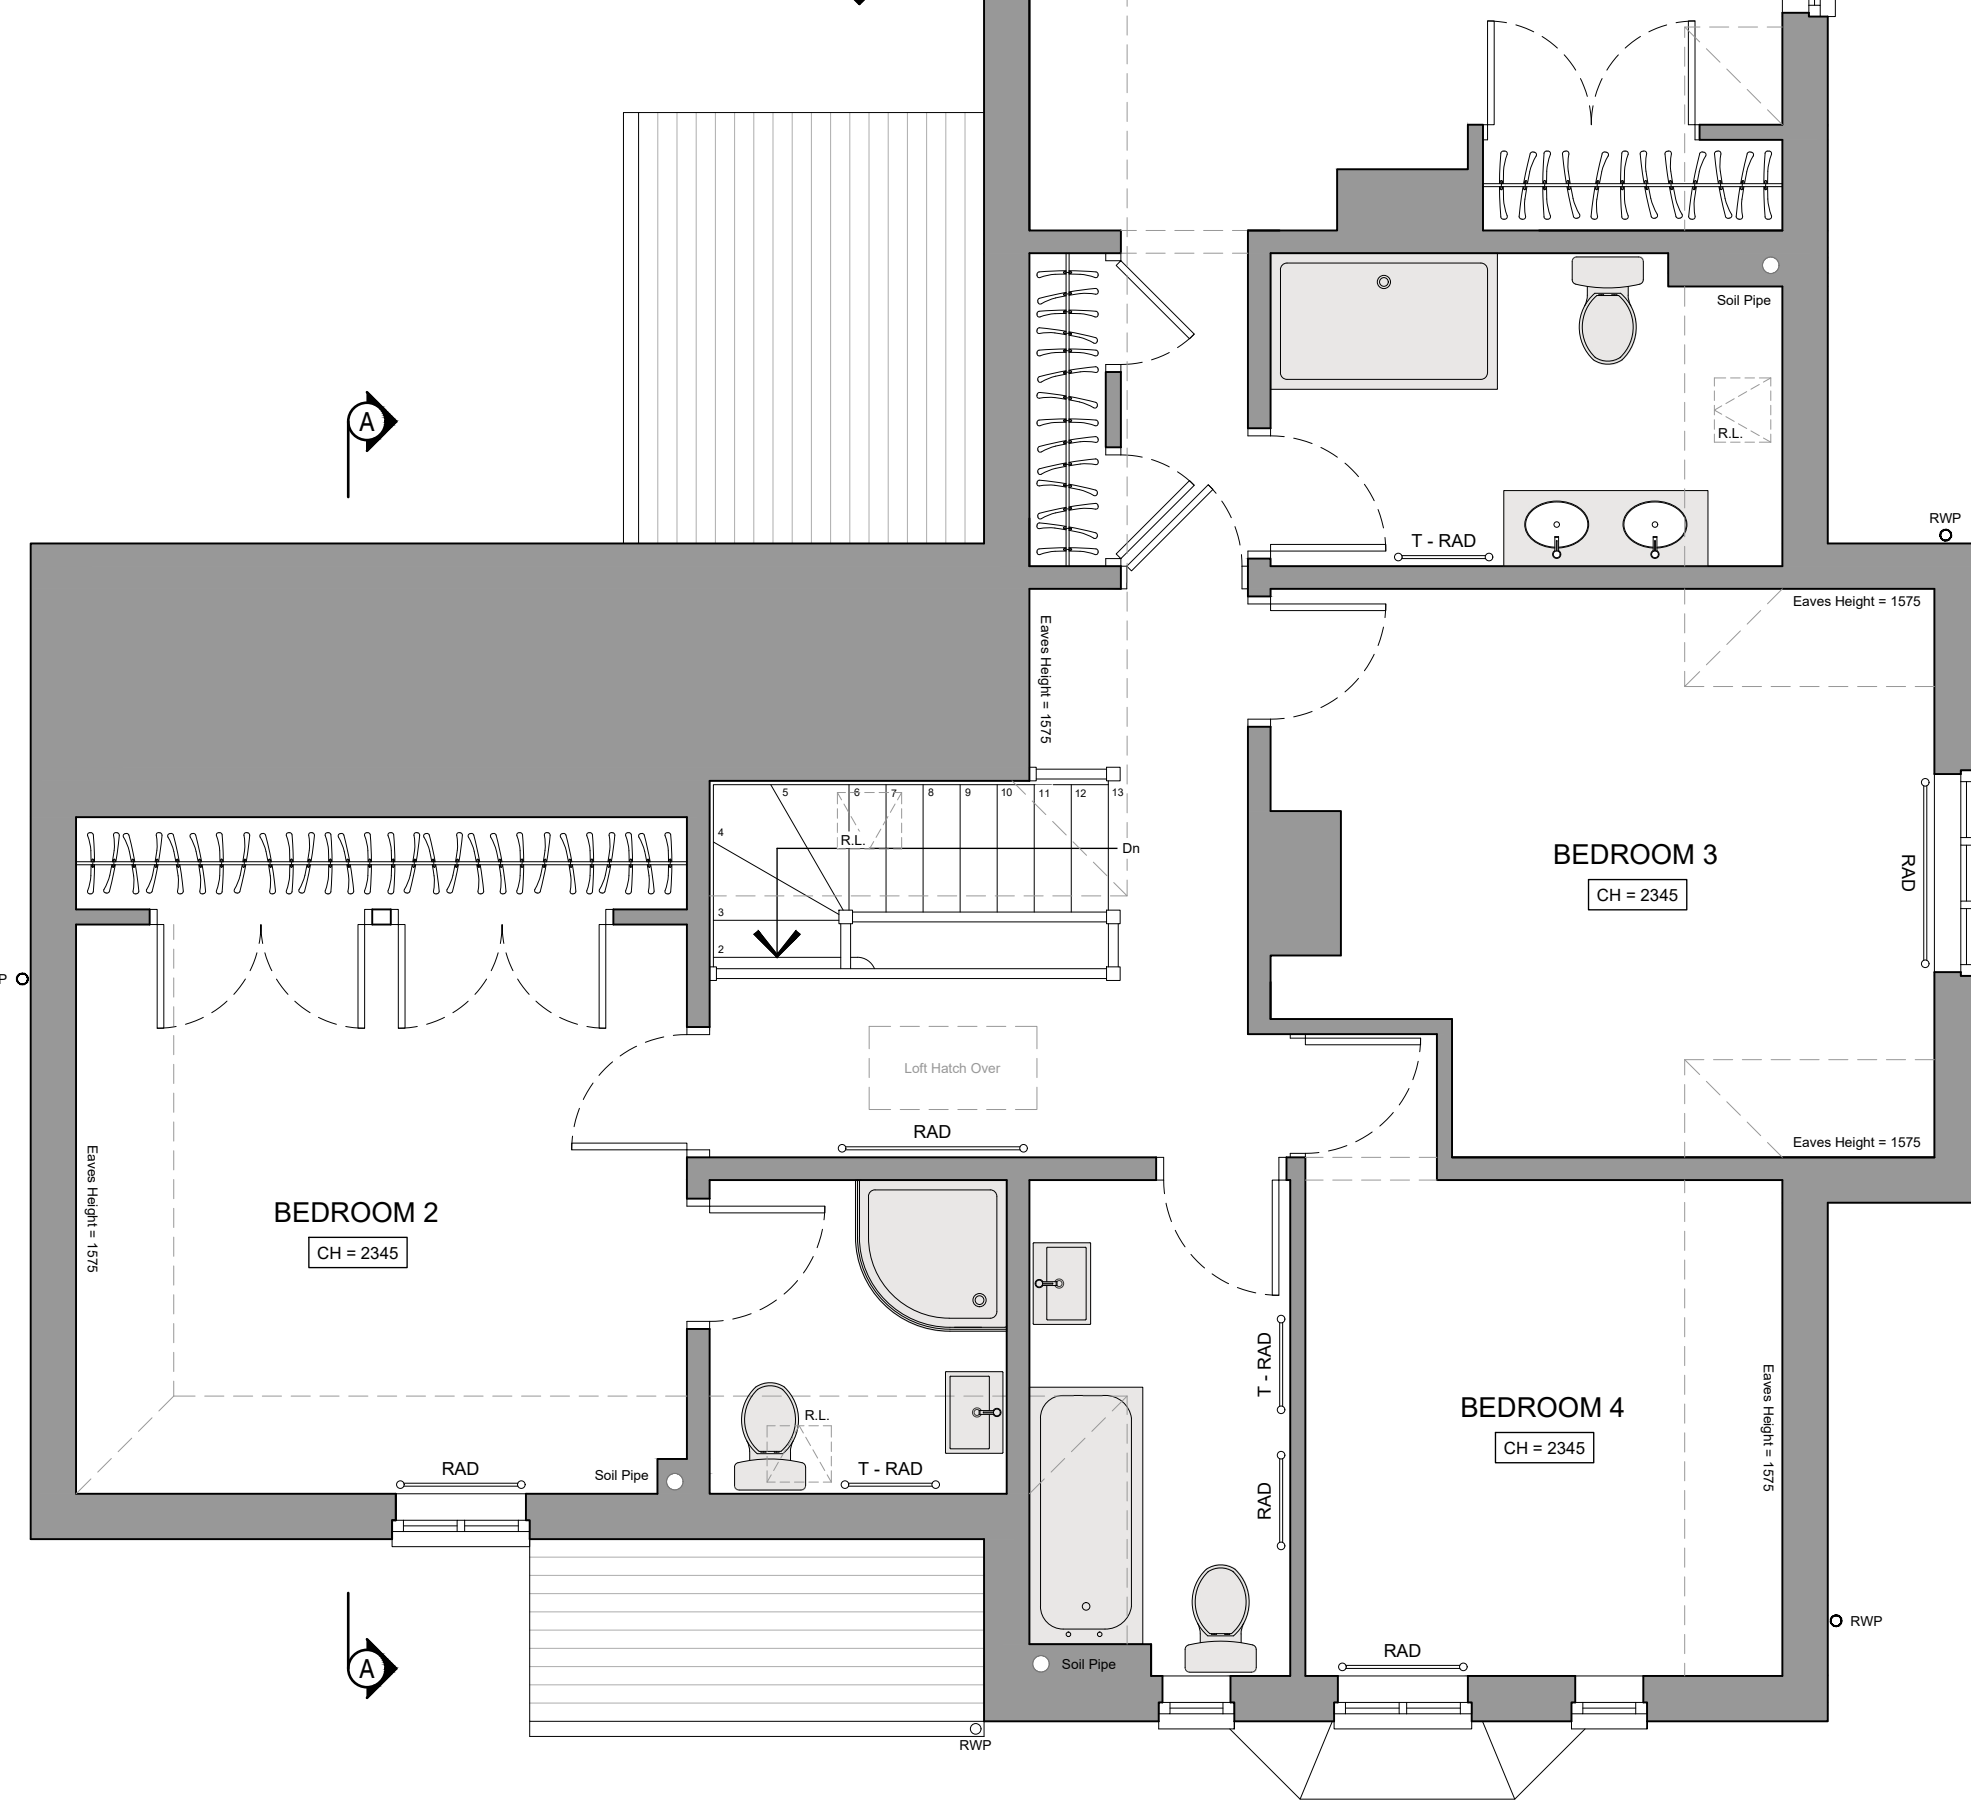

EXISTING FIRST FLOOR PLAN (Scale 1:50)

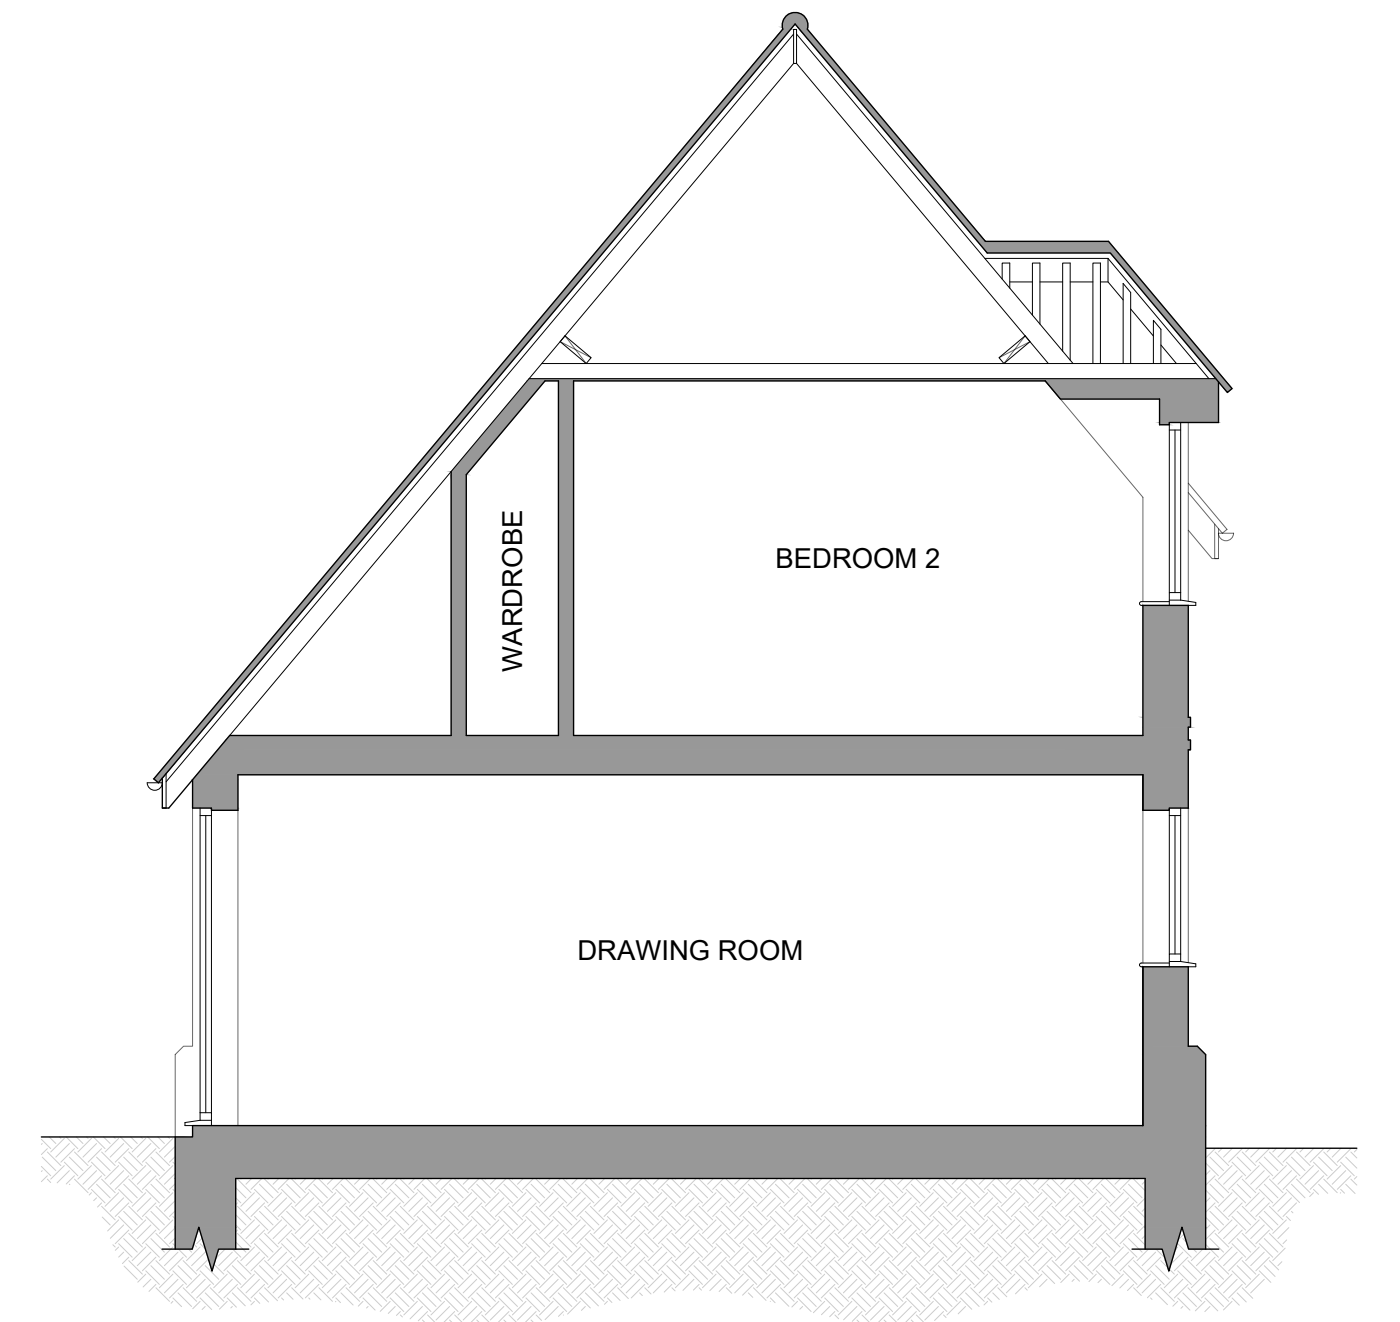

SECTION A-A (Scale 1:50)

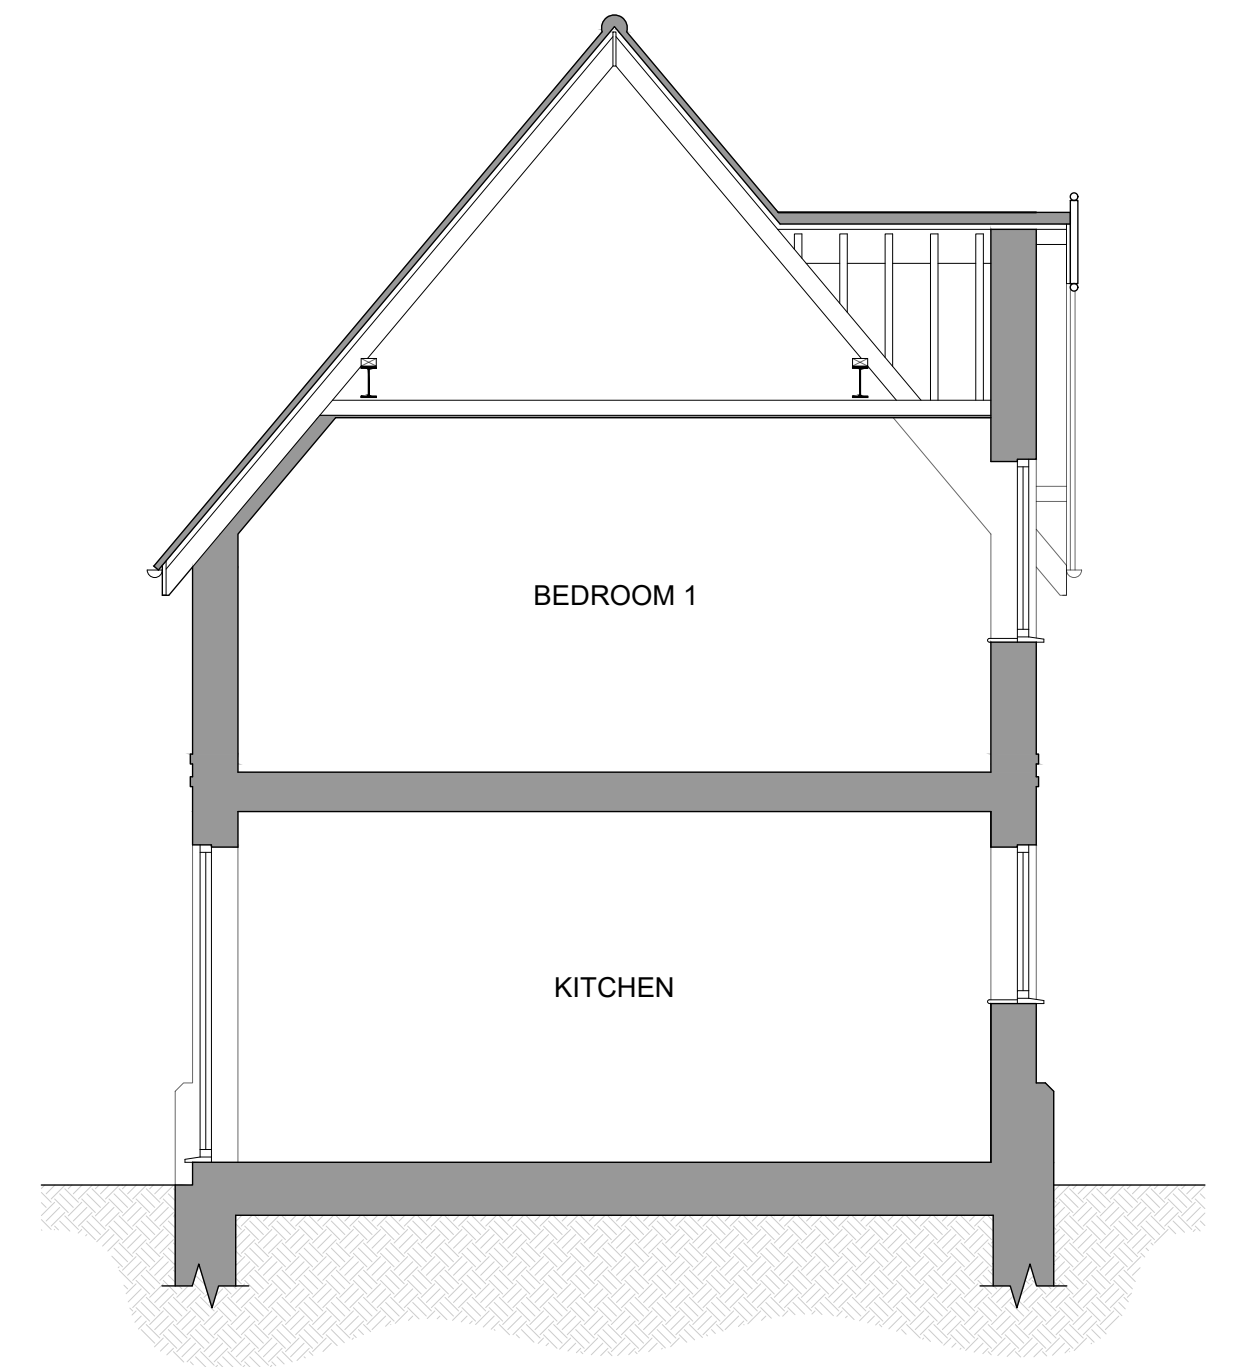

SECTION B-B (Scale 1:50)



SOUTH ELEVATION (Scale 1:100)




EAST ELEVATION (Scale 1:100)




NORTH ELEVATION (Scale 1:100)



WEST ELEVATION (Scale 1:100)

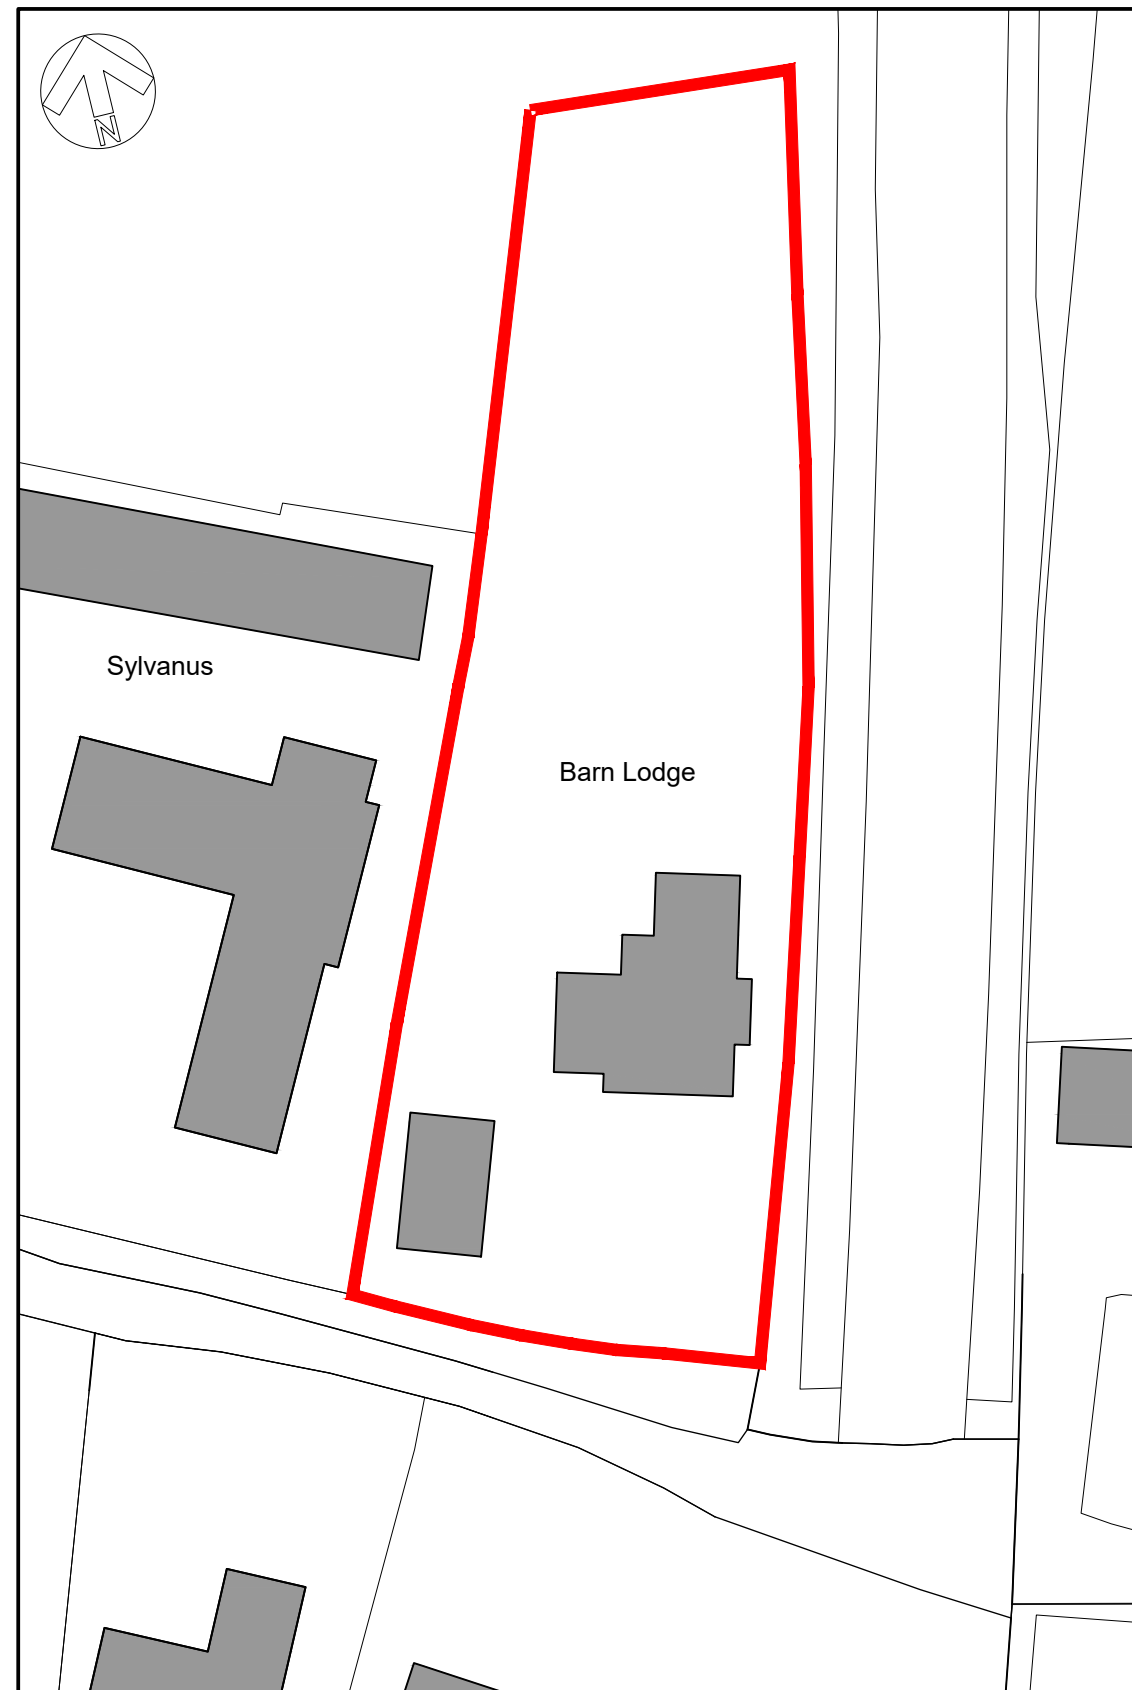

EXISTING BLOCK PLAN (Scale 1:500)

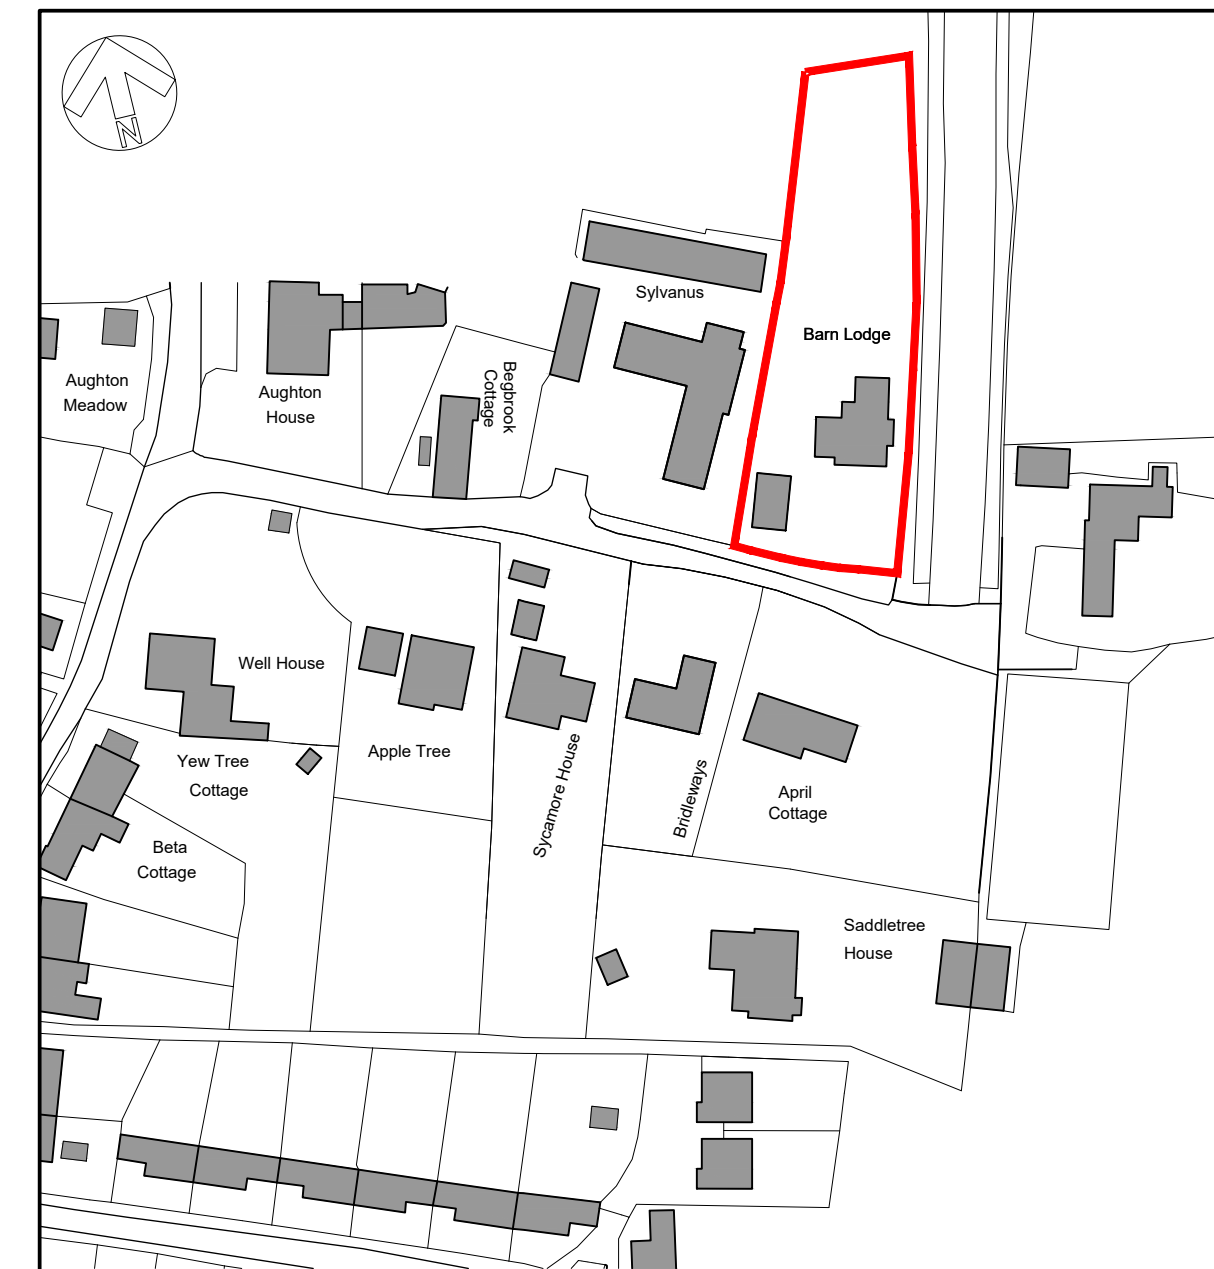

SITE LOCATION PLAN (Scale 1:1250)

Tuttle
architectural
services

Ground Floor
6 Pelhams Court
Marlborough
Wiltshire SN8 2AG

T. 01672 518 278
E. info@tuttlearchserv.co.uk
F. facebook.com/tuttlearchserv
W. tuttlearchserv.co.uk

JOB TITLE:
Proposed Two Storey Rear Extension & Alterations,
Barn Lodge, Aughton, Collingbourne Kingston,
Wiltshire, SN8 3SA

For Mr & Mrs J. Sawtell

DRAWING TITLE: Existing Floor Plans, Elevations, Sections, Site Location and Block Plan	JOB NO: 1685
DRAWING NO: 1685 - Sawtell - Existing - 01	REV: -

REVISION DESCRIPTIONS:

SCALE: As Shown	DATE: Apr 26	DRAWN BY: BJ	PAPER SIZE: A1
---------------------------	------------------------	------------------------	--------------------------