


When Scaled correctly this bar measures 100mm.




North Elevation

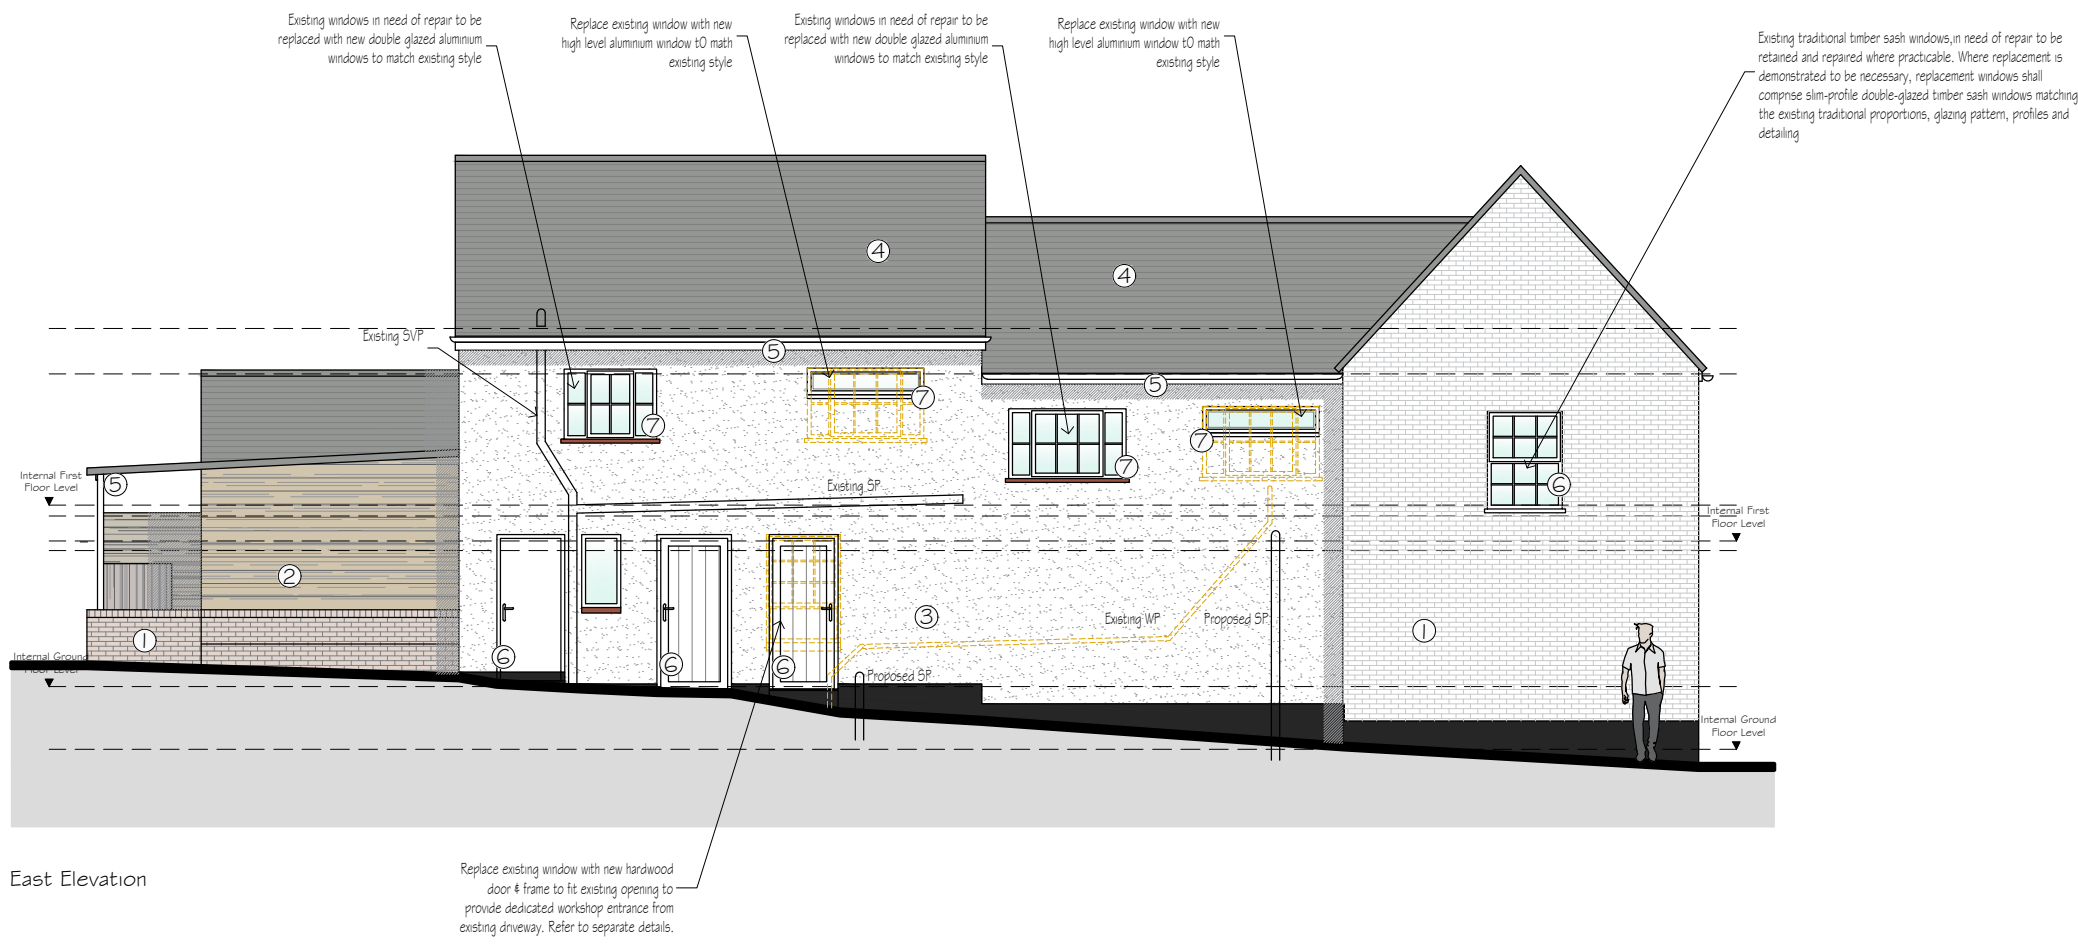

East Elevation




South Elevation

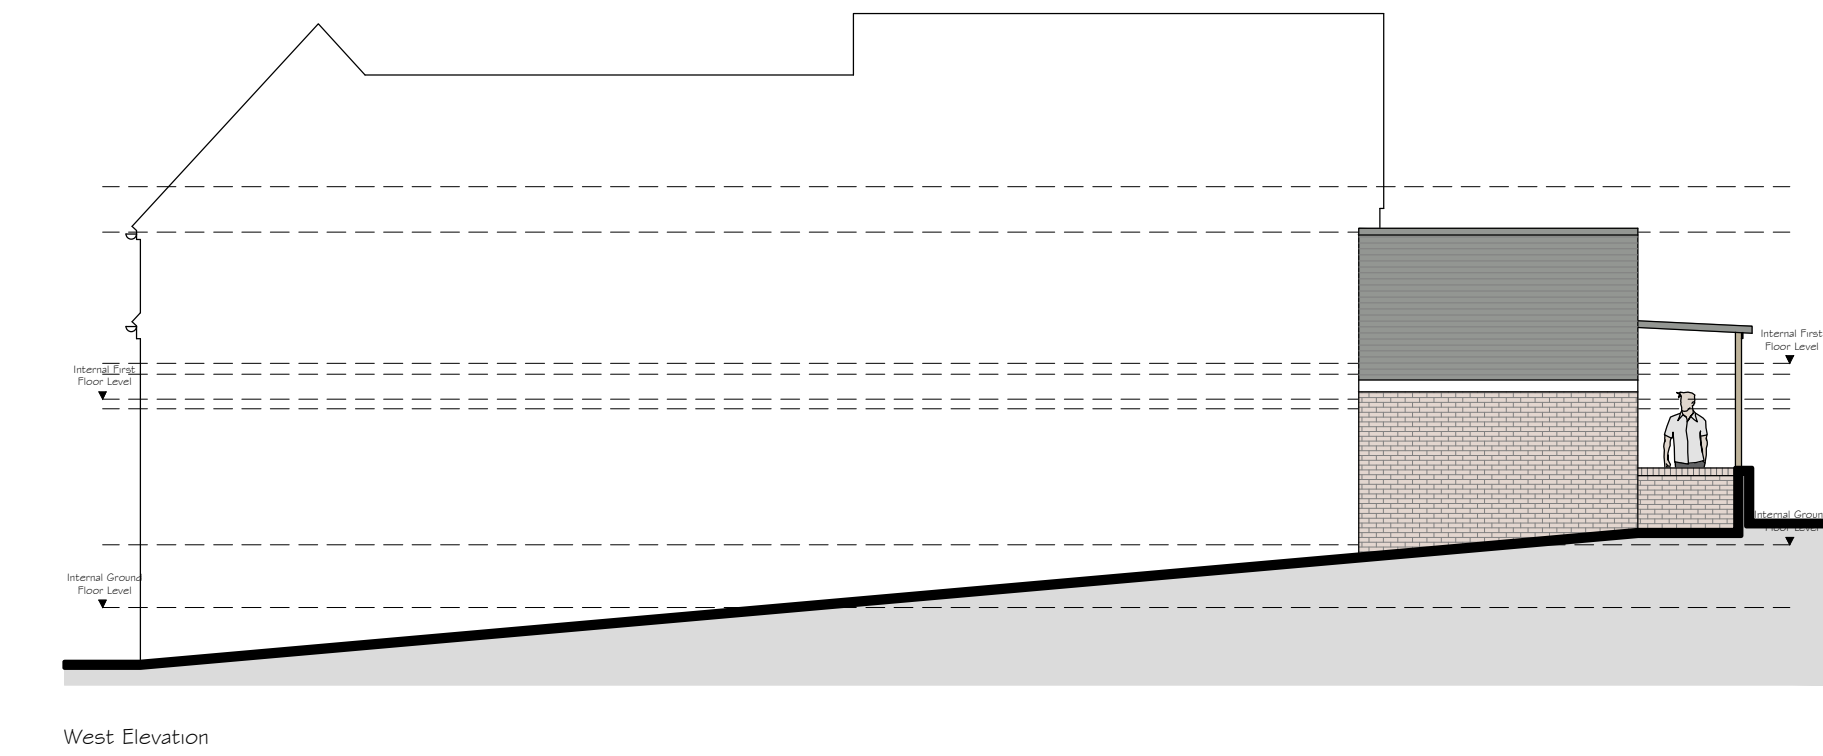

West Elevation

- Material Key:
- ① Face Brick
 - ② Timber Cladding
 - ③ Render
 - ④ Clay Tile
 - ⑤ Timber Fascia & Soffits
 - ⑥ Timber Windows & Doors
 - ⑦ Aluminium Windows

Note:
This drawing may not be copied/reproduced or altered in anyway without written authority from JOLP.
Do Not Scale, Use figure dimensions
Check all dimensions on site before work proceeds, report discrepancies to JOLP.
If In Doubt Please Contact JOLP

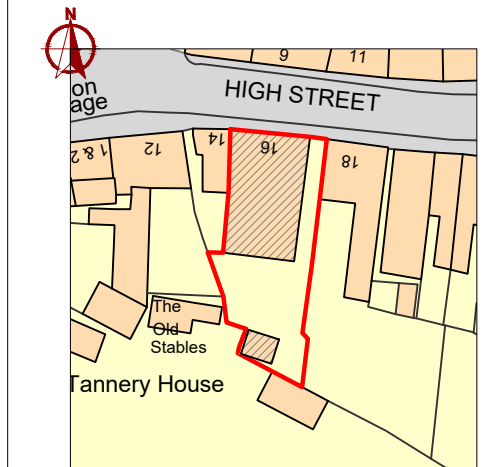

Reference Plan
Scale 1:1250

Rev. Comment. Date.

Drawing Title.

Proposed Elevations

Client.

Mr. Trim

Site.

16 High Street,
Downton,
Salisbury,
SP5 3PJ

Agent.

JOLP LTD
COUNTY GATES HOUSE, 300 POOLE ROAD, POOLE, BH12 1AZ
Tel: (+44) 01202 143363
Email: office@jolph.co.uk
www.jolph.co.uk

Date: Jul 2026 Scale: 1:100@A1

Dwg No. 600-838/06

