


When Scaled correctly this bar measures 100mm.


Key:

Existing Wall:
Existing internal and external walls,
where works affect also to make
good where required.

Note:
This drawing may not be copied/reproduced or altered in
anyway without written authority from JOLP.
Do Not Scale, Use figure dimensions
Check all dimensions on site before work proceeds, report
discrepancies to JOLP.
If in Doubt Please Contact JOLP

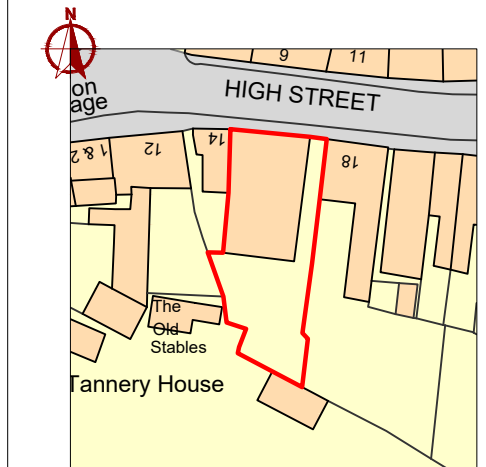


Reference Plan
Scale 1:1250

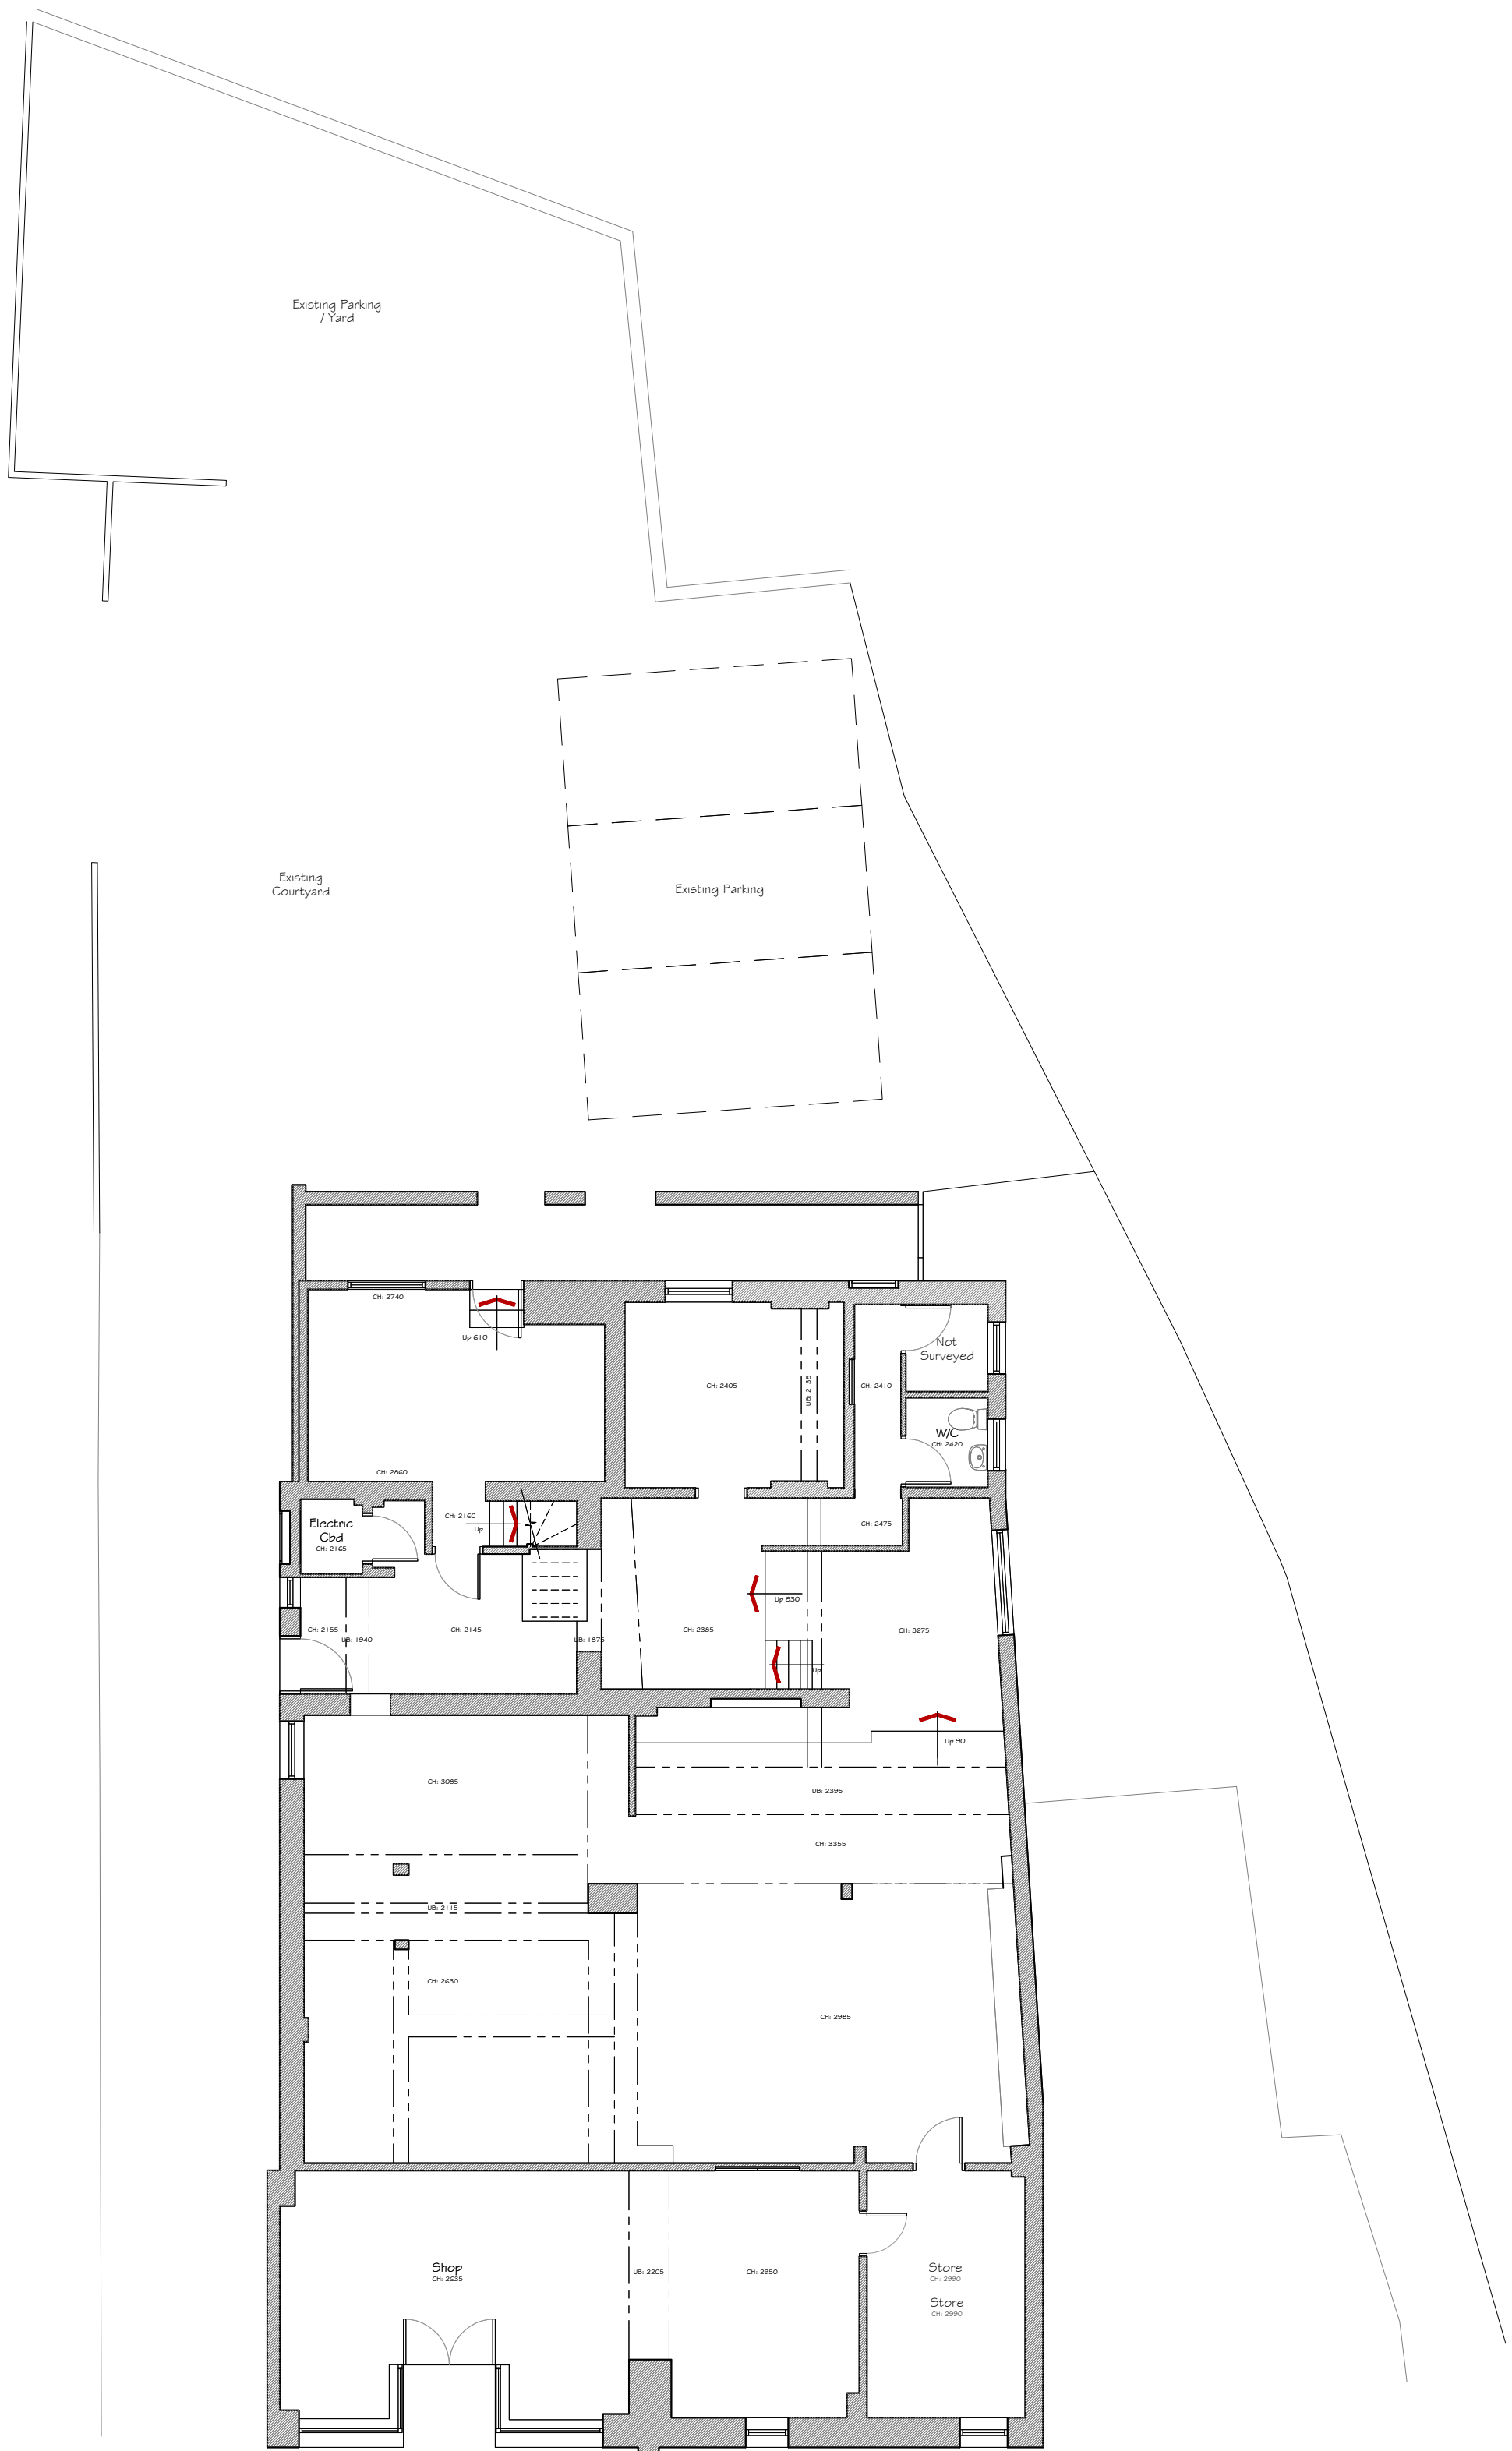


Ground Floor Plan

Ground Floor Plan

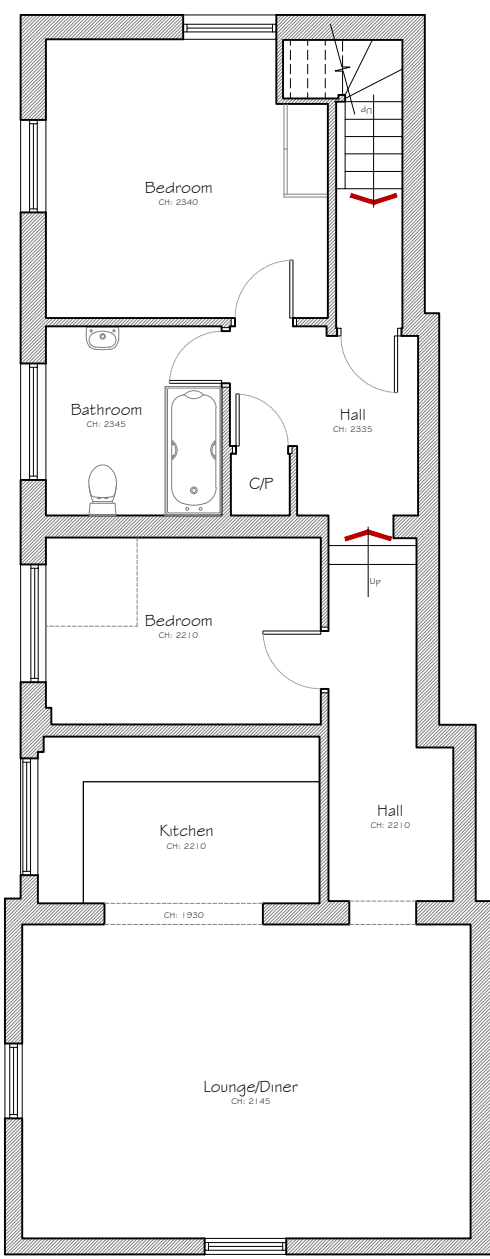

First Floor Plan

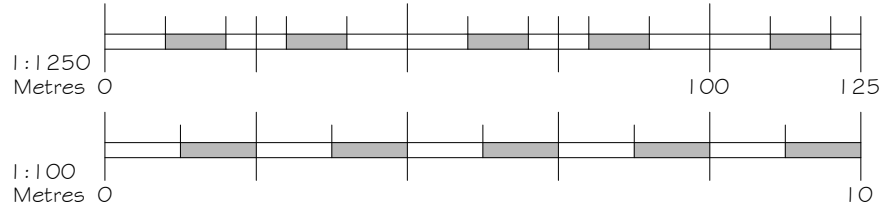

Rev.	Comment.	Date.

Drawing Title.

Existing Floor Plans

Client.

Mr. Trim

Site.

16 High Street,
Downton,
Salisbury,
SP5 3PJ

Agent.



JOLP LTD
COUNTY GATES HOUSE, 300 POOLE ROAD, POOLE, BH12 1AZ
Tel: (+44) 01202 143363
Eml: office@jolph.co.uk
www.jolph.co.uk

Date: June 2026 Scale: 1:100@A1

Dwg No. 600-838/02