

When Scaled correctly this bar measures 100mm.




North Elevation




East Elevation




South Elevation

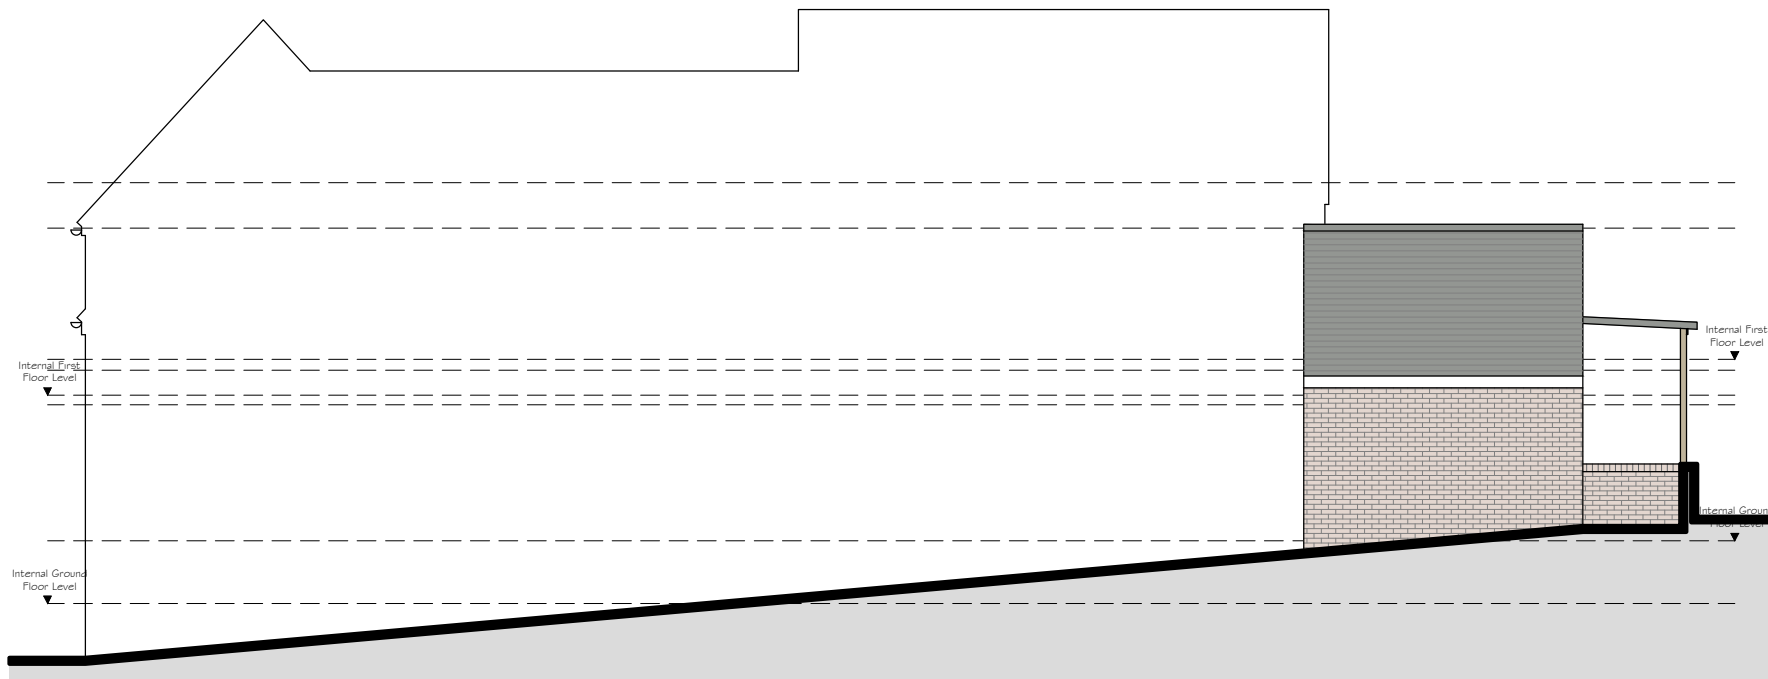

West Elevation

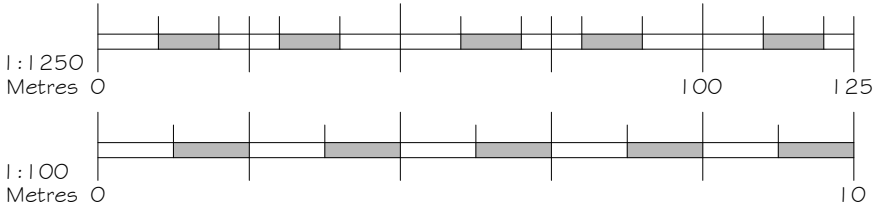

Note:
This drawing may not be copied/reproduced or altered in any way without written authority from JOLP.
Do Not Scale, Use figure dimensions
Check all dimensions on site before work proceeds, report discrepancies to JOLP.
If In Doubt Please Contact JOLP

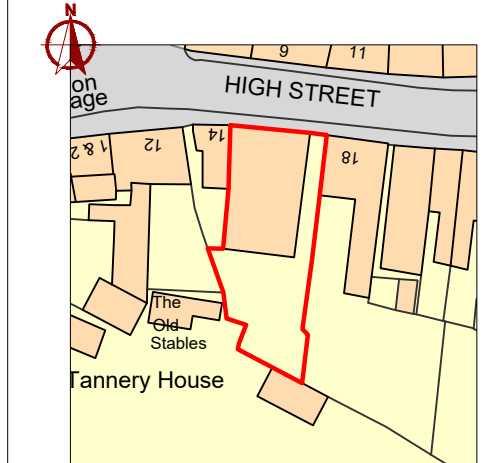

Reference Plan
Scale 1:1250

Rev.	Comment.	Date.
------	----------	-------

Drawing Title.

Existing Elevations

Client.

Mr. Trim

Site.

16 High Street,
Downton,
Salisbury,
SP5 3PJ

Agent.



Date: June 2026 Scale: 1:100@A1

Dwg No. 600-838/03