




NOTES:
All dimensions must be checked on site and not scaled from this drawing.

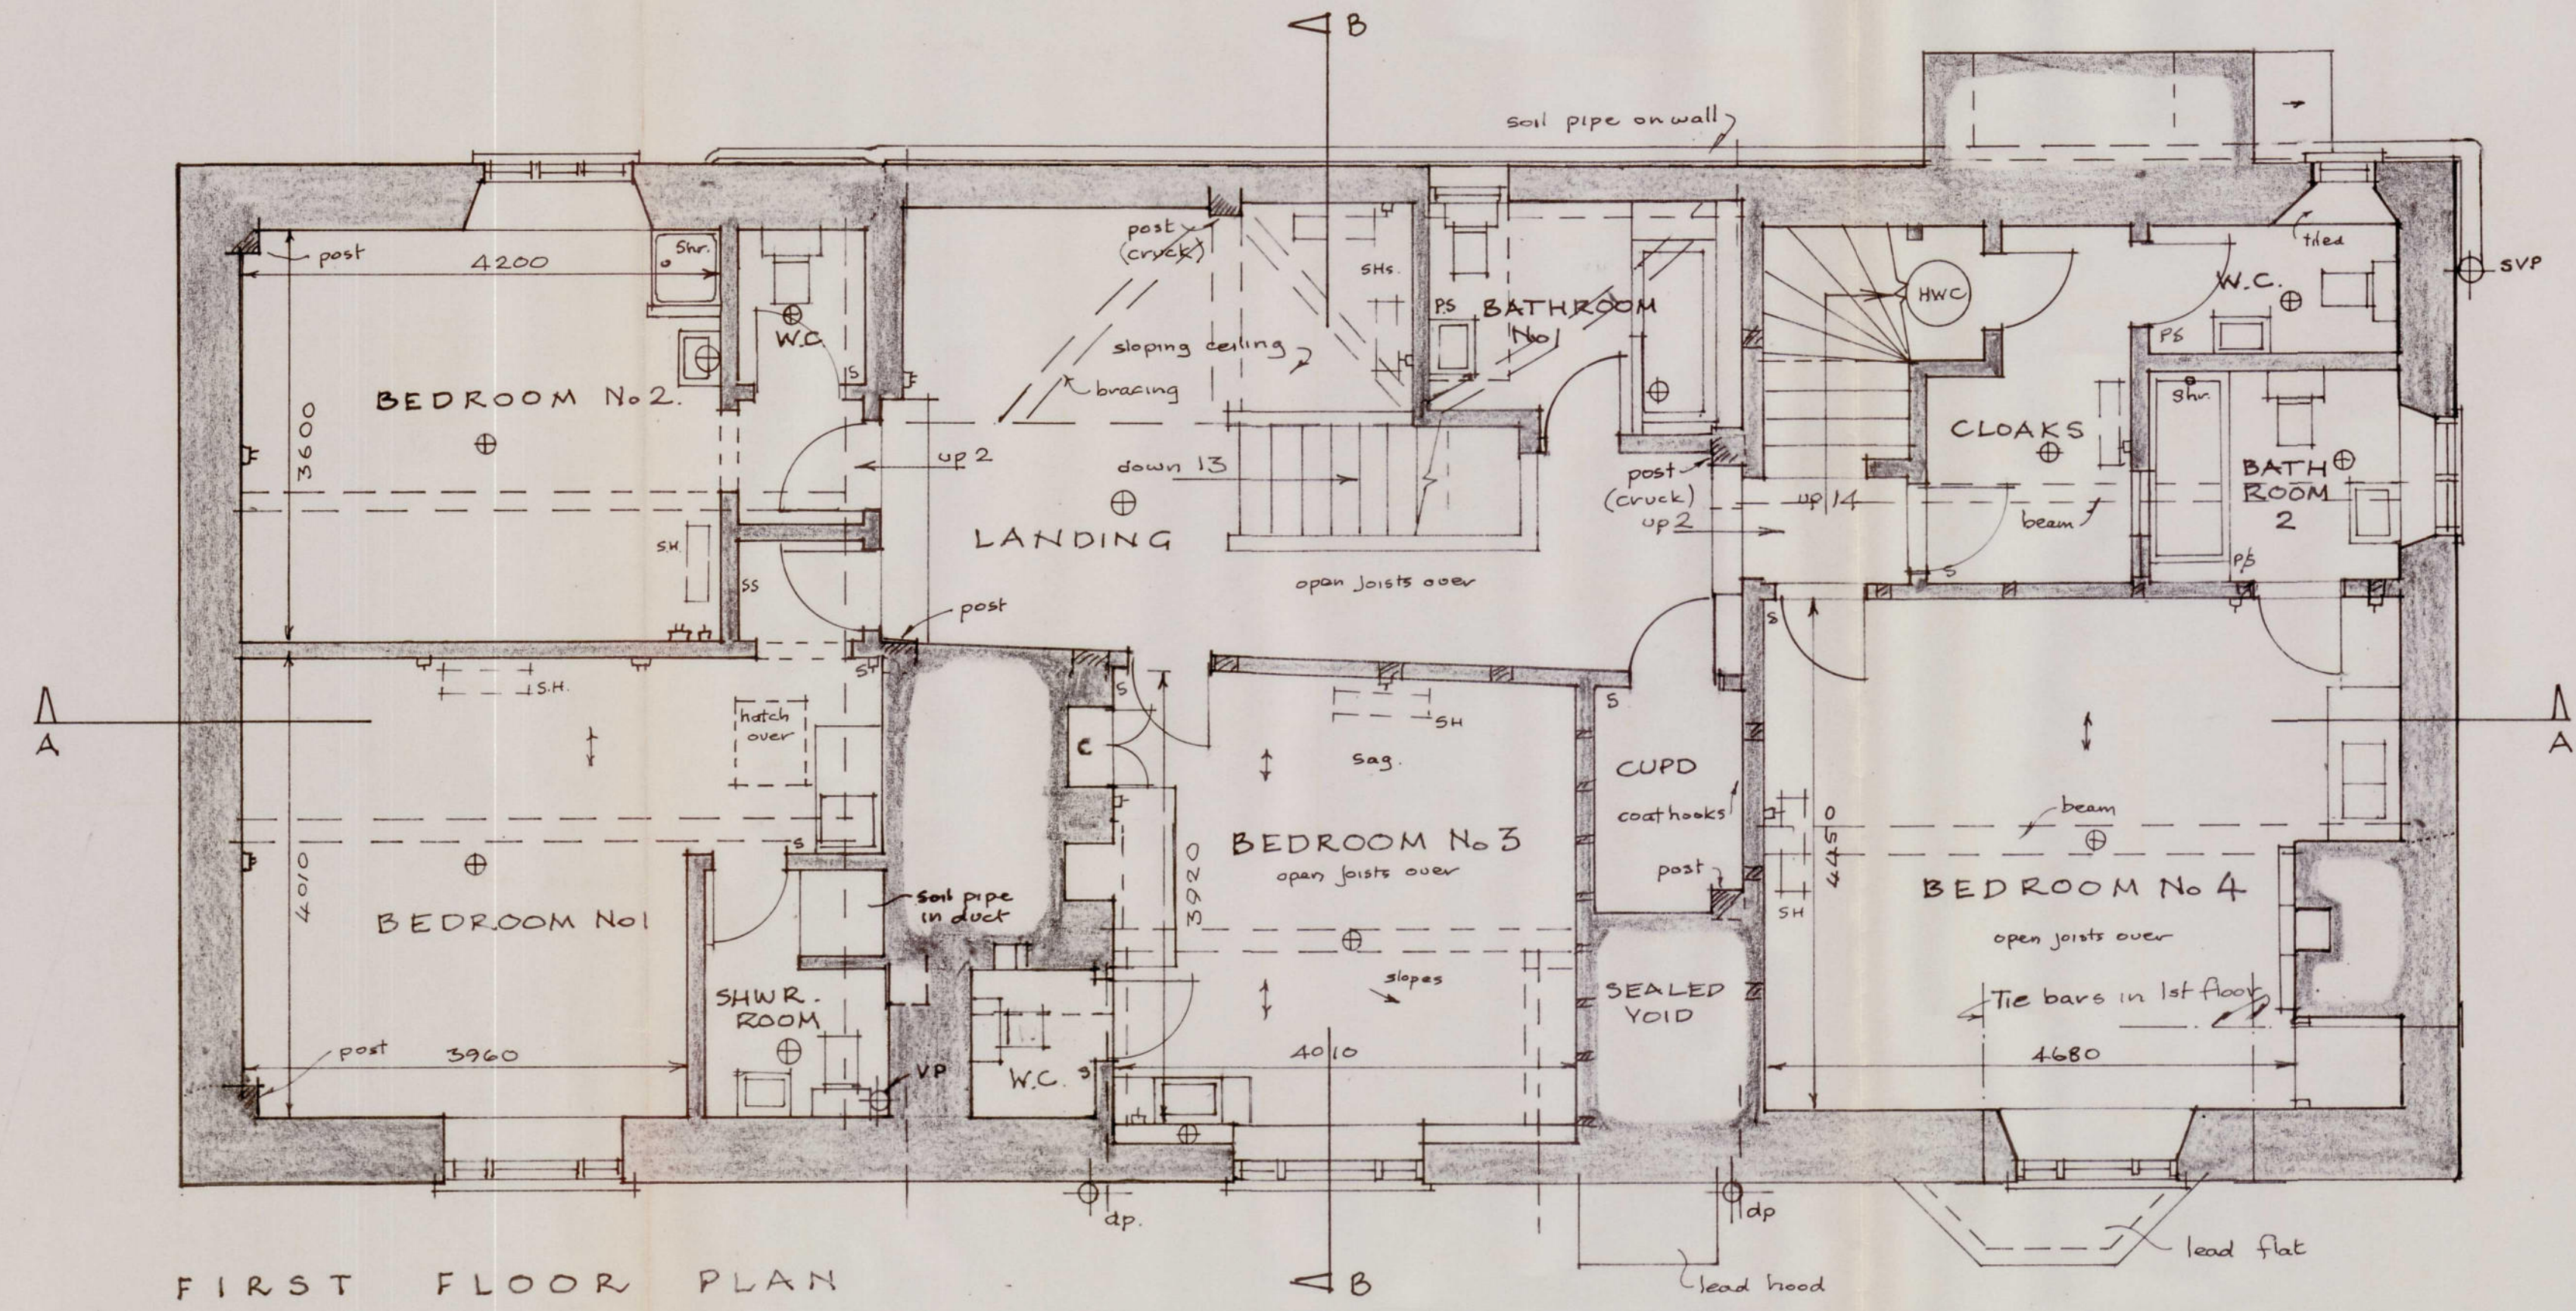


FIRST FLOOR PLAN

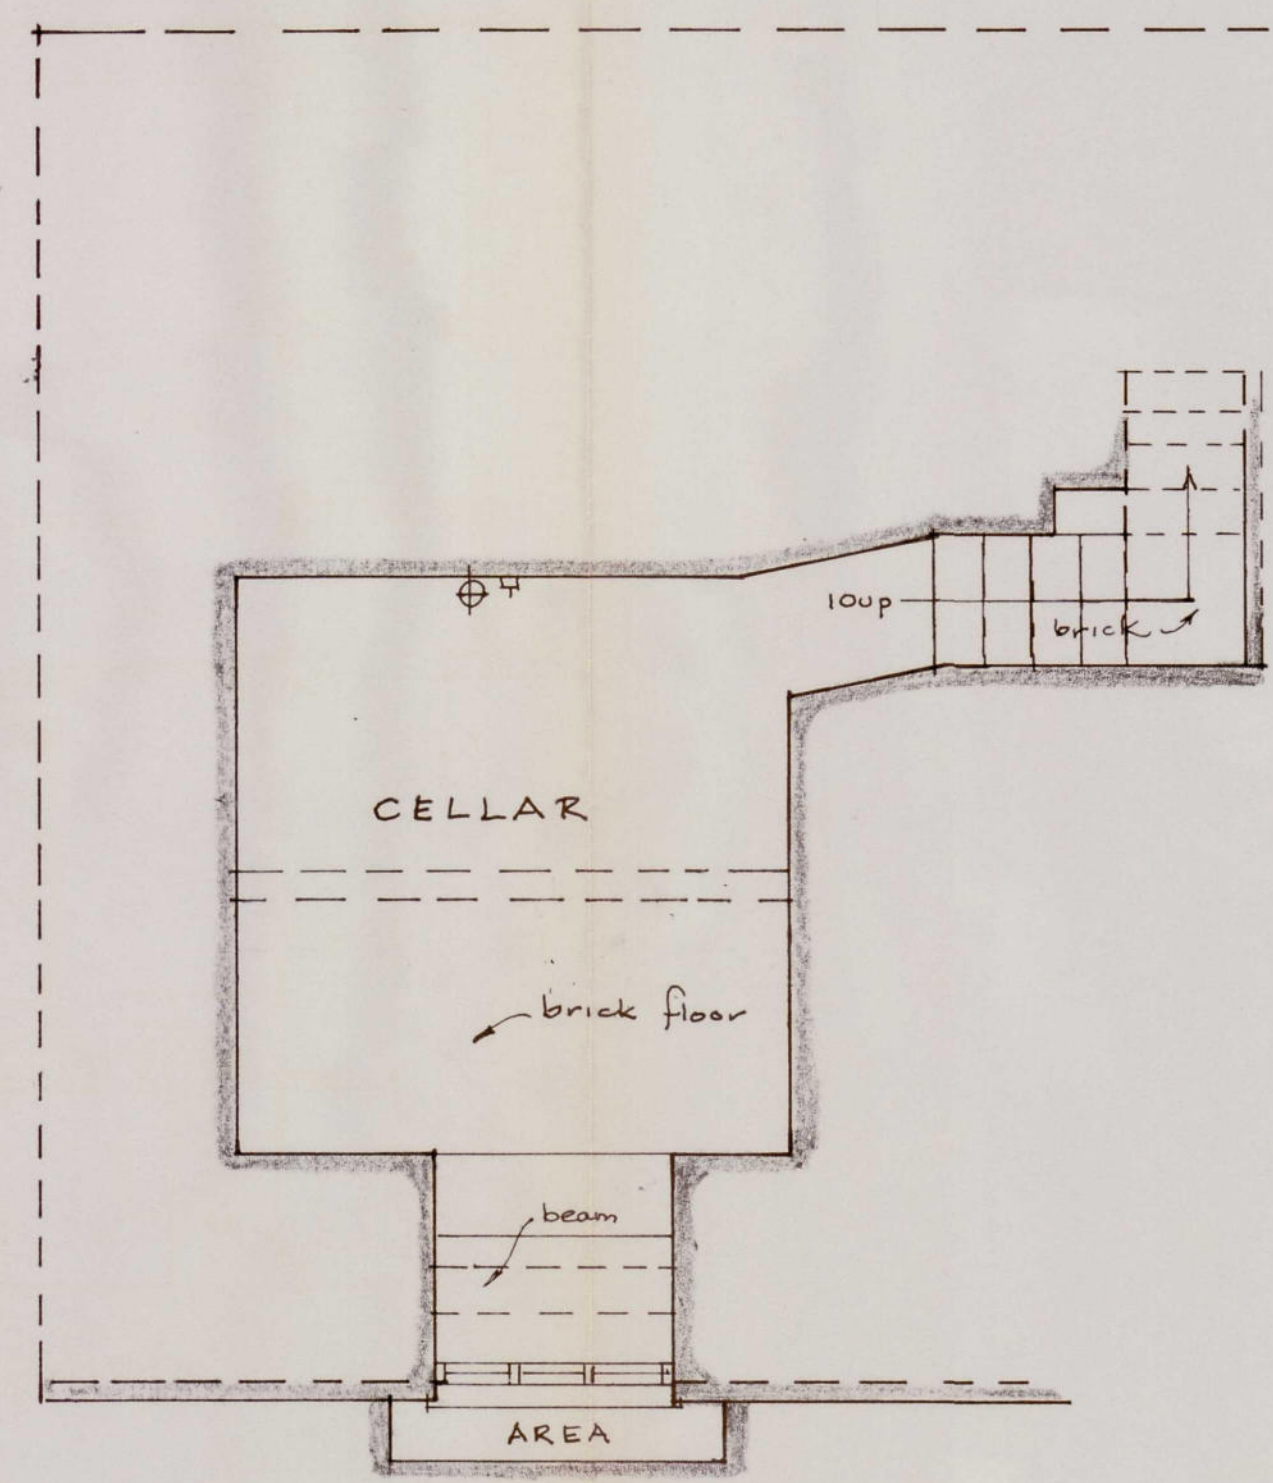

CELLAR PLAN

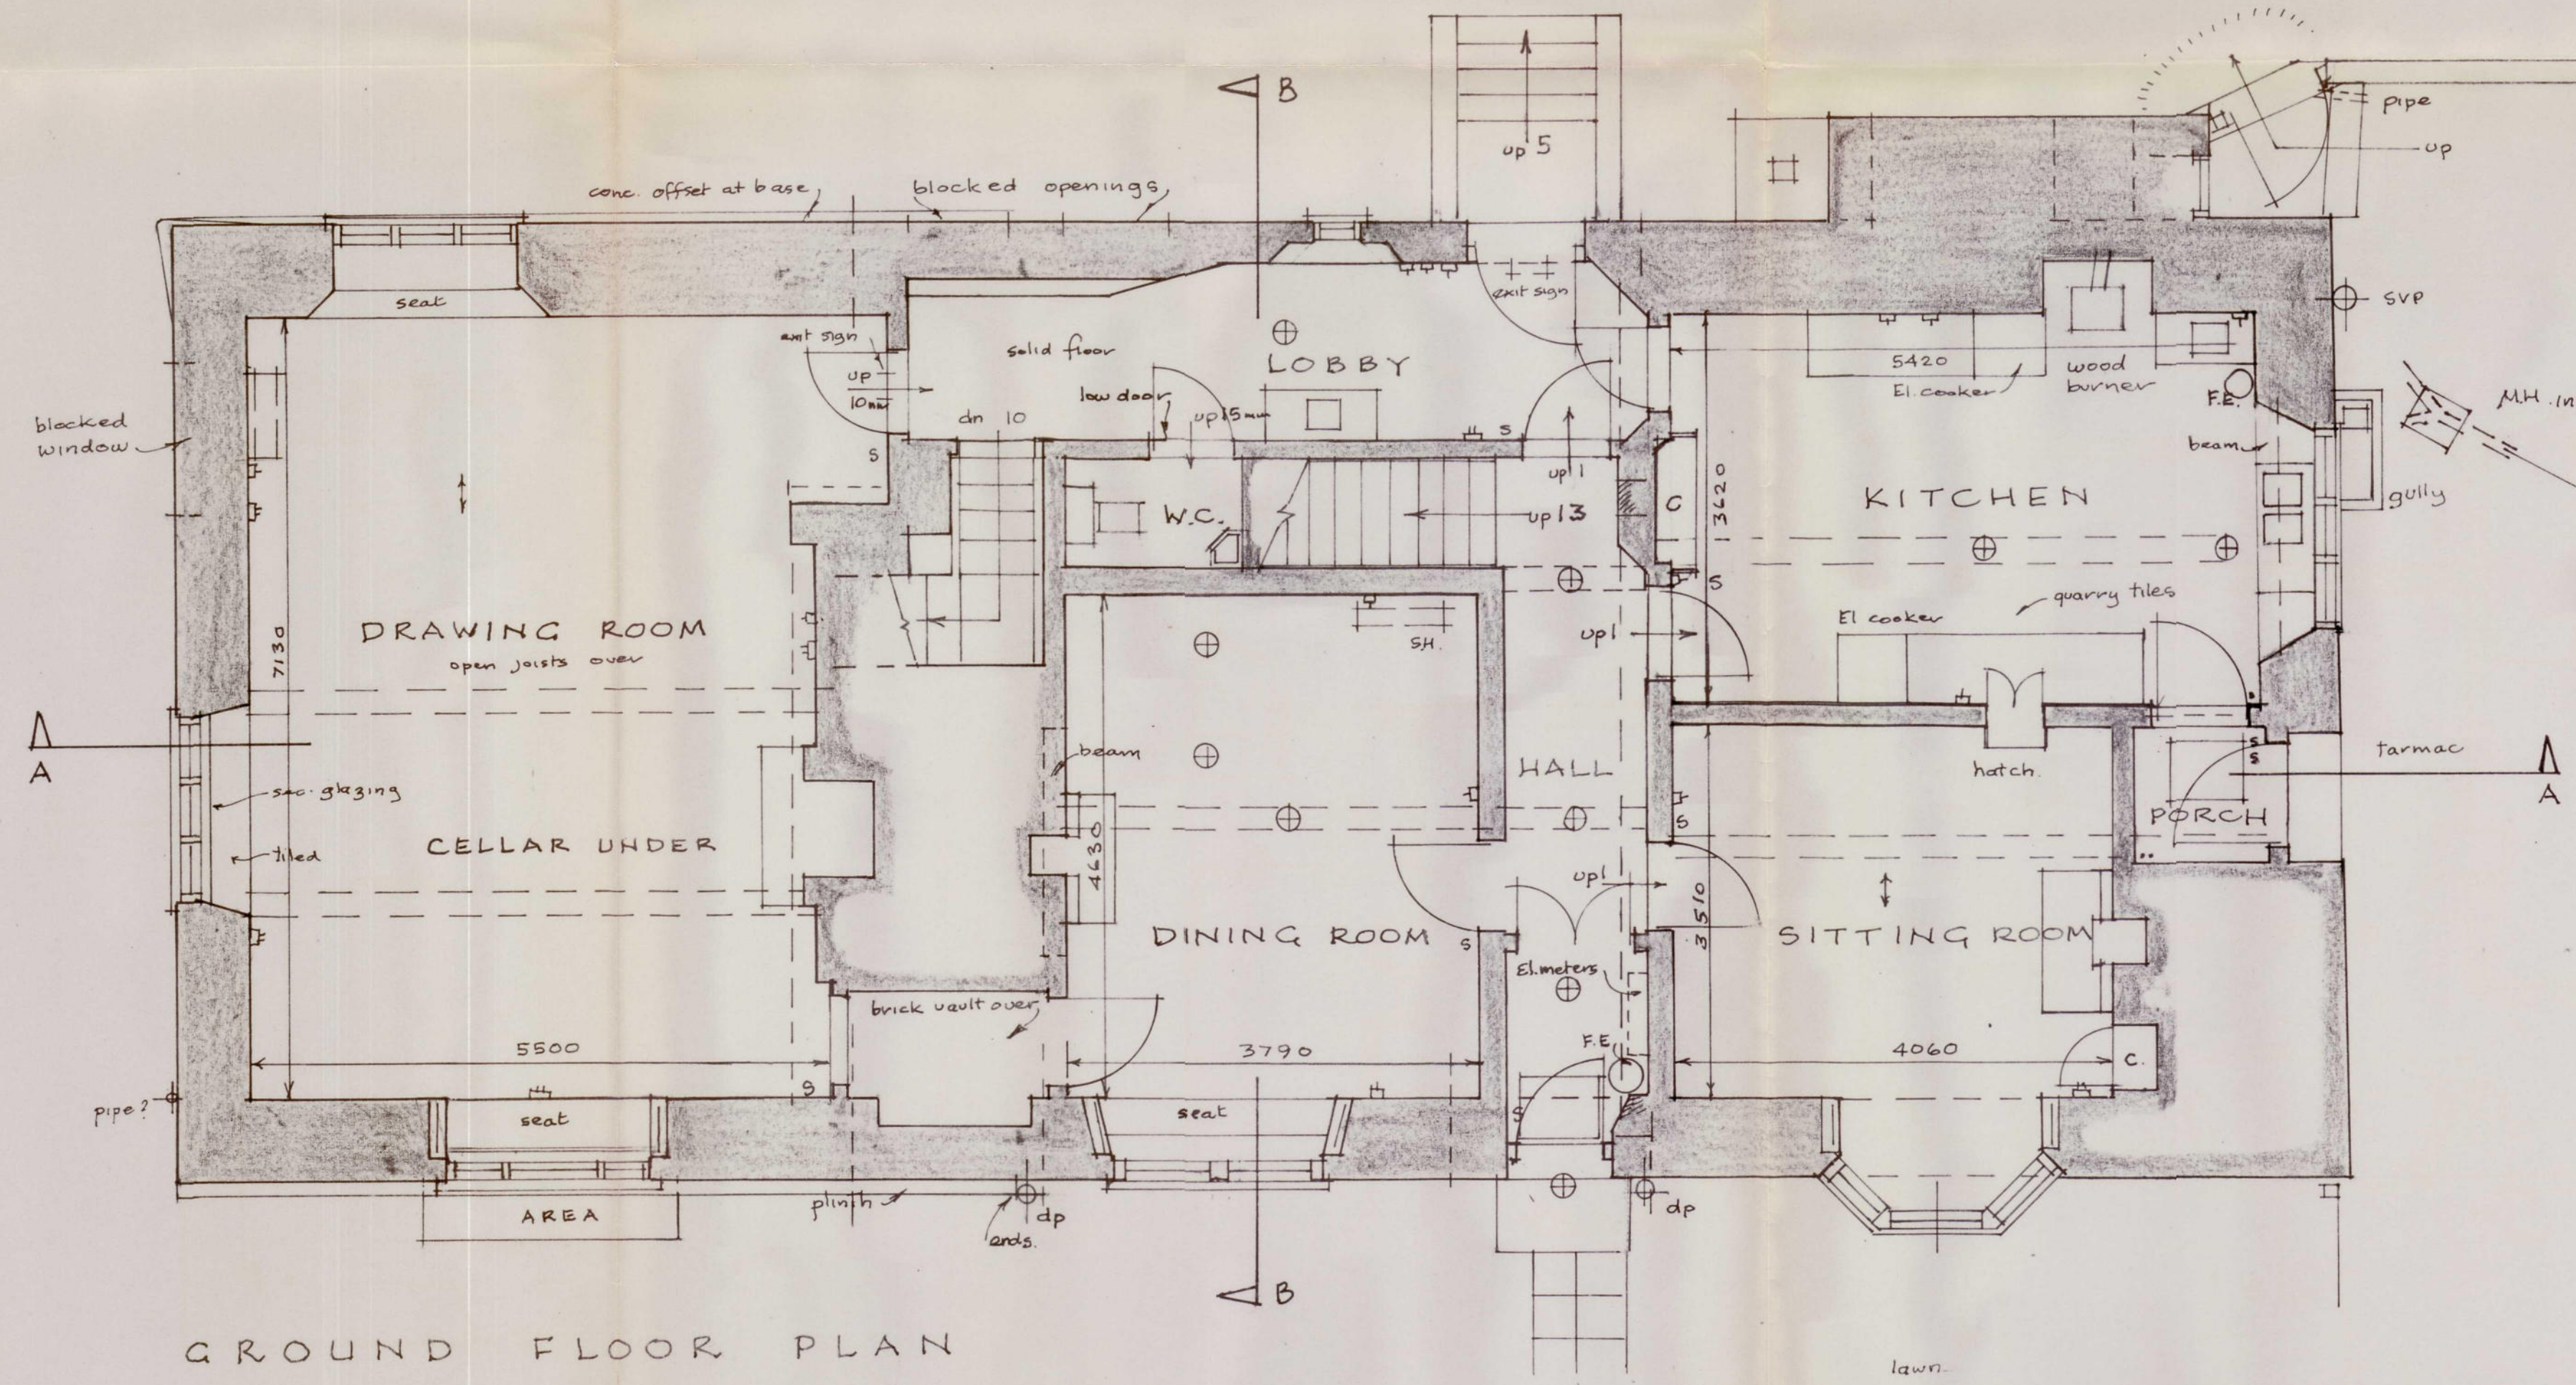

GROUND FLOOR PLAN

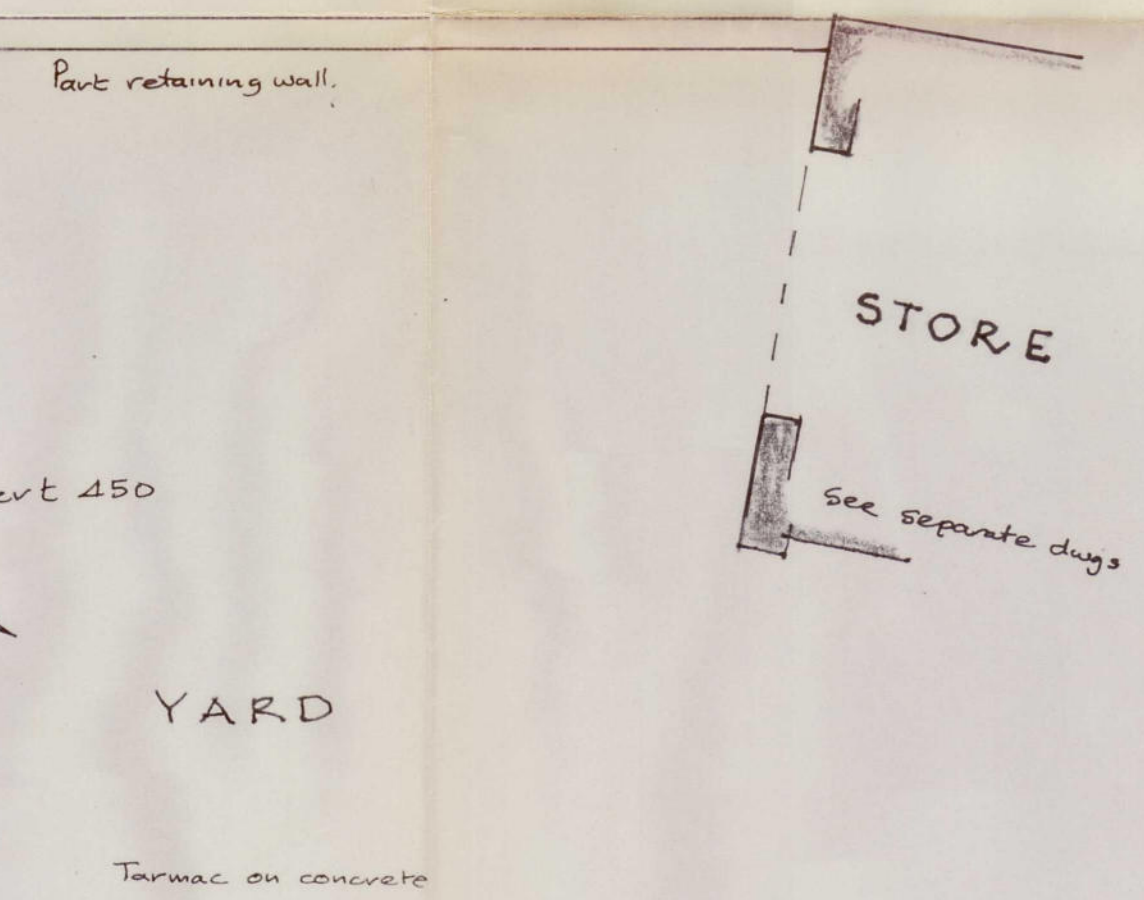

YARD

STORE

A	Date	Revisions

© copyright

KDC
PLANNING SERVICES
19 MAR 2001
RECEIVED

FILE
K 1041024

Client
MR AND MRS J. BOXTON

CHRISTOPHER PACEY FRICS
CHARTERED BUILDING SURVEYOR
5 CHURCH STREET, WIMBORNE
TEL: WIMBORNE (01202) 842280

Drawing Title
WESTCOURT FARM,
SHALBOURNE,
MARLBOROUGH.
GROUND AND FIRST FLOOR
PLANS AS EXISTING.

Scale 1:50

Date Jan 2001 Drawn by V.C.

Drg. No. 1345-1 Rev