

SCHEME PROPOSAL DRAWING FOR
PLANNING PURPOSES ONLY.
NOT TO BE USED FOR CONSTRUCTION.




PROPOSED SOUTH ELEVATION
Scale 1:100




PROPOSED EAST ELEVATION
Scale 1:100




PROPOSED NORTH ELEVATION
Scale 1:100

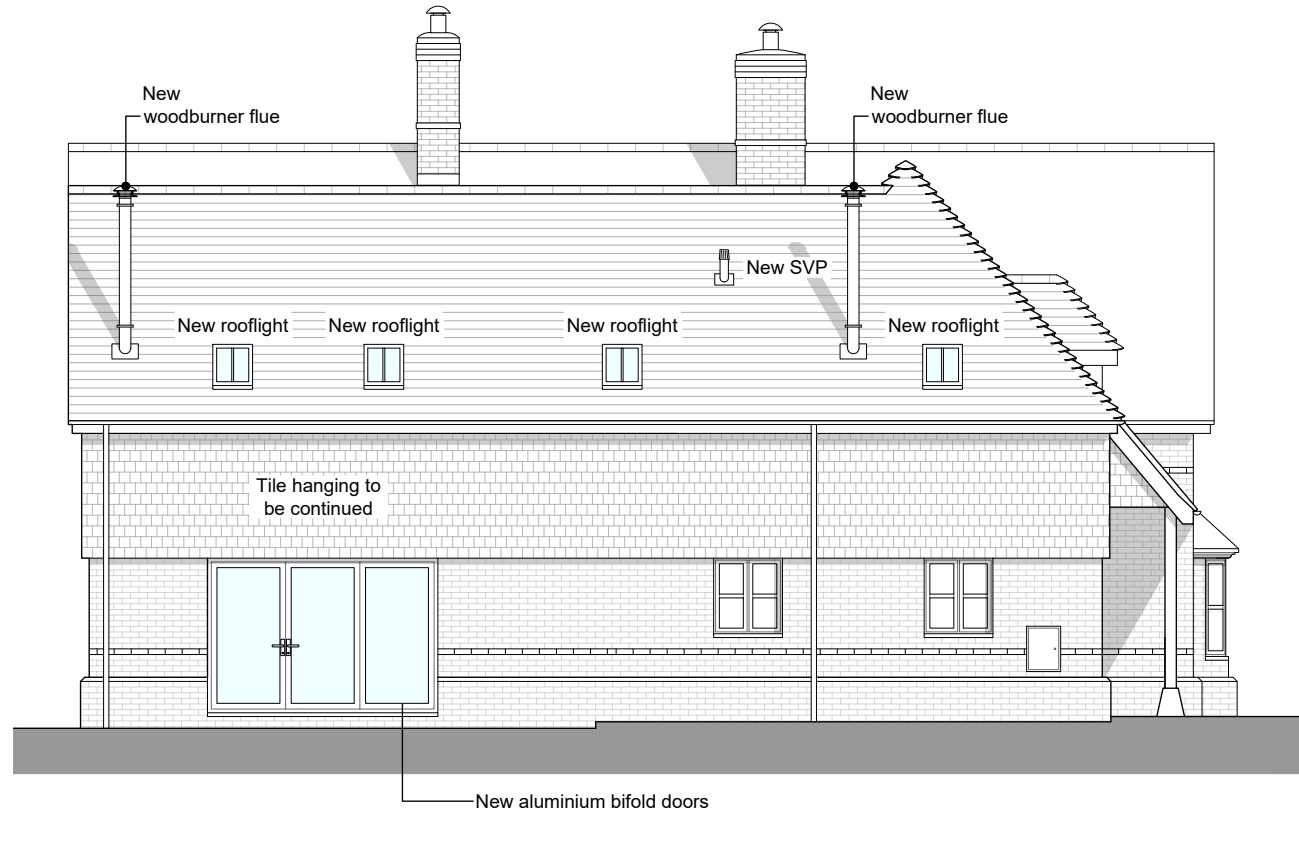


PROPOSED WEST ELEVATION
Scale 1:100

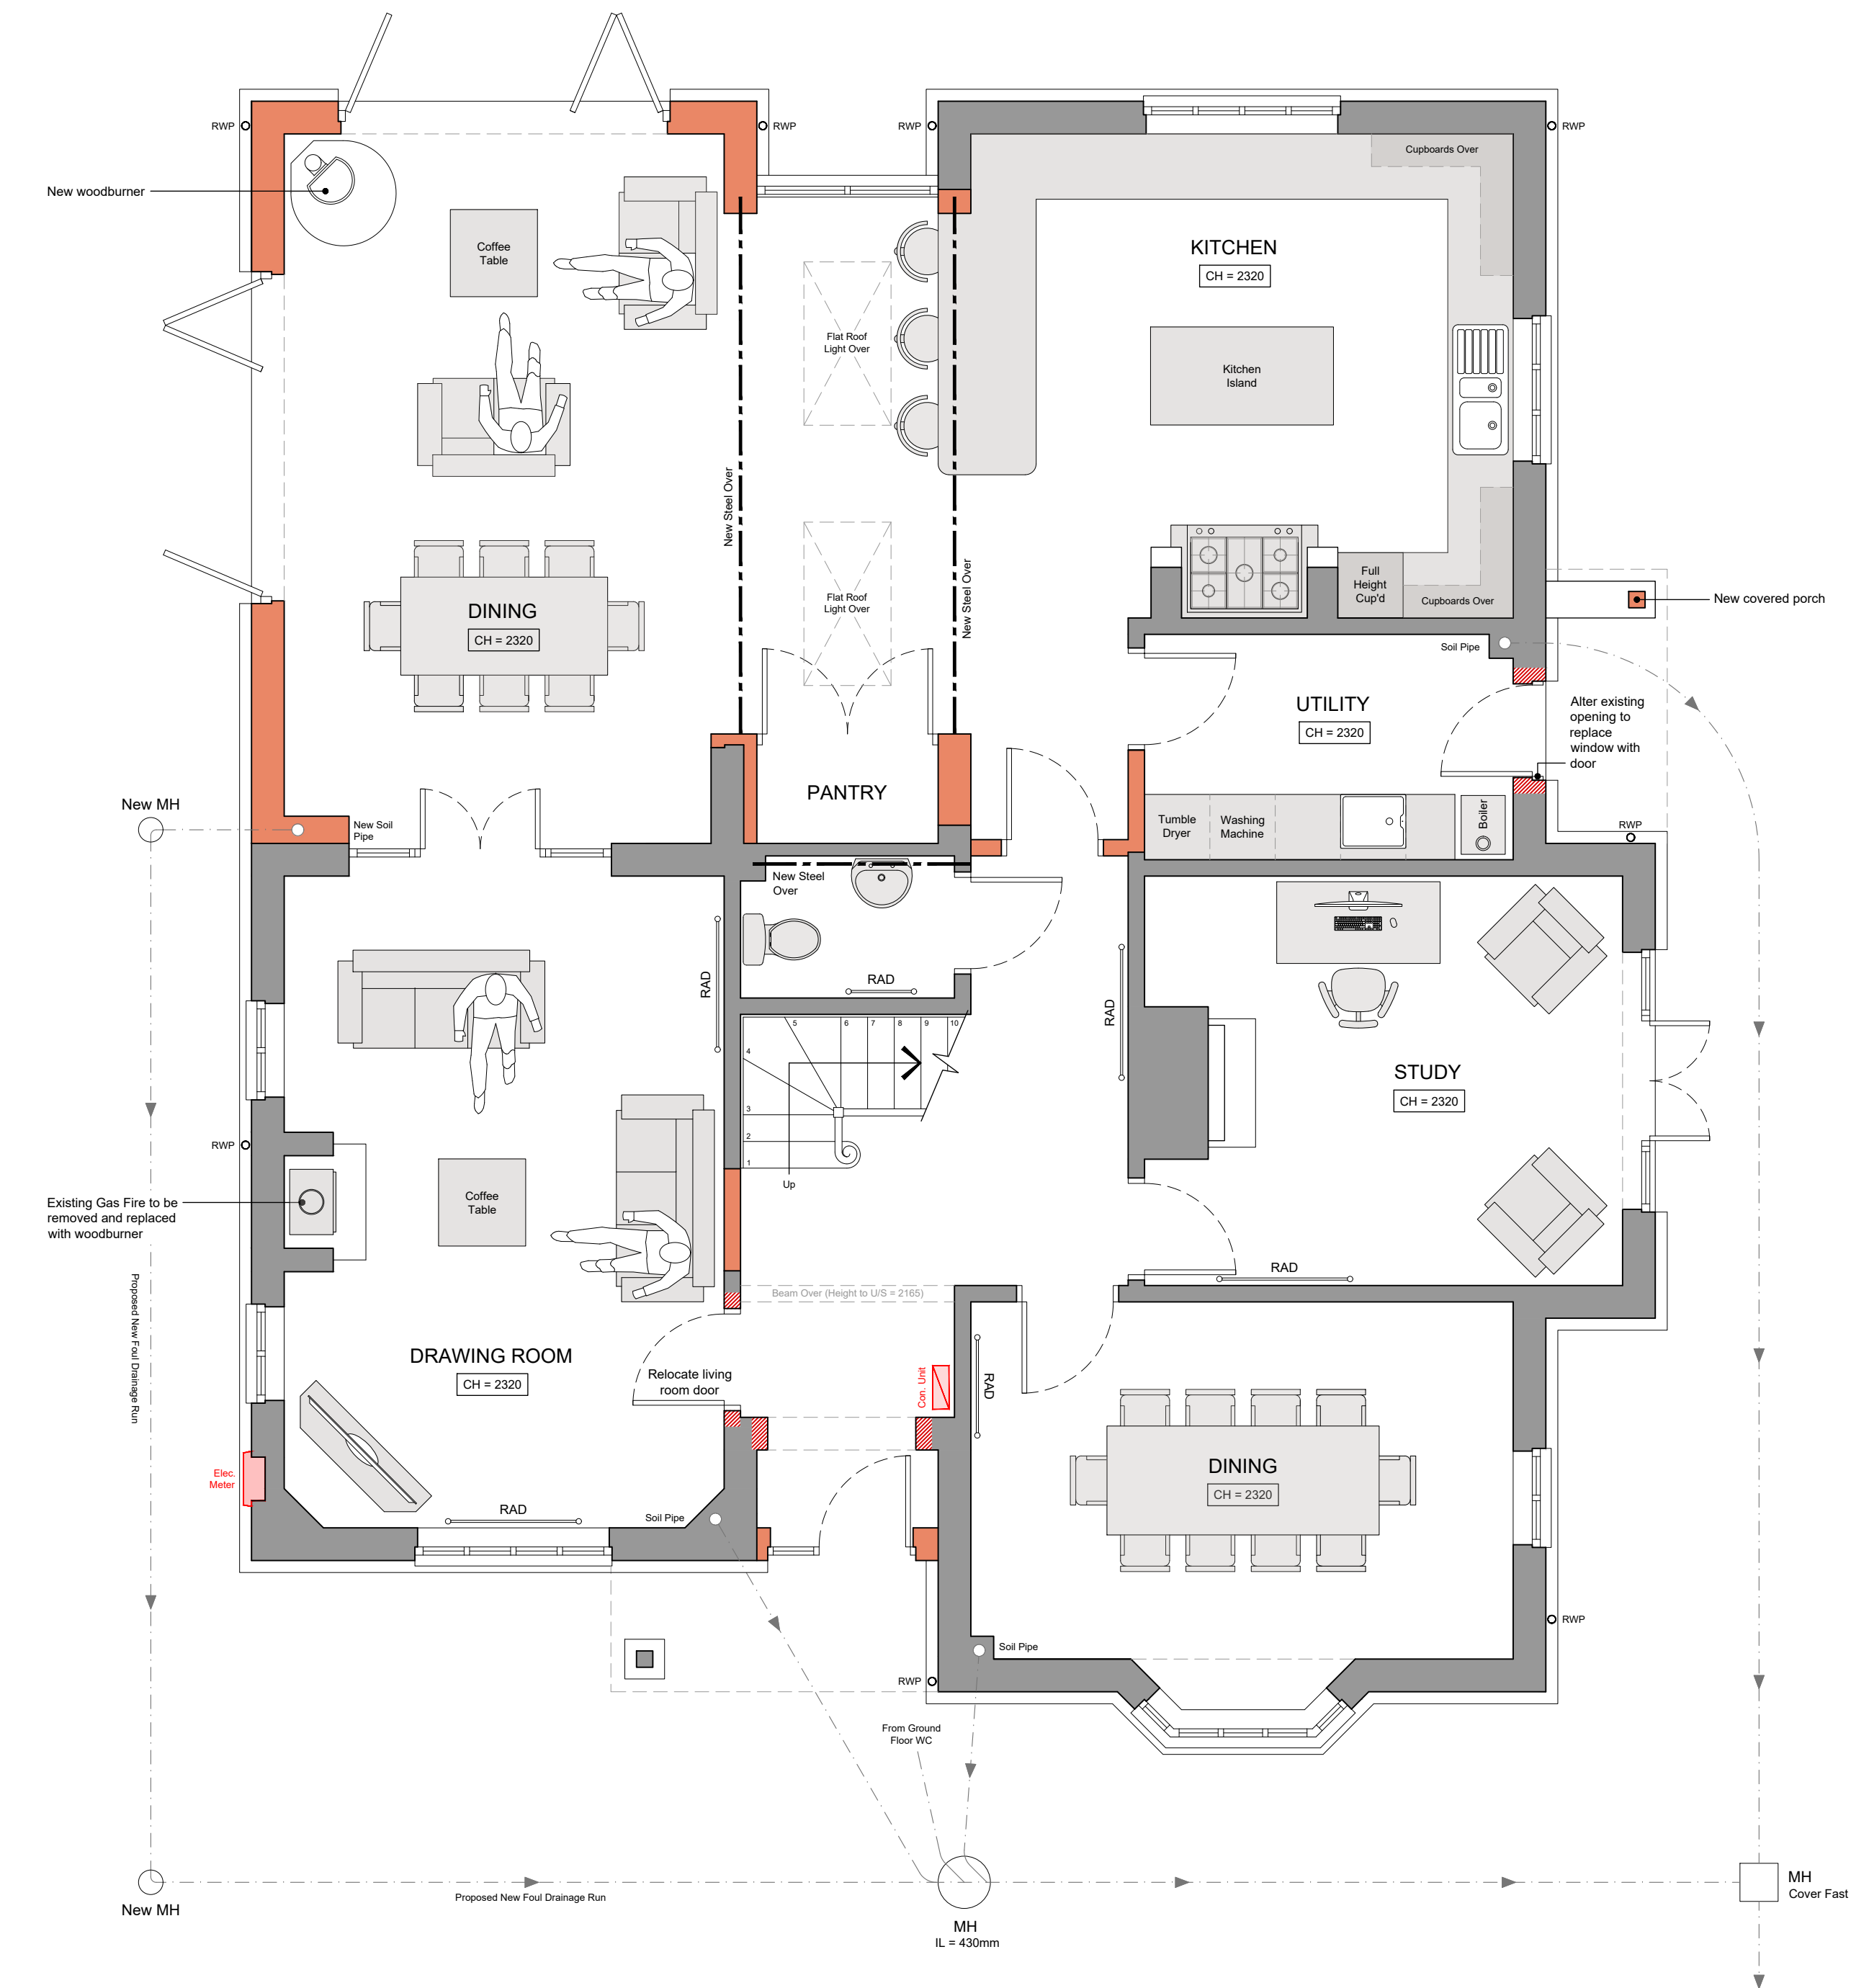

PROPOSED GROUND FLOOR PLAN
Scale 1:50

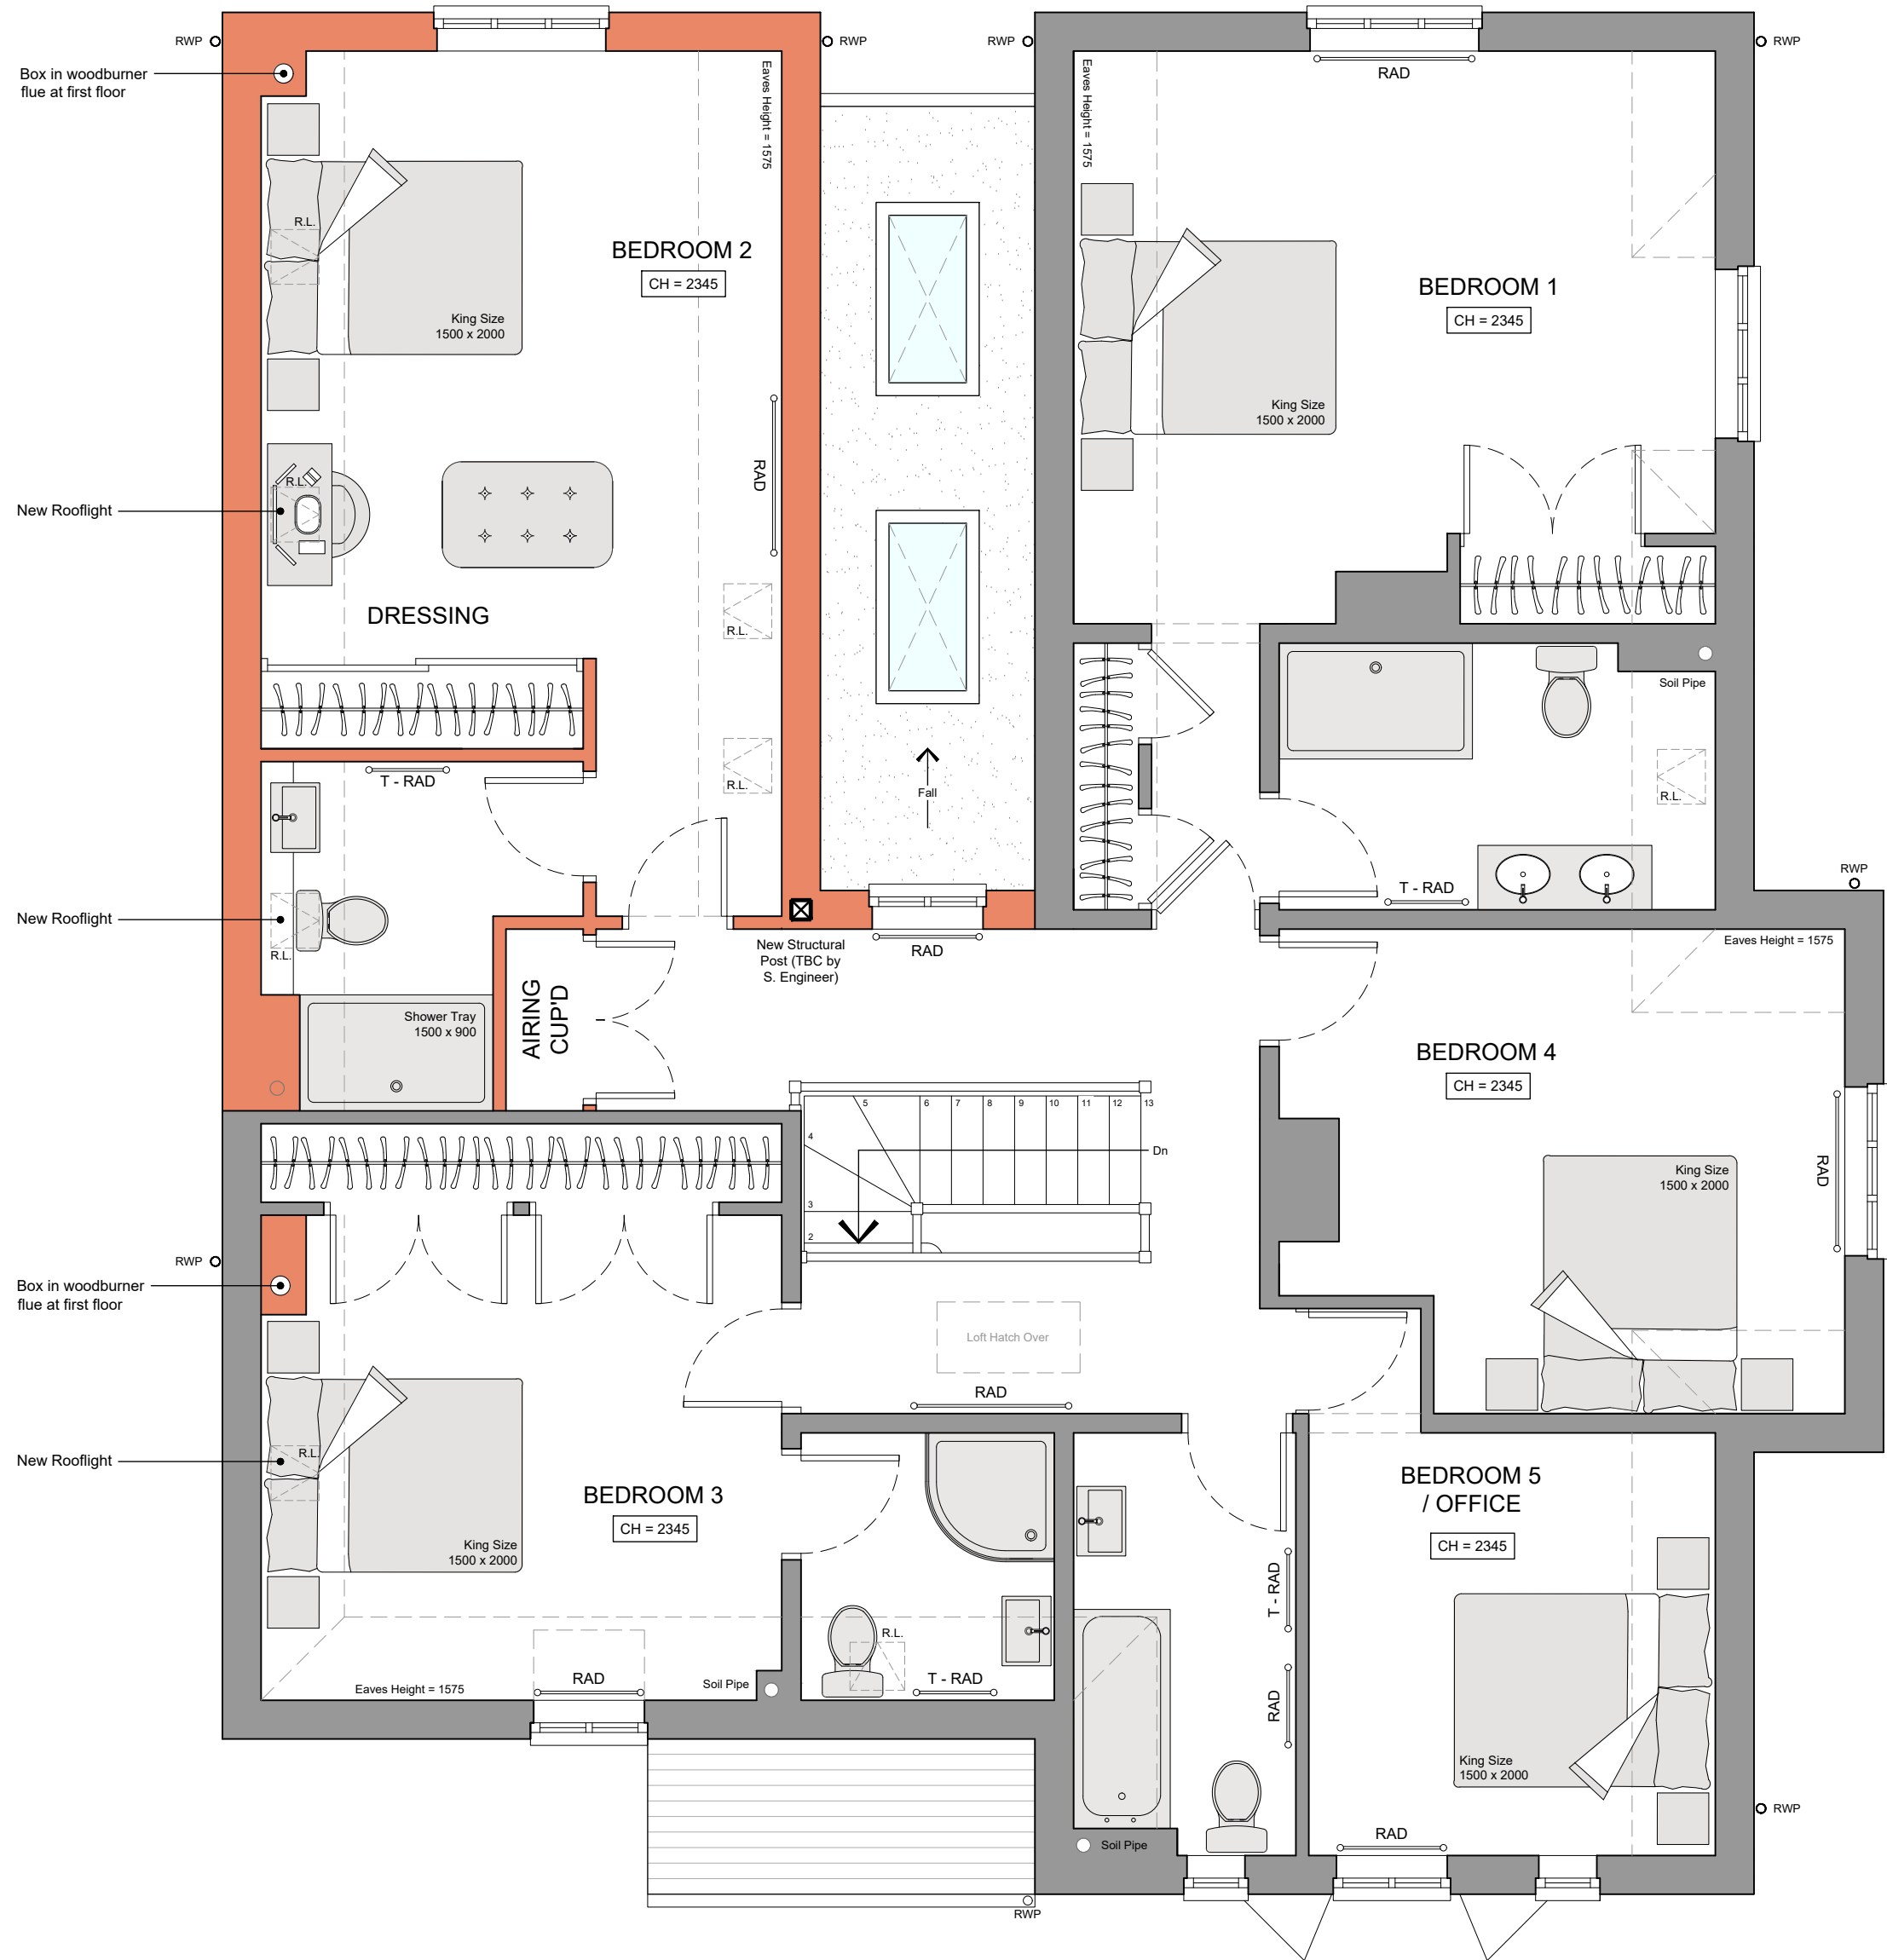

PROPOSED FIRST FLOOR PLAN
Scale 1:50

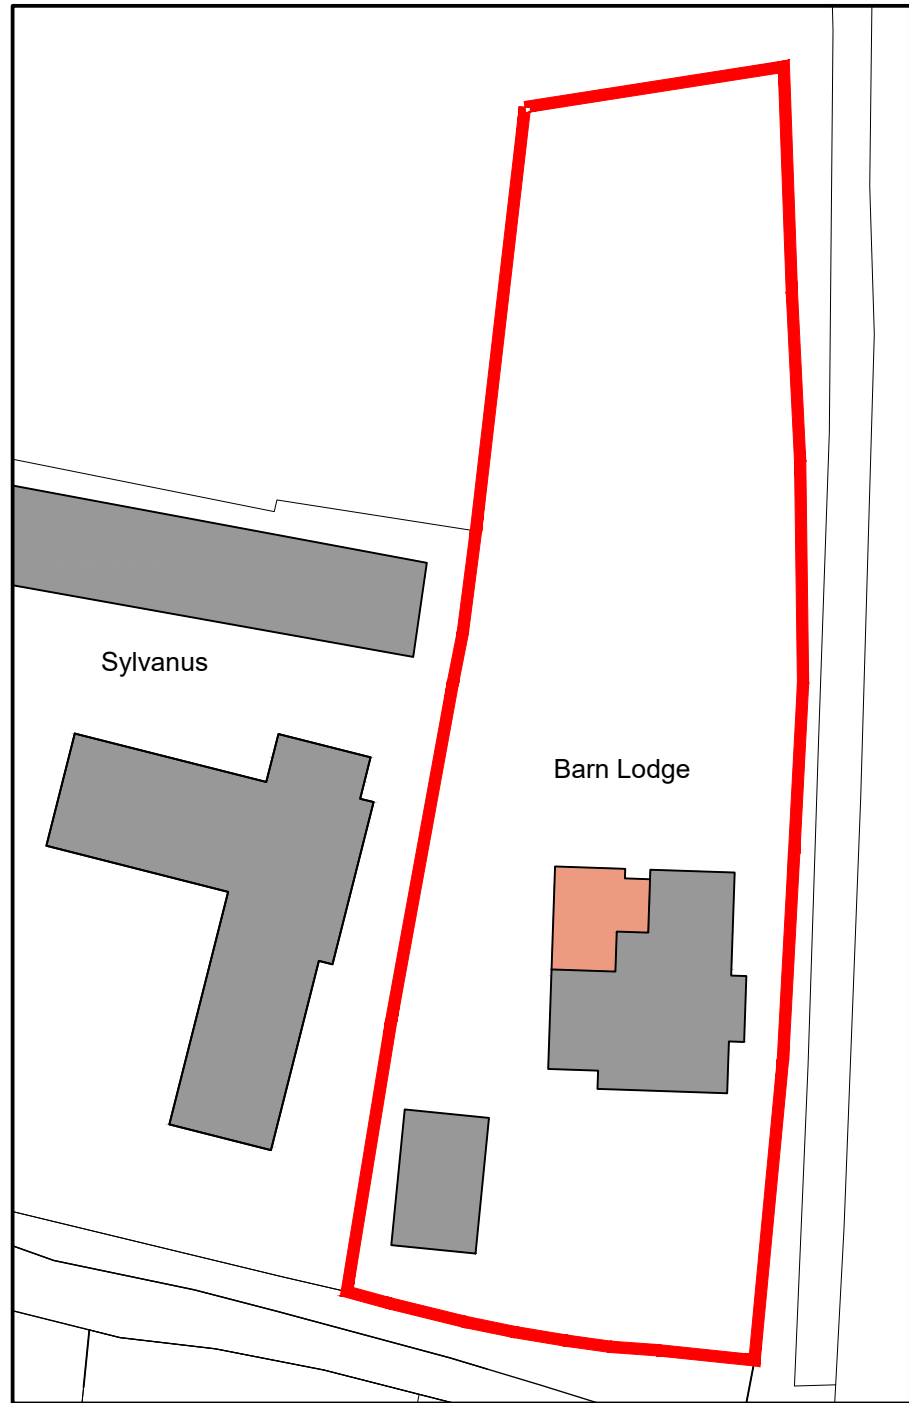

PROPOSED BLOCK PLAN
Scale 1:500



Ground Floor
8 Pelhams Court
Marlborough
Wiltshire SN8 2AG

T. 01672 518 278
E. info@tuttlearchserv.co.uk
F. facebook.com/tuttlearchserv
W. tuttlearchserv.co.uk

JOB TITLE:
Proposed Two Storey Rear Extension & Alterations,
Barn Lodge, Aughton, Collingbourne Kingston,
Wiltshire, SN8 3SA

For Mr & Mrs J. Sawtell

DRAWING TITLE: Proposed Floor Plans & Elevations	JOB NO: 1685
--	------------------------

DRAWING NO: 1685 - Sawtell - Proposed - 02	REV: B
--	------------------

REVISION DESCRIPTIONS:
Rev 'A' - 19.05.26 - Amended following meeting with client - BJ
Rev 'B' - 02.07.26 - Amended to clients requests - BJ

SCALE: As Shown	DATE: Apr 26	DRAWN BY: BJ	PAPER SIZE: A1
---------------------------	------------------------	------------------------	--------------------------

THIS DRAWING IS COPYRIGHT OF TUTTLE
ARCHITECTURAL SERVICES AND MAY NOT BE
COPIED OR REPRODUCED WITHOUT PERMISSION