




Rev	Dn	Date	Description
-	-	-	-

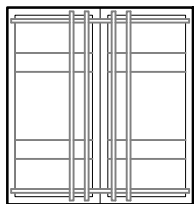


Front Elevation

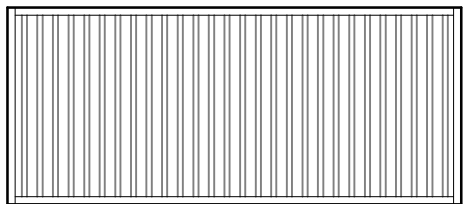

Side Elevation

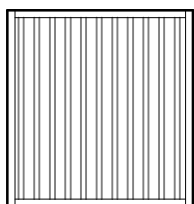


Rear Elevation

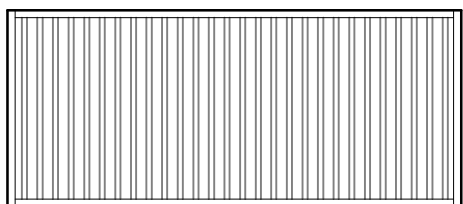


Side Elevation


Storage Containers Typical Elevations
Scale 1:100

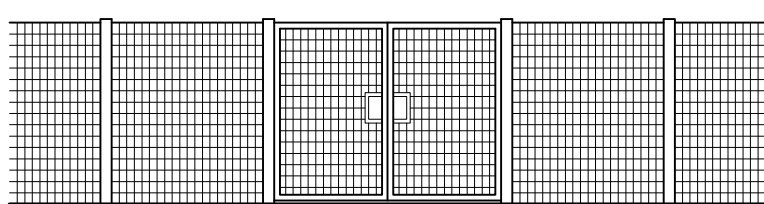

Security Fence & Gates Typical Elevation
Scale 1:100

 

CCTV Pole Elevation
Scale 1:100

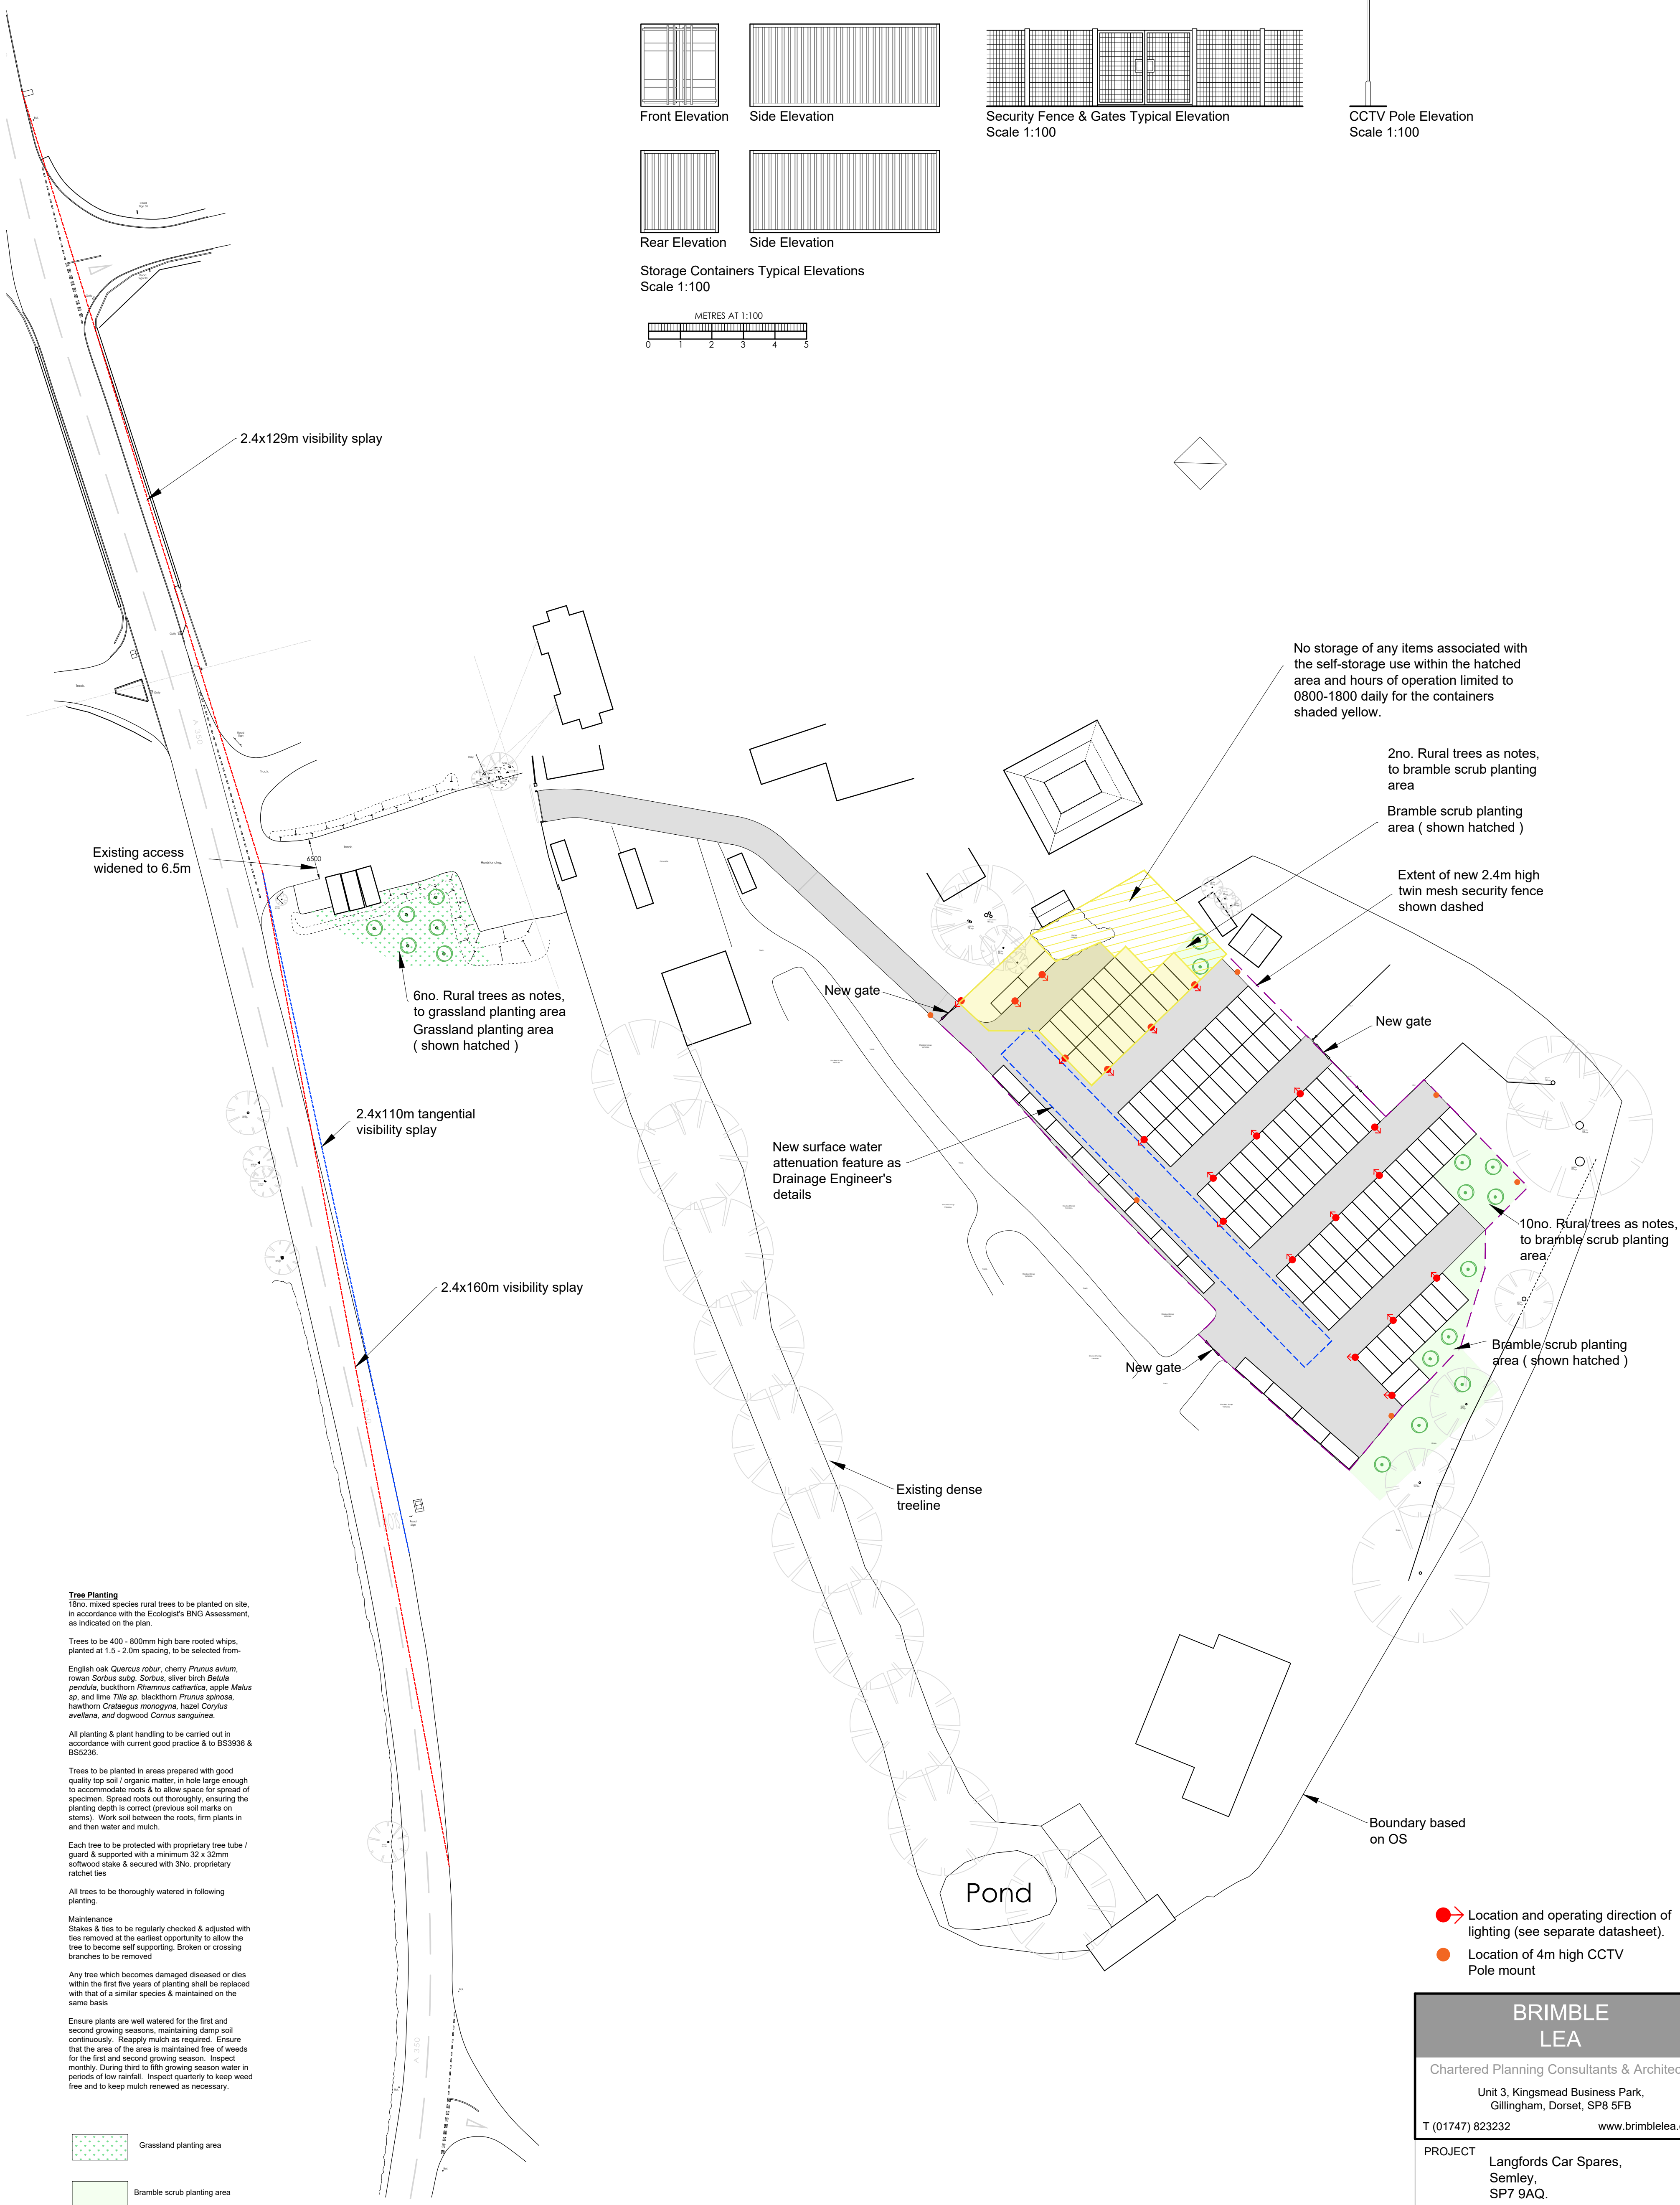

Tree Planting

10no. mixed species rural trees to be planted on site, in accordance with the Ecologist's BNG Assessment, as indicated on the plan.

Trees to be 400 - 800mm high bare rooted whips, planted at 1.5 - 2.0m spacing, to be selected from:-

English oak *Quercus robur*, cherry *Prunus avium*, rowan *Sorbus subg. Sorbus*, silver birch *Betula pendula*, hawthorn *Rhamnus cathartica*, apple *Malus sp.* and lime *Tilia sp.* blackthorn *Prunus spinosa*, hawthorn *Crataegus monogyna*, hazel *Corylus avellana*, and dogwood *Cornus sanguinea*.

All planting & plant handling to be carried out in accordance with current good practice & to BS5836 & BS5236.

Trees to be planted in areas prepared with good quality top soil / organic matter, in hole large enough to accommodate roots & to allow space for spread of specimen. Spread roots out thoroughly, ensuring the planting depth is correct (previous soil marks on stems). Work soil between the roots, firm plants in and then water and mulch.

Each tree to be protected with proprietary tree tube / guard & supported with a minimum 32 x 52mm softwood stake & secured with 3No. proprietary ratchet ties.

All trees to be thoroughly watered in following planting.

Maintenance
Stakes & ties to be regularly checked & adjusted with ties removed at the earliest opportunity to allow the tree to become self supporting. Broken or crossing branches to be removed.

Any tree which becomes damaged diseased or dies within the first five years of planting shall be replaced with that of a similar species & maintained on the same basis.

Ensure plants are well watered for the first and second growing seasons, maintaining damp soil continuously. Reapply mulch as required. Ensure that the area of the area is maintained free of weeds for the first and second growing season. Inspect monthly. During third to fifth growing season water in periods of low rainfall. Inspect quarterly to keep weed free and to keep mulch renewed as necessary.

Grassland planting area

Bramble scrub planting area

- ➡ Location and operating direction of lighting (see separate datasheet).
- Location of 4m high CCTV Pole mount

BRIMBLE LEA

Chartered Planning Consultants & Architects

Unit 3, Kingsmead Business Park,
Gillingham, Dorset, SP8 5FB

T (01747) 823232

www.brimblelea.com

PROJECT

Langfords Car Spares,
Semley,
SP7 9AQ.

DRAWING

Proposed Site Plan

SCALE 1:500 @ A1

DRAWING ORIGINATOR
DWR

DRAWING No.
23091 - 3

REVISION
J

DATE 18.04.2024