




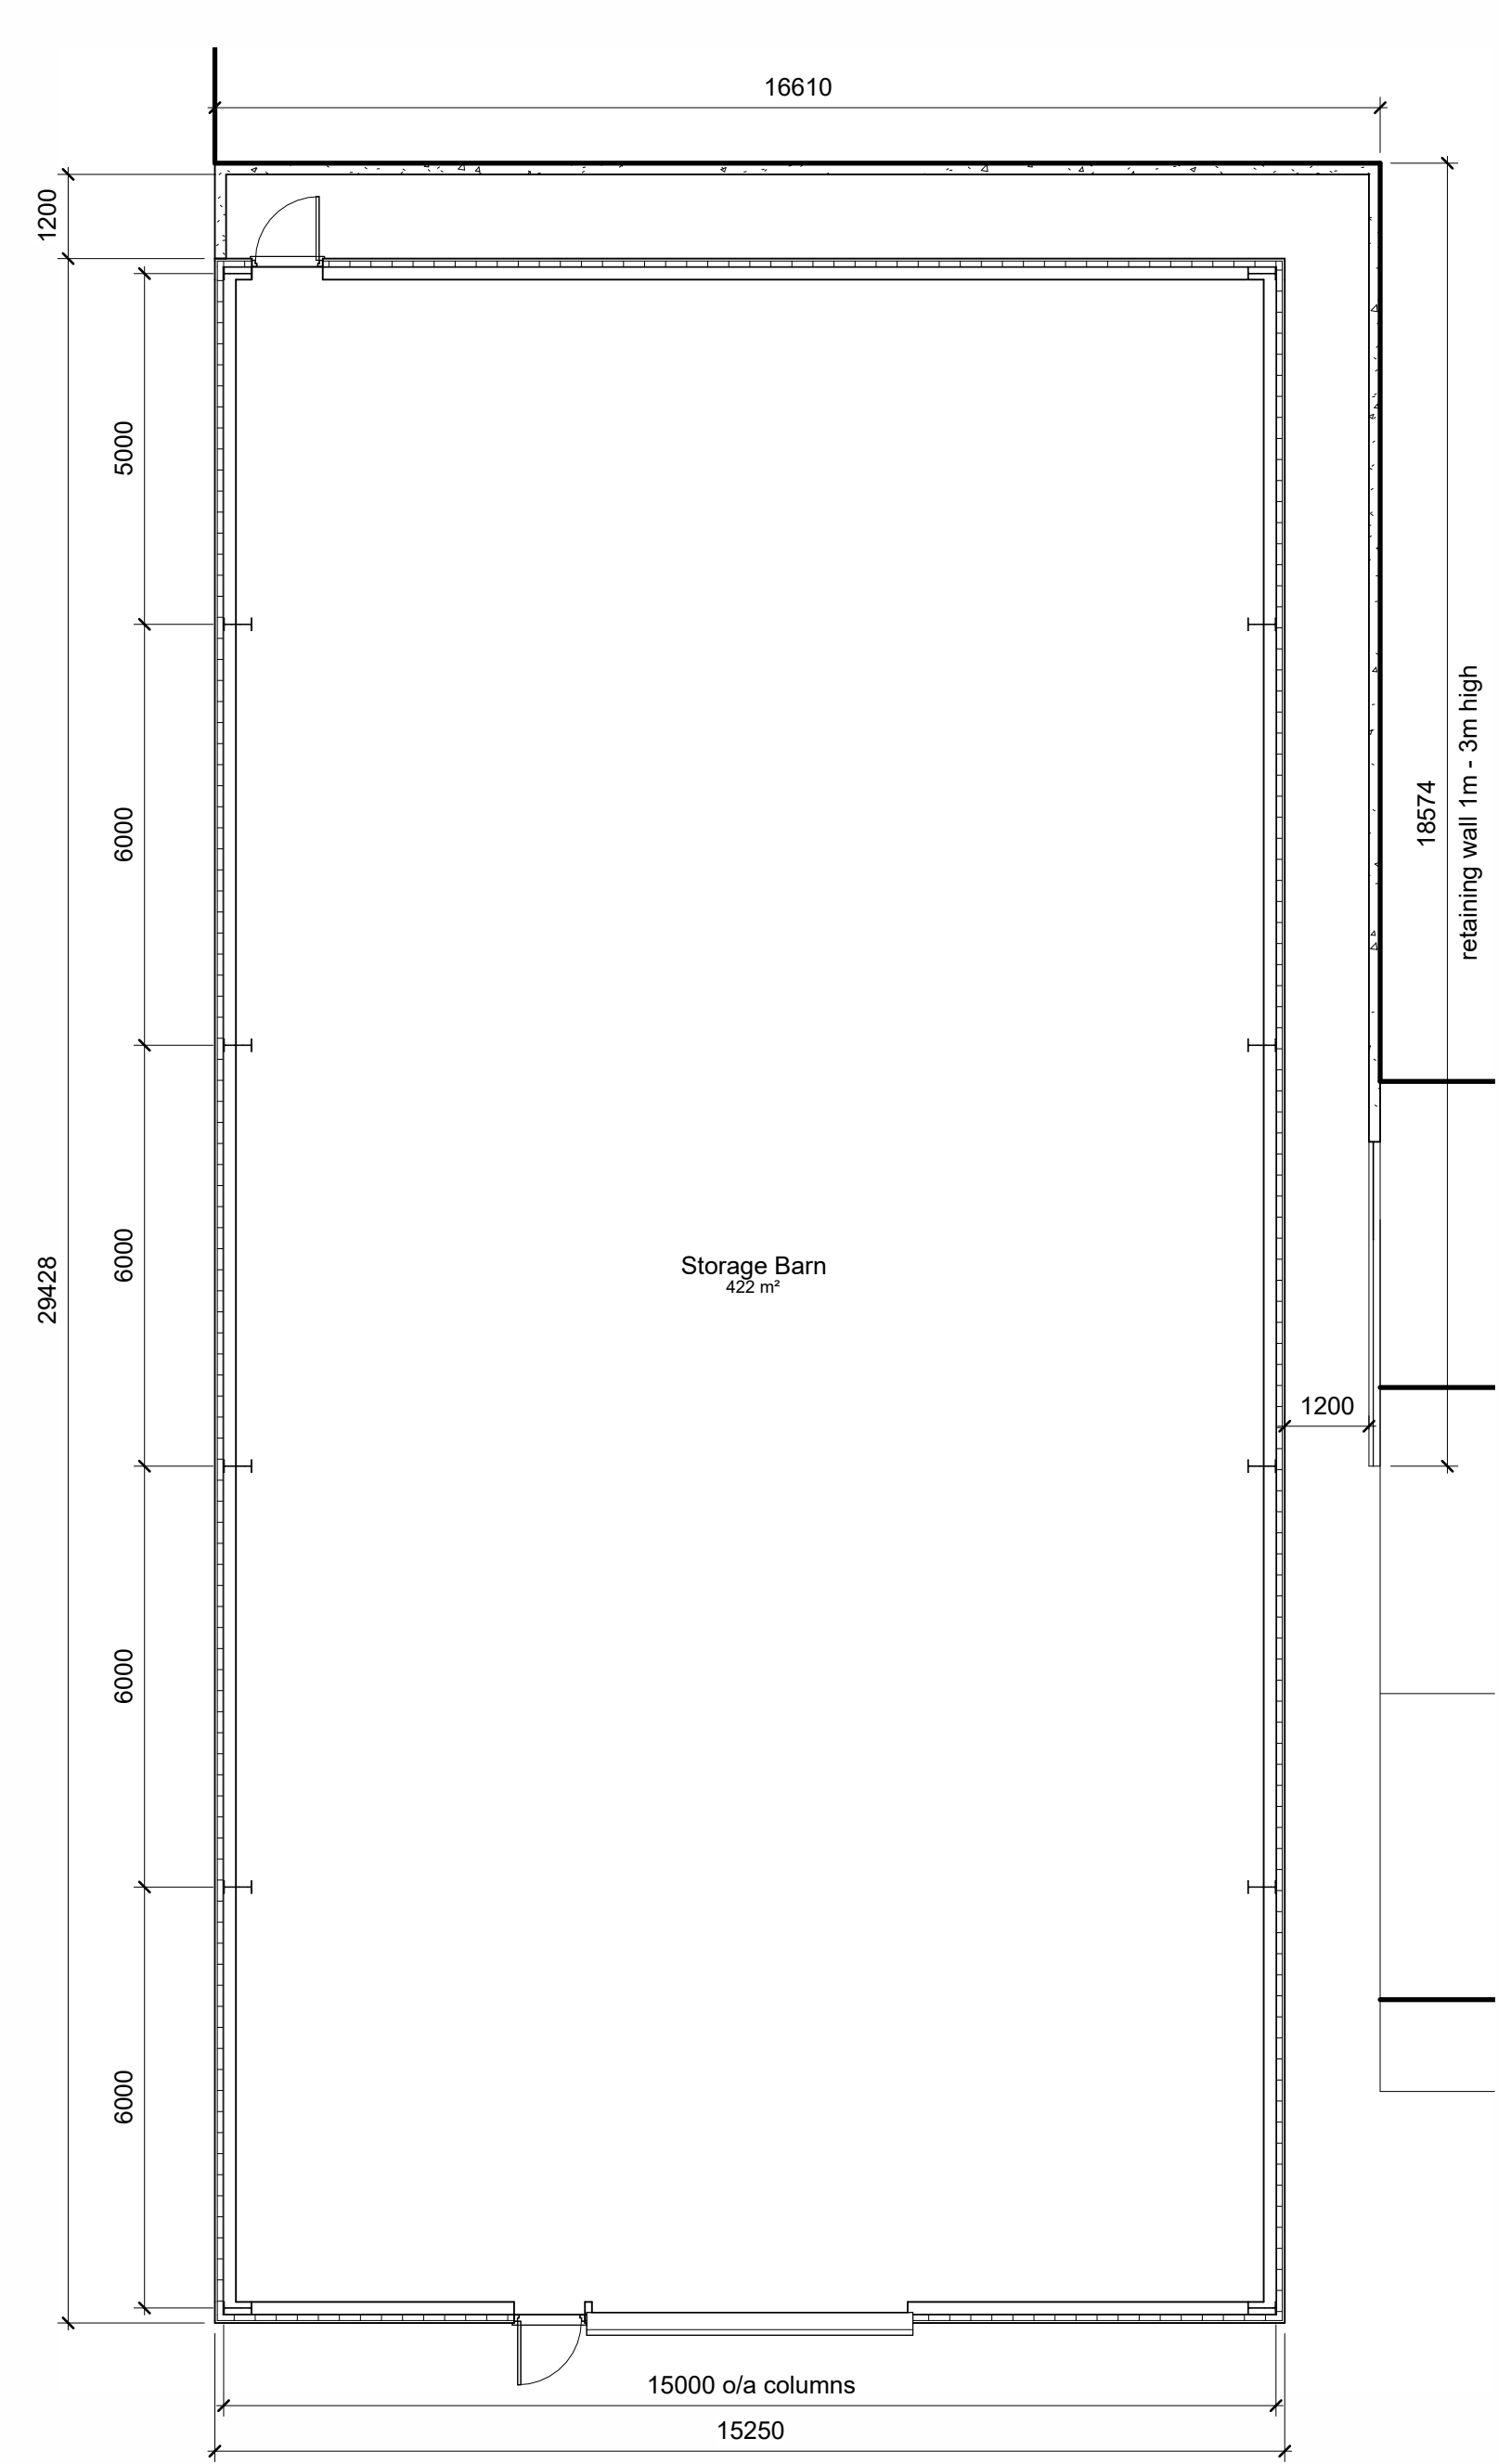


Level 1 - Ground Floor Proposed
1 : 100

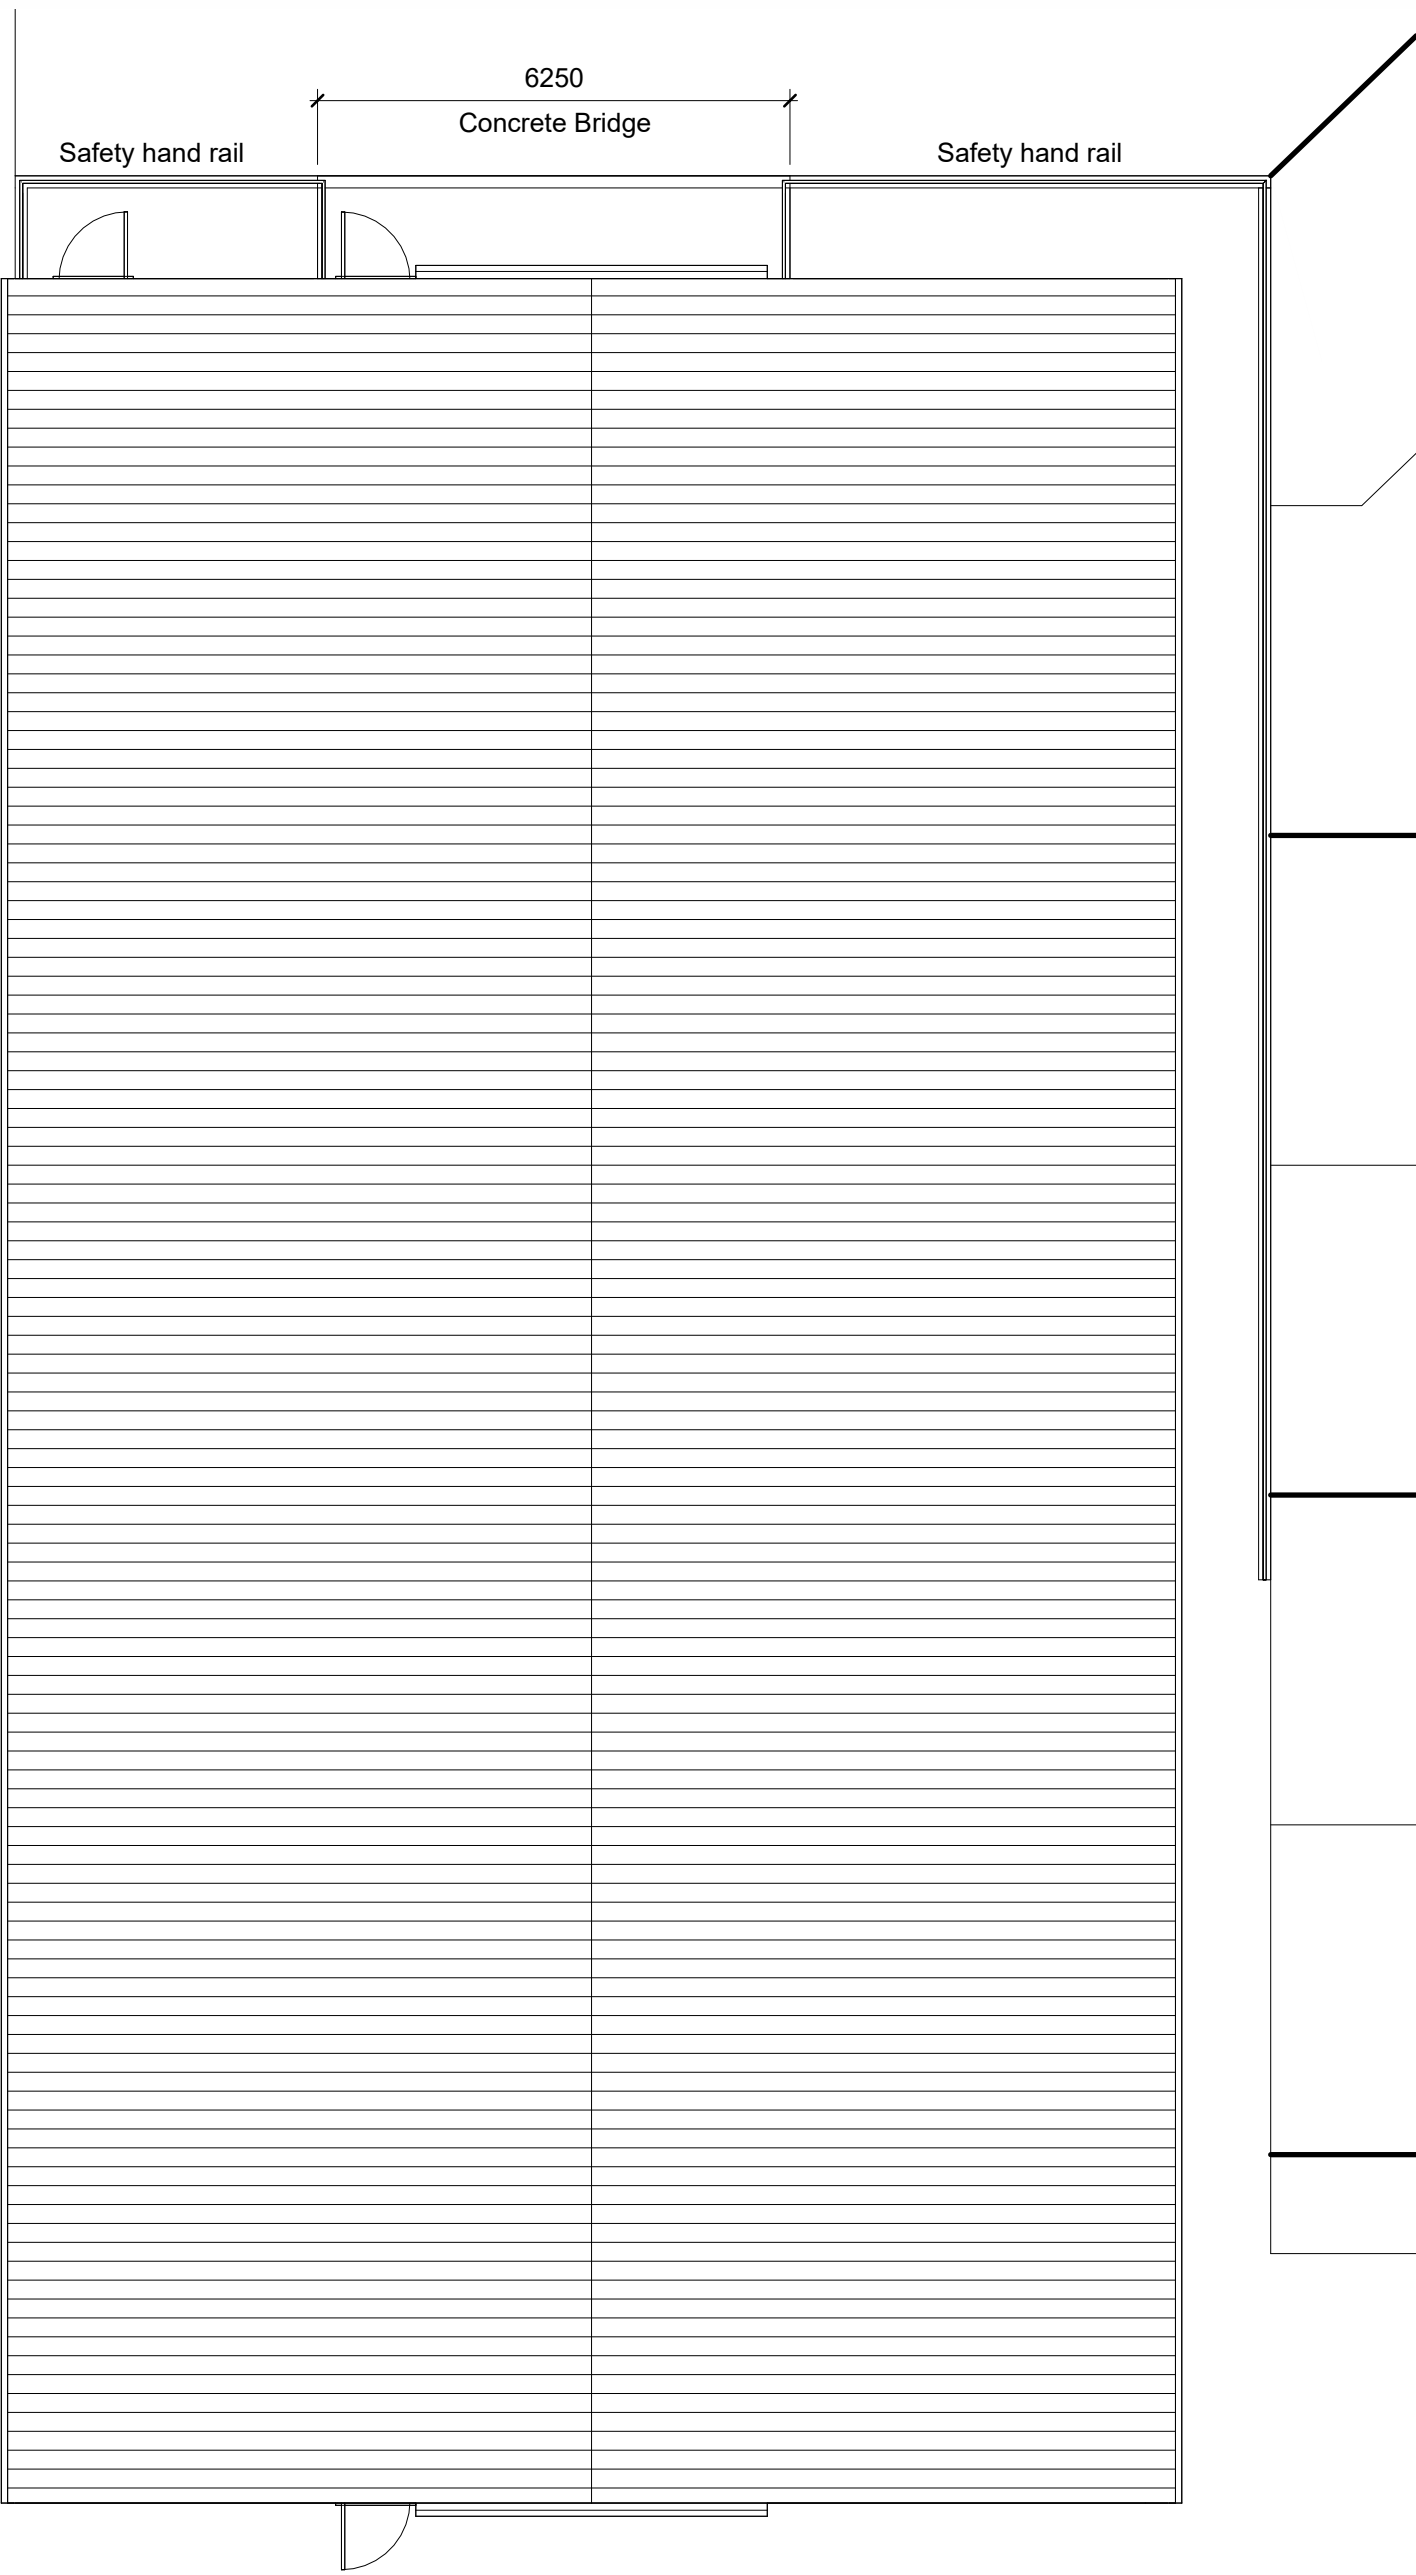


Site Proposed
1 : 100

 


Level 4 - Roof Plan Proposed
1 : 100

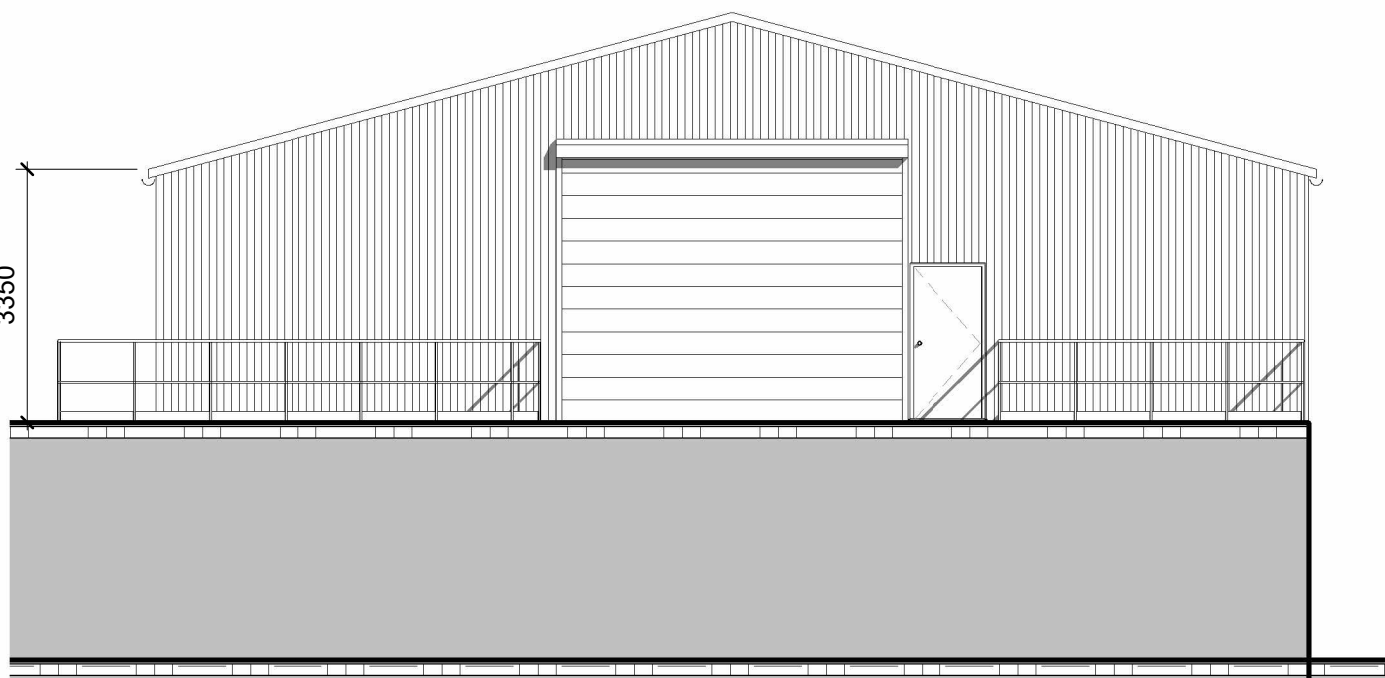


North West Proposed
1 : 100

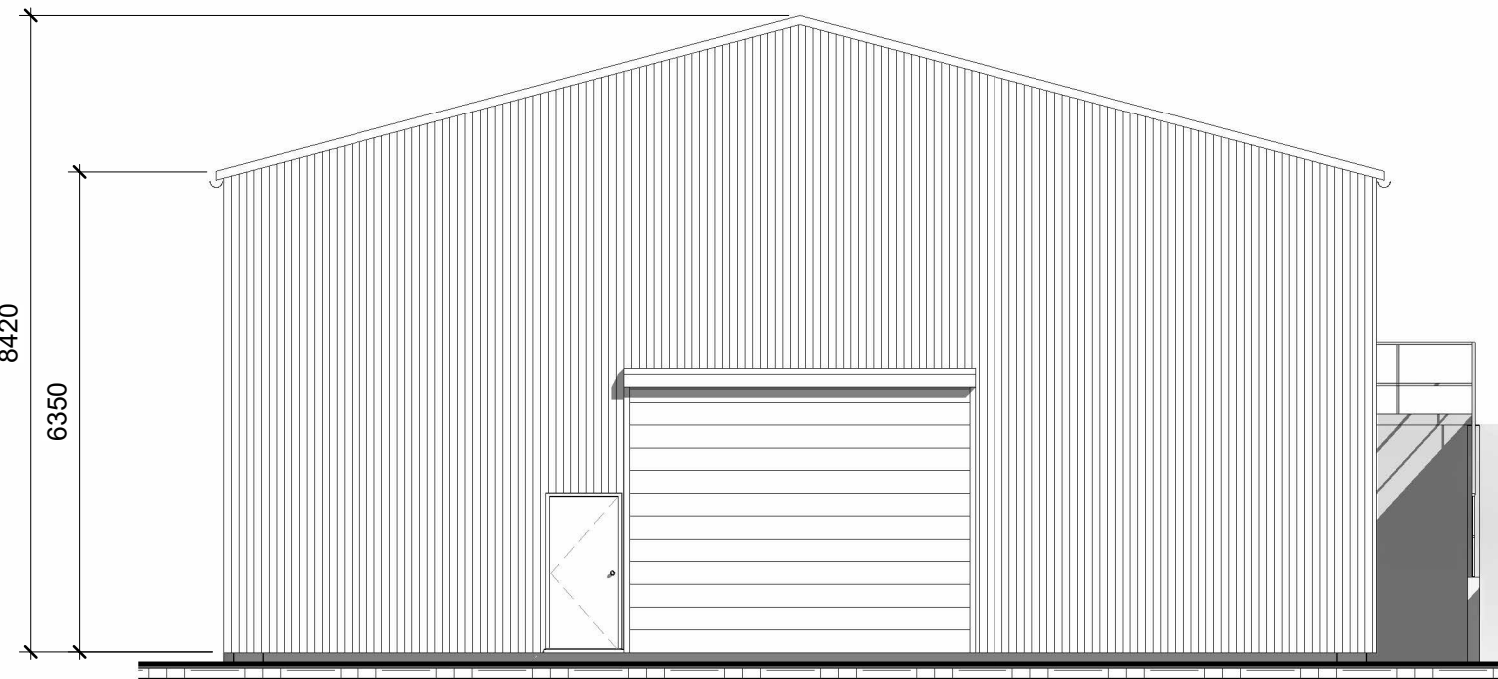


South East Proposed
1 : 100

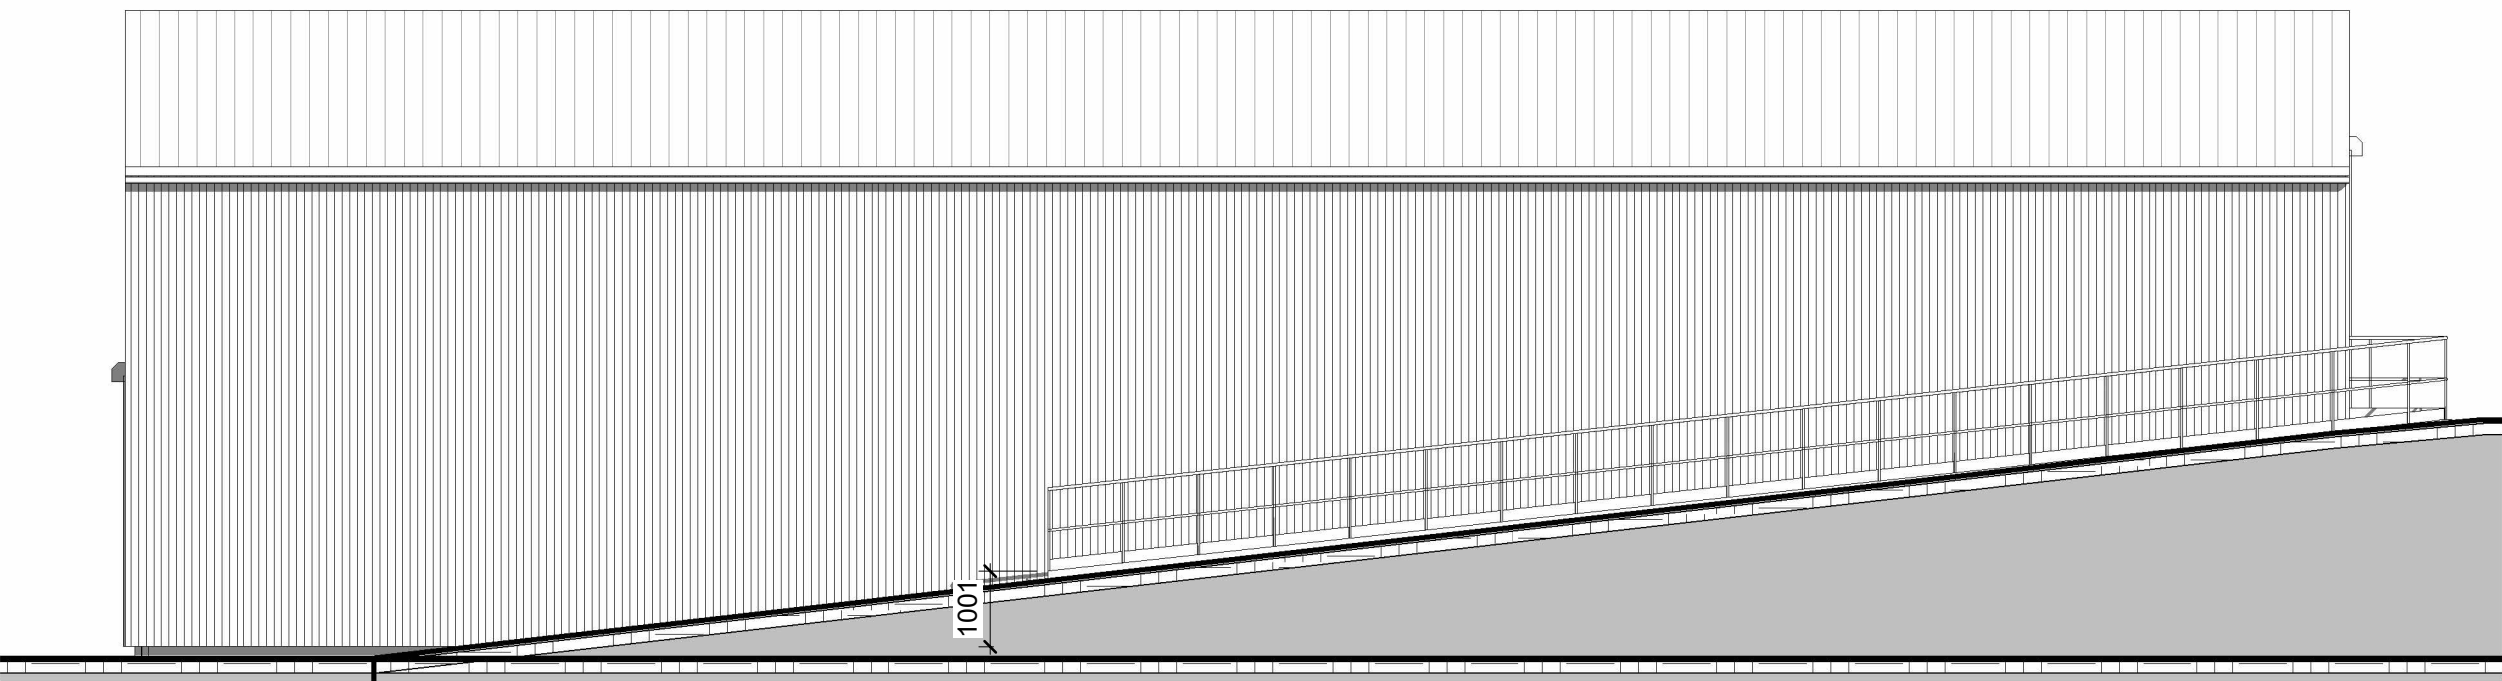

North East Proposed
1 : 100

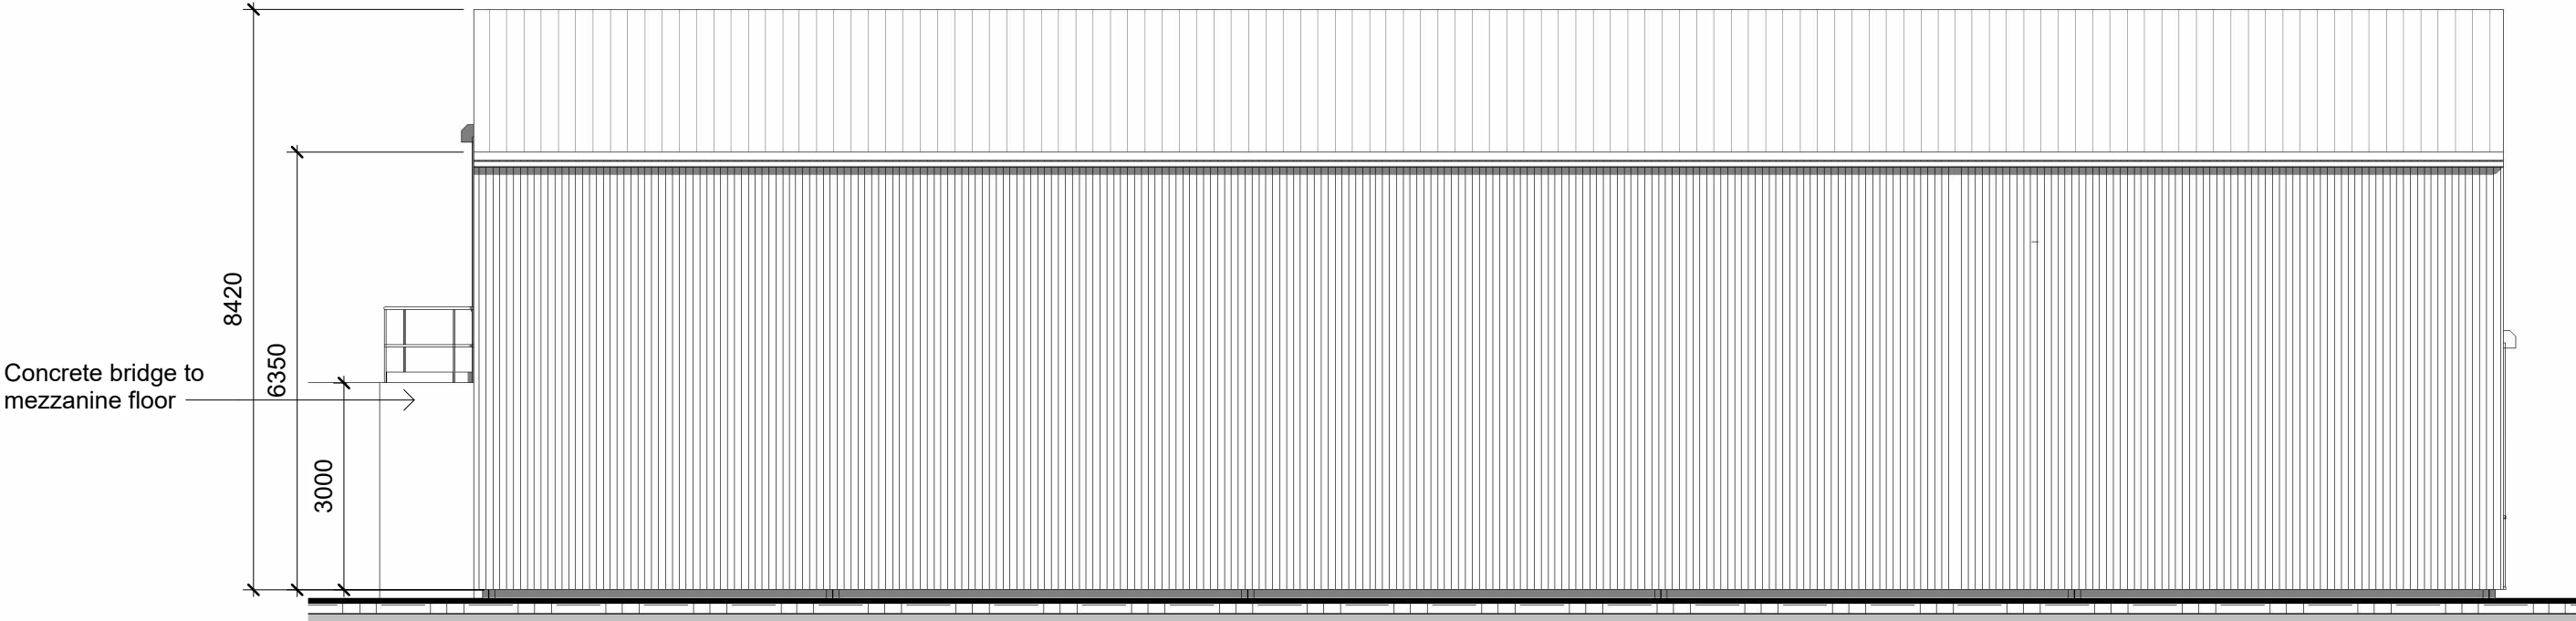

South West Proposed
1 : 100

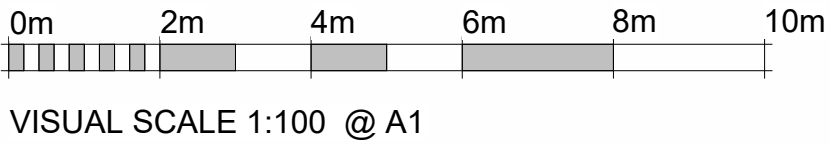

Rev No.	Revision Note.	Date	Drawn	Checked

Project number	Client	Project
05540-10 Crofton Farm		Building 19
Title	Proposed Plans	
Date	Sheet	Scale
23.07.26	02	1 : 100
Drawn by	Checked by	Paper Size
TJ	AW	A1
BOURNE VALLEY ASSOCIATES		
ANDOVER LANE FARM FABERSTOWN ANDOVER HAMPSHIRE SP11 9PE Tel: 01264 850159 Email: info@bournevalley.co.uk		

