




01 - Proposed Front Elevation



03 - Proposed Rear Elevation

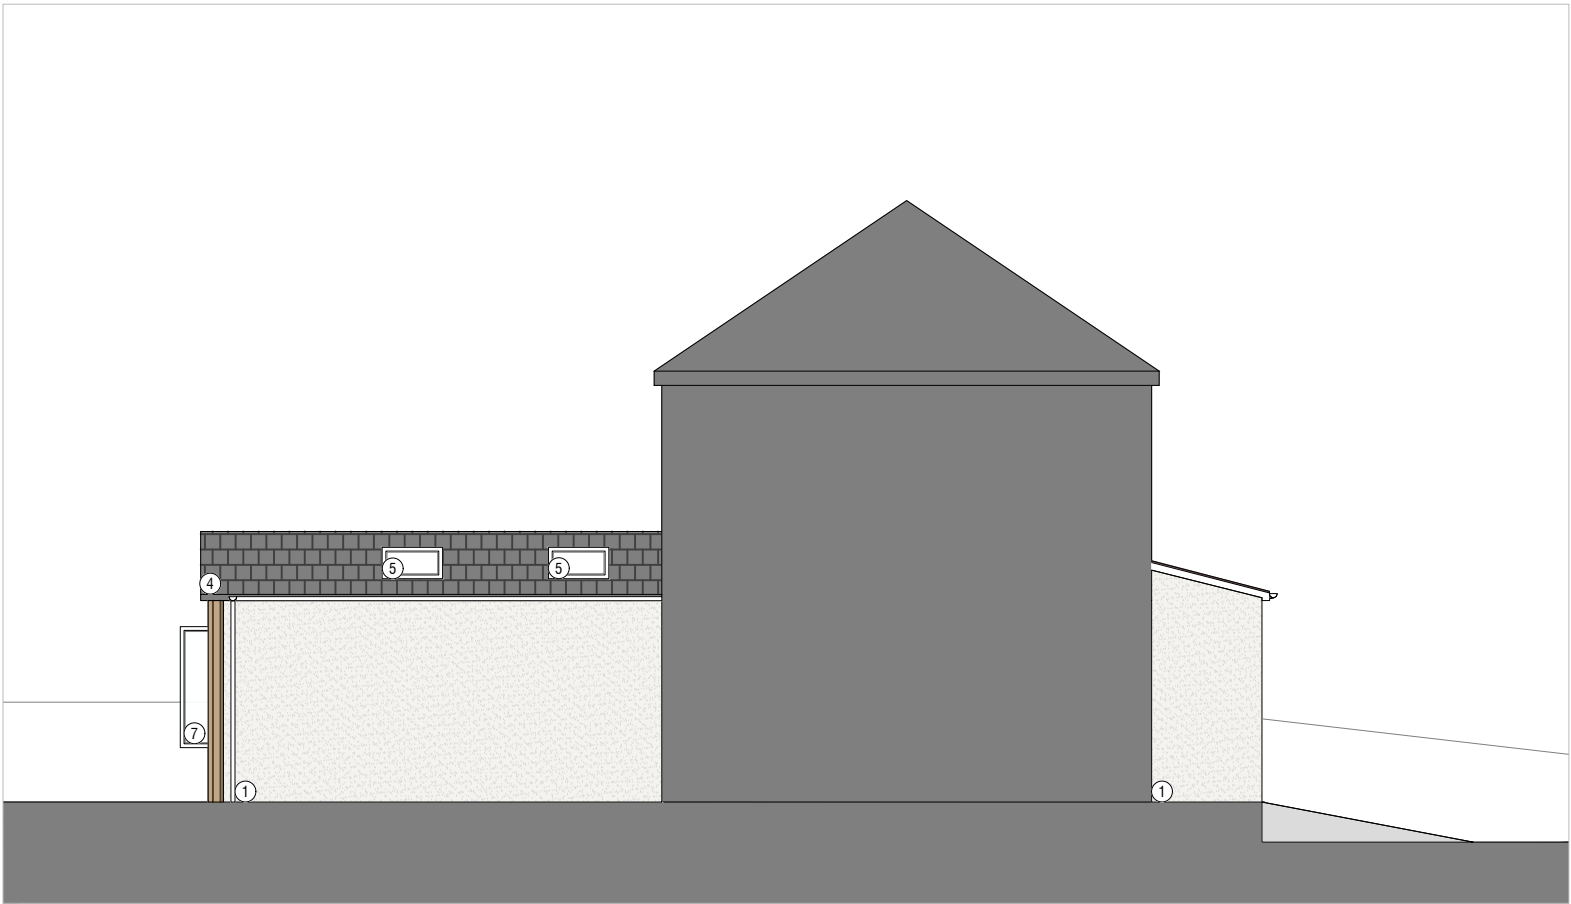

02 - Proposed Side Elevation



04 - Proposed Side Elevation

General Notes:

- Do not scale drawings other than for planning purposes and refer only to figured dimensions.
- Contractor is to raise any concerns of discrepancies in this drawing and that of what is noted on site to the architect before building works commence.
- In the circumstance that the drawing relates to an existing building or setting, the contractor is to confirm there is no conflict between this drawings dimensions and the actual building/settings dimensions.
- Refer to all other project consultants and specialists relevant drawings and specifications.
- It is the contractor responsibility to ensure all site dimensions, levels and setting out is in line with the architects drawings.
- Refer to the Structural Engineers drawings for full details on structure where necessary

Materials Key

- ① Painted Render
- ② Timber Cladding
- ③ Timber Post
- ④ Slate Roof tiles
- ⑤ Velux Roof Light
- ⑥ UPVC Door
- ⑦ Aluminium Framed Fixed Window
- ⑧ Aluminium Framed French Doors
- ⑨ Composite Door
- ⑩ UPVC Window

P1	31.07.26	First Issue
Rev:	Date:	Revision History:

ESDON
ARCHITECTURE

T: 01722 680 419
M: 07810 647 790
W: info@esdon-architecture.com

Project:	26-018
18 Waters Road	

Designed by:	EE	Name:	EE	Date:	
Drawn By:	EE	Checked:	EE	Approved:	EE

Scale: @A3	Status:
1:100	Planning

Drawing Title:	Proposed Elevations
Drawing No:	10-200
Rev:	P1

