


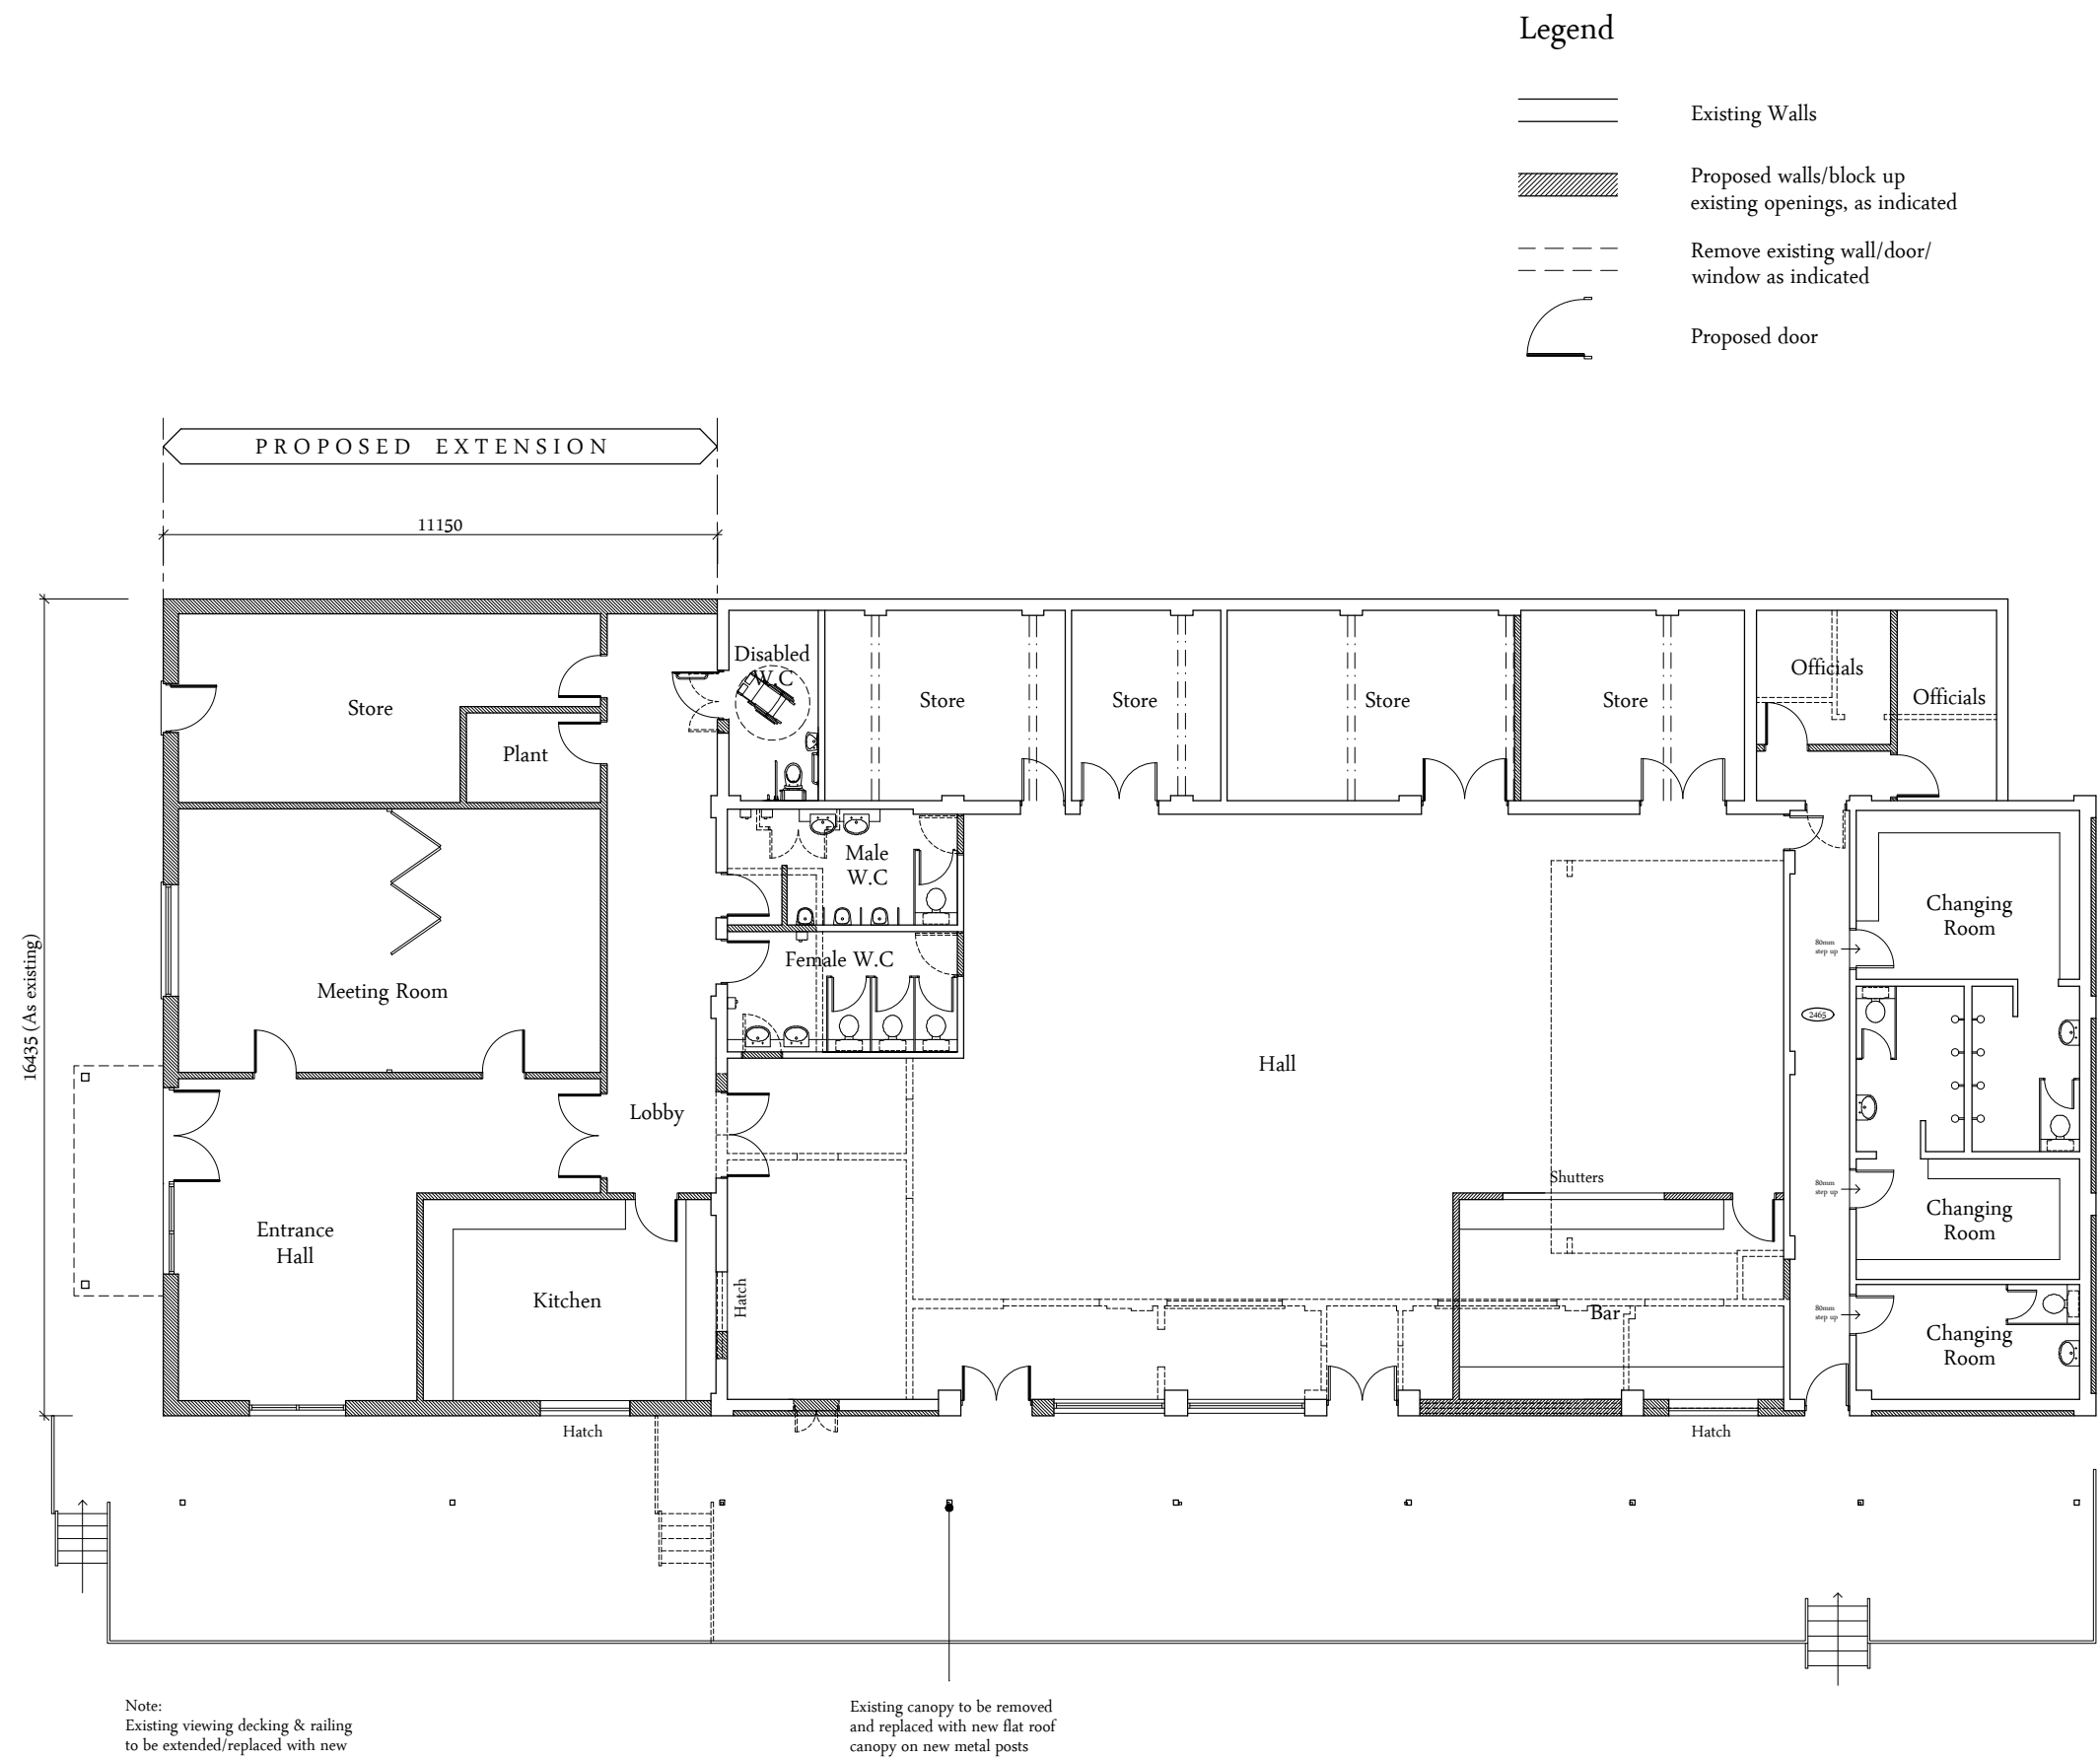

NOTES:

- This drawing is copyright of Larkham Design Ltd and must not be used without their permission.
- This drawing has been produced to support a planning application and should not be used for any other purpose

Metres

0 1 2 3 4 5

Scale Bar (1:150 at A3)

Rev	Amendment	Date
	Planning Application Issue	

LARKHAM DESIGN LTD
ARCHITECTURAL SERVICES

Field View Barn, Longhedge, Salisbury, Wilts. SP4 6RS

Tel: 01722 322193 info@larkhamdesign.co.uk
www.larkhamdesign.co.uk

Client & Project Address:

Shrewton Village Hall

Mill Lane,
Shrewton.
Salisbury, Wilts.
SP3 4JY

Project Description:

Proposed Extension &
Internal Alteration

Drawing Title:

Proposed Floor Plan

Scale:

1:150 at A3

Drawing Ref:	Rev:
1070/PL/01	