



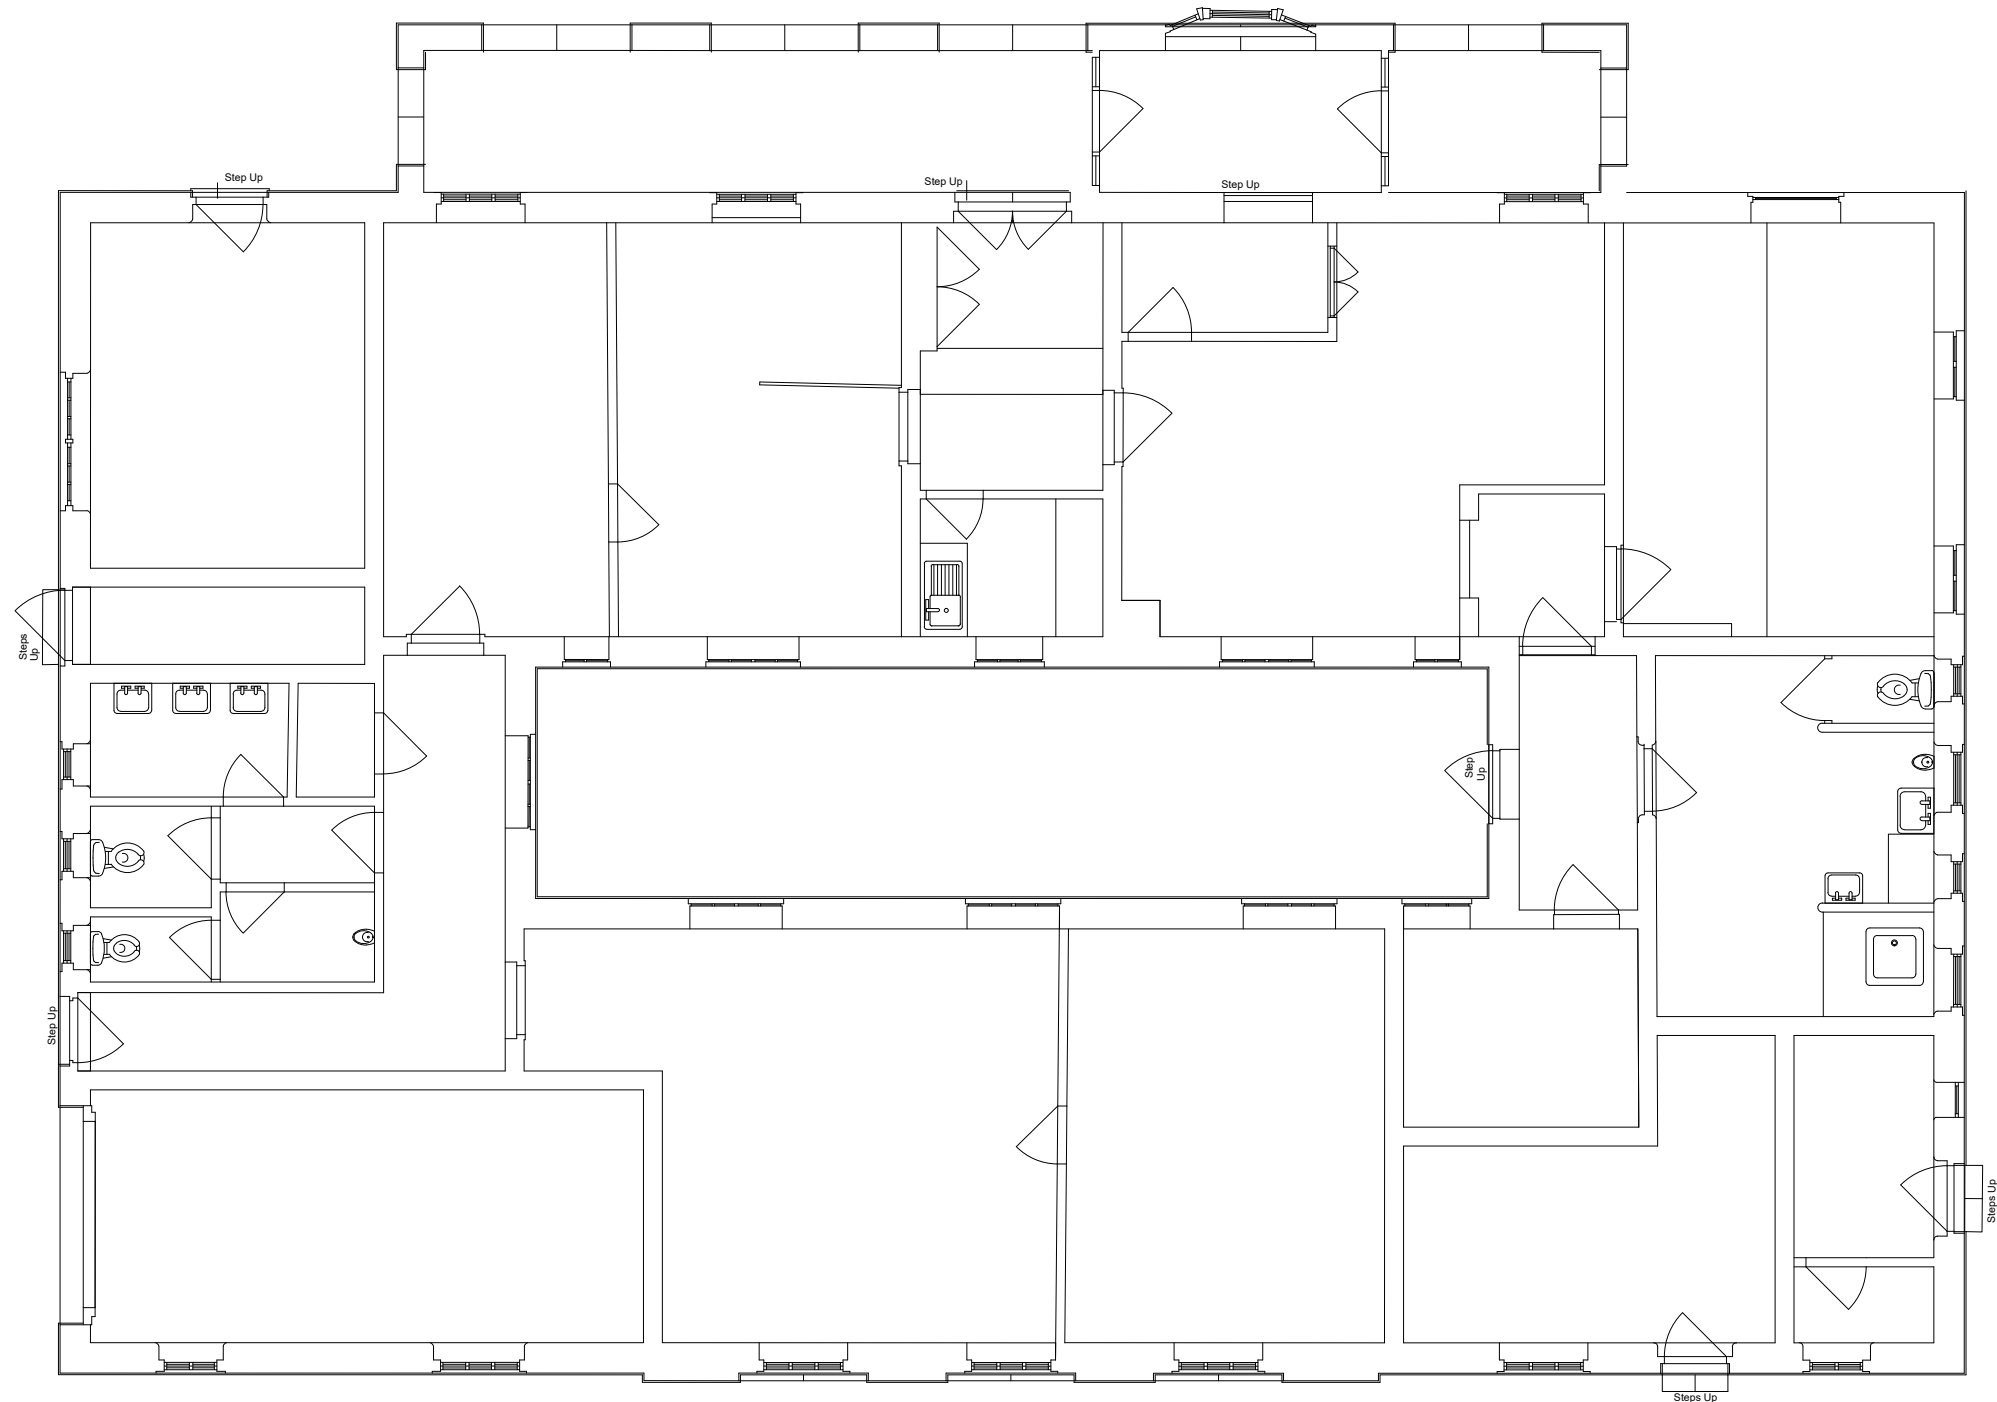


Ground floor plan - As Existing
(Scale 1:100)

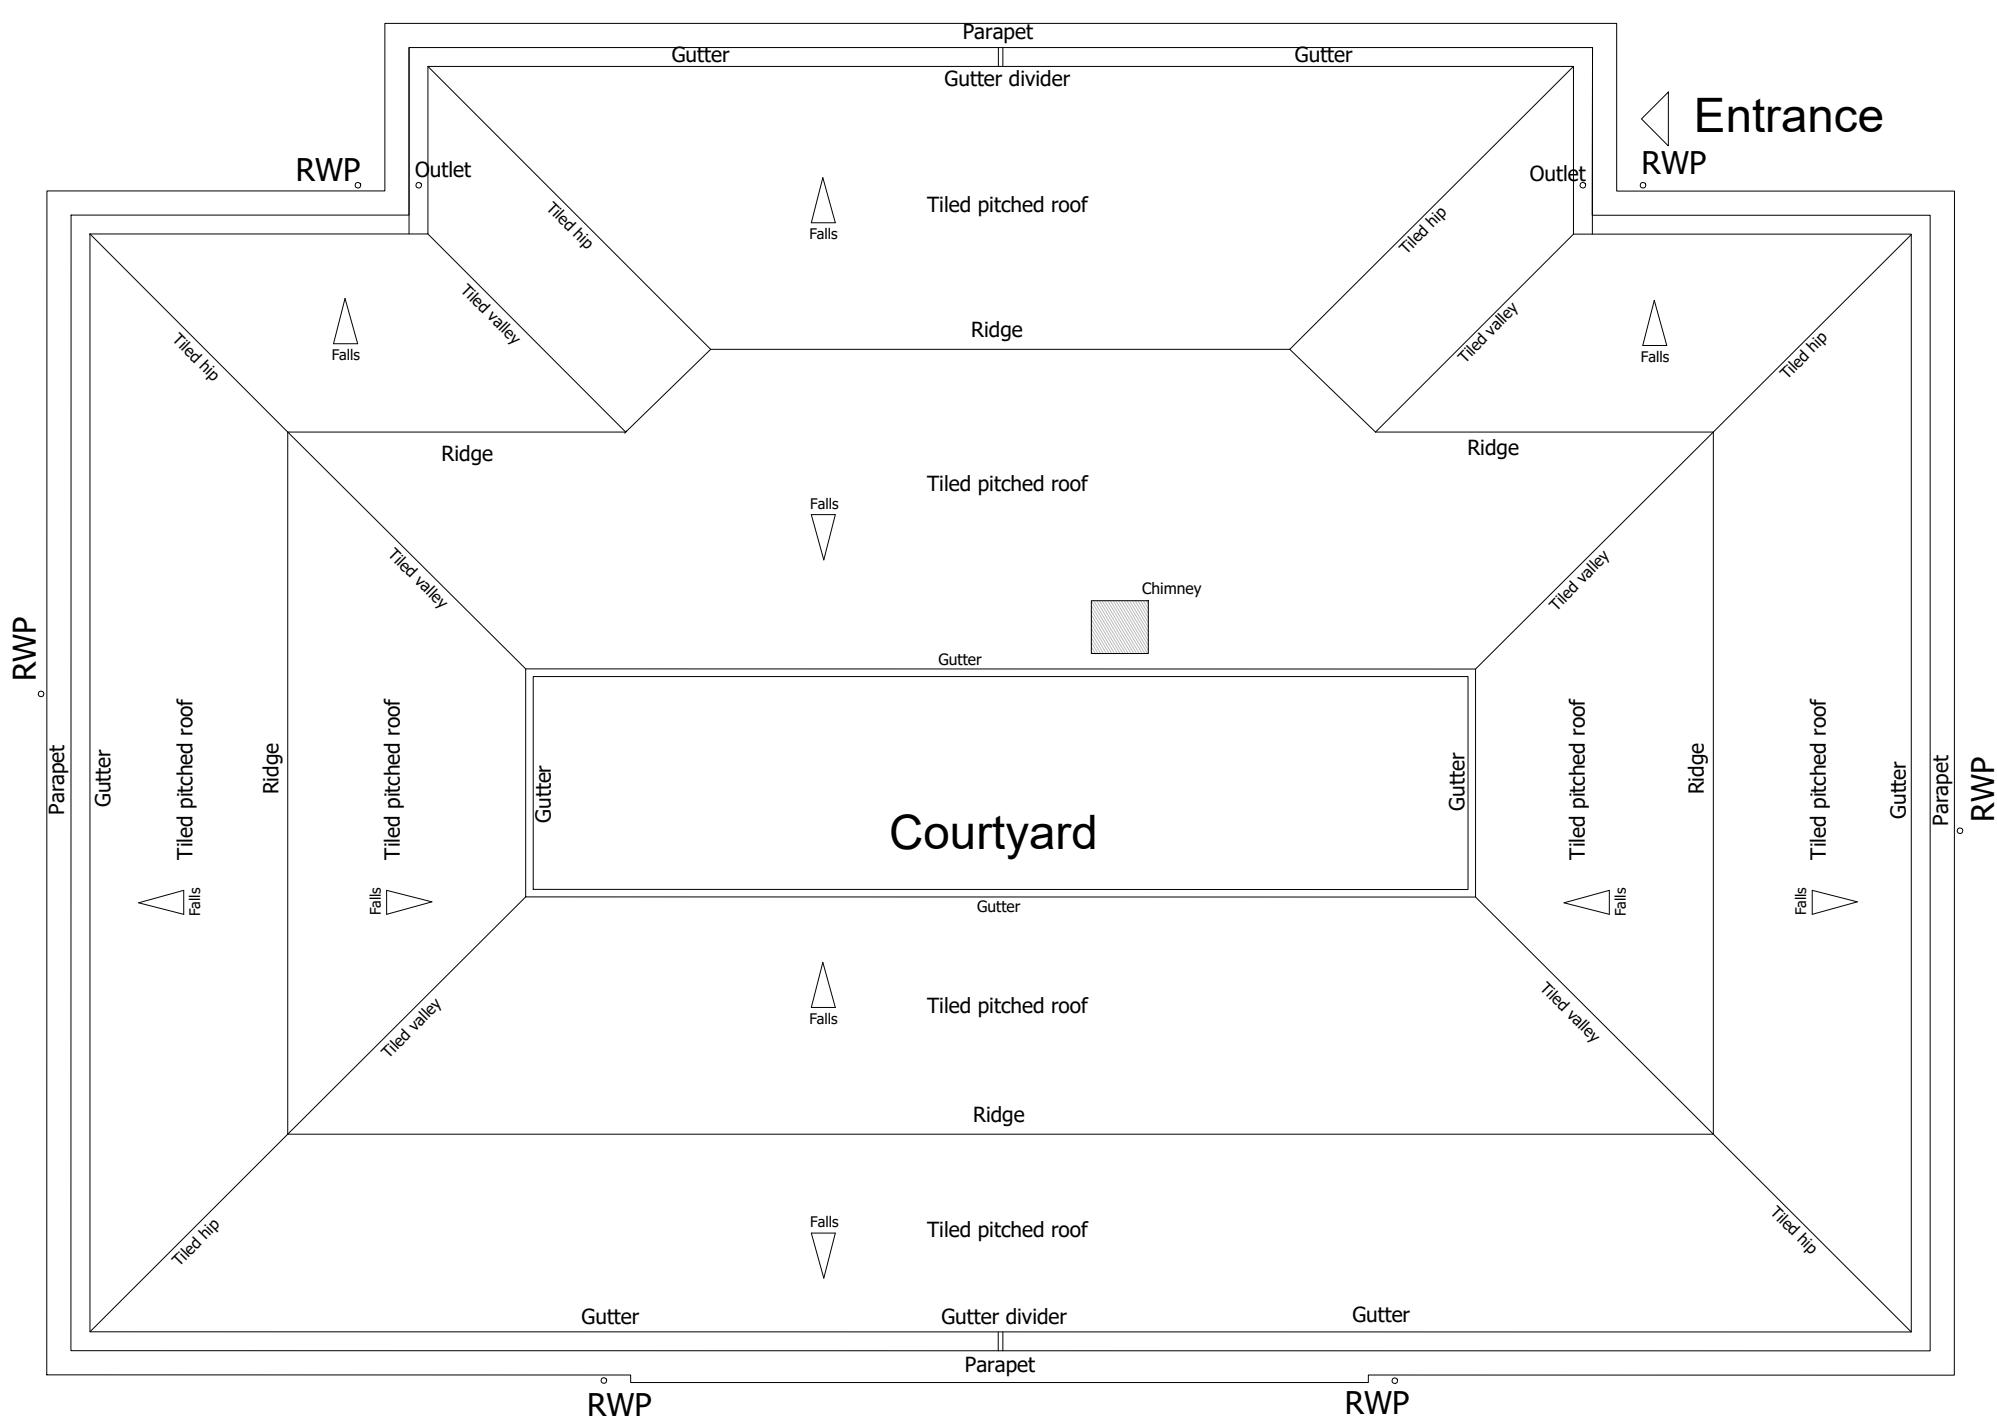

Roof plan - As Existing
(Scale 1:100)

KEY

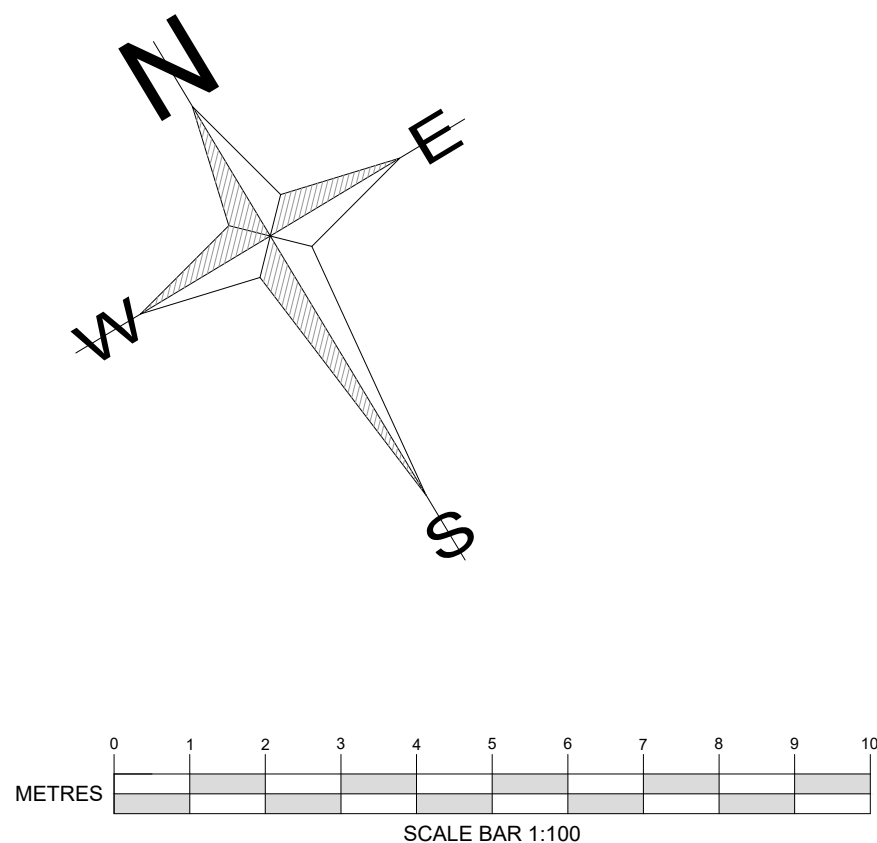

MRG Martin Ralph Group RICS CHARTERED SURVEYORS ARCHITECTS & ENGINEERS 11 Dragoon House Hussar Court Brambles Business Park Portsmouth Hampshire PO7 7SF www.martinralph.co.uk info@martinralph.co.uk T. 023 9225 7711 F. 023 9225 7712		CLIENT Vivo Defence Services Buckley Barracks Chippenham Wiltshire. SN14 6BW		DRAWING TITLE Existing Ground floor and roof plan		PURPOSE For Listed Building Consent	
				AMENDMENTS		DATE	
		PROJECT Guardroom, Remedial Design Works		DATE Jul '26	SCALE 1:100	PAPER SIZE A1	T01 - Plan first issue 23/07/26
				DRAWN BY SPG		REVIEWED BY GP	
				DRAWING No. 25.237- 16		REVISION T01	