
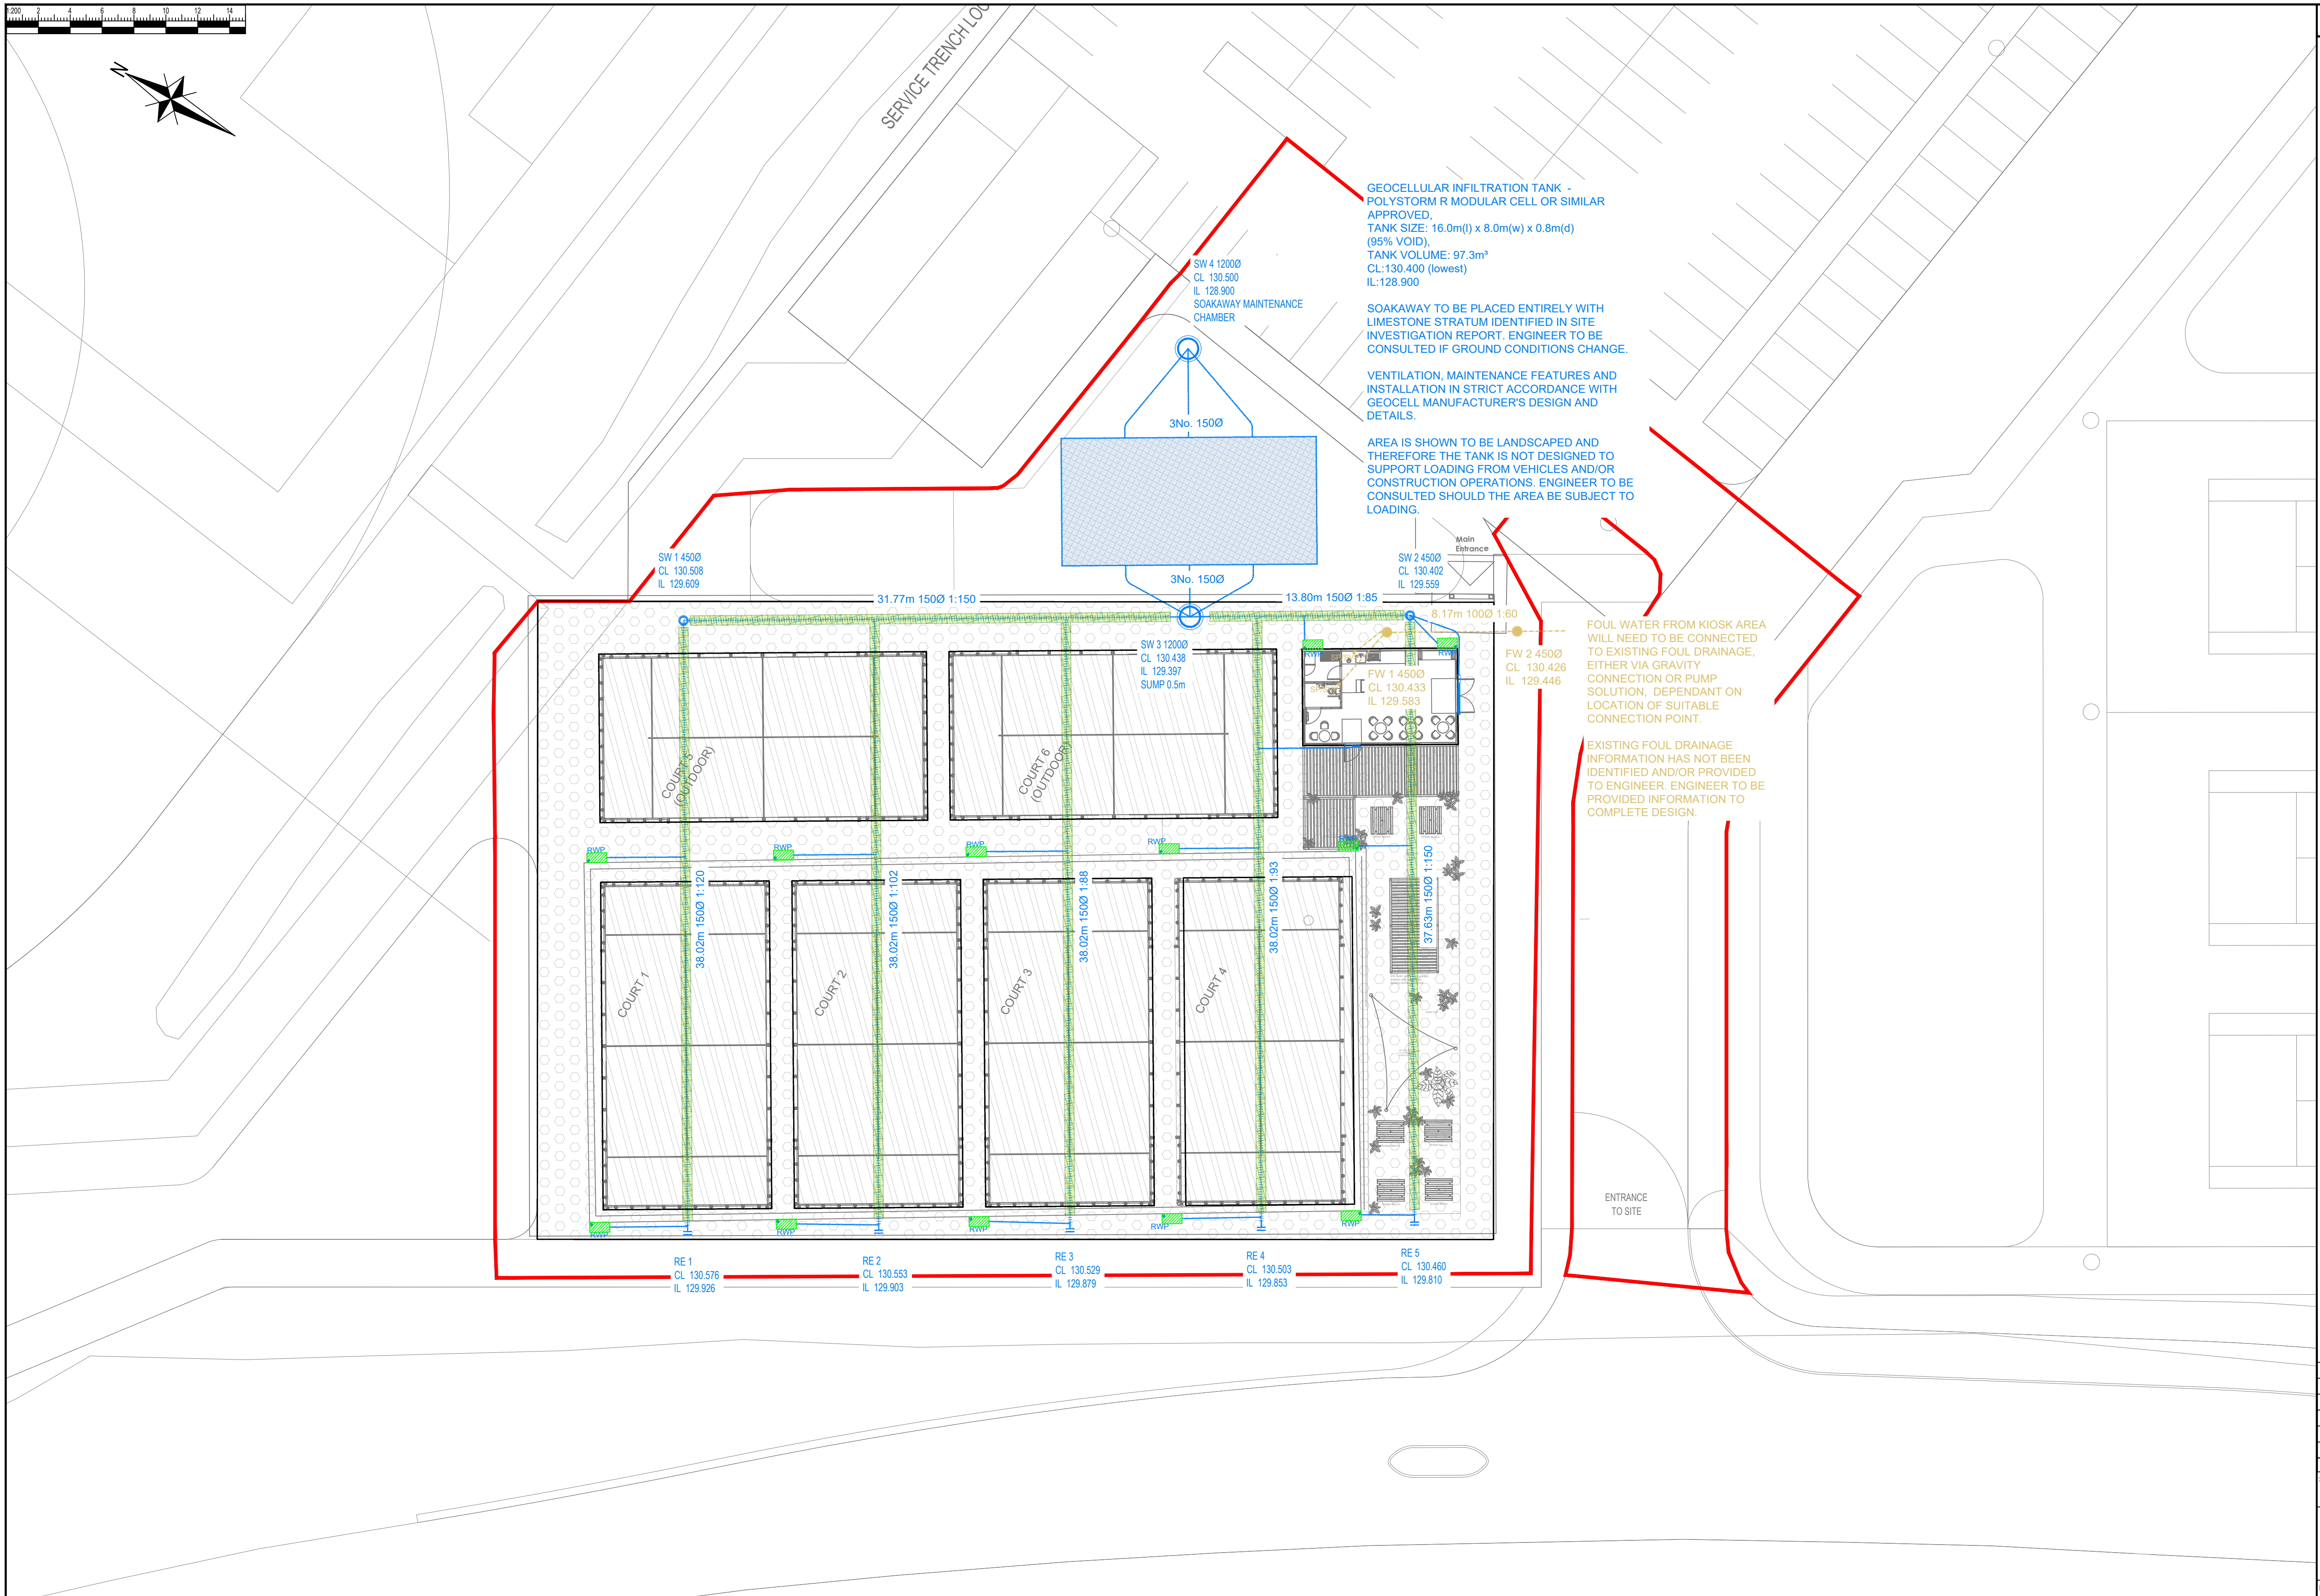


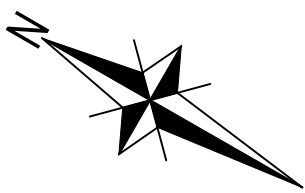

 PROPOSED THRESHOLD DRAIN

DRAFT

FOR DISCUSSION PURPOSES ONLY

P01	16.07.26	JLB	FIRST ISSUE - FOR INFORMATION	RJ	
REV.	DATE	DRAWN	DESCRIPTION	CHKD	A
STATUS DESCRIPTION				STATUS	

FOR INFORMATION

HBI.

Craig House,
33 Ballbrook Avenue,
Manchester M20 3JG
+44(0)161 432 9977 | www.hbltd
Consulting Civil & Structural Engineer

PROJECT PURE PADEL WOOTON BASSETT

DRAWING TITLE

PROPOSED DRAINAGE LAYOUT

CLIENT **PURE PADEL CLUBS LTD**

HBL REF.	DATE	A1 SCALE(S)
10695	16.07.26	1:200

DRAWING No.	REVISION
10695-HBL-XX-XX-DR-C-5250	P0