



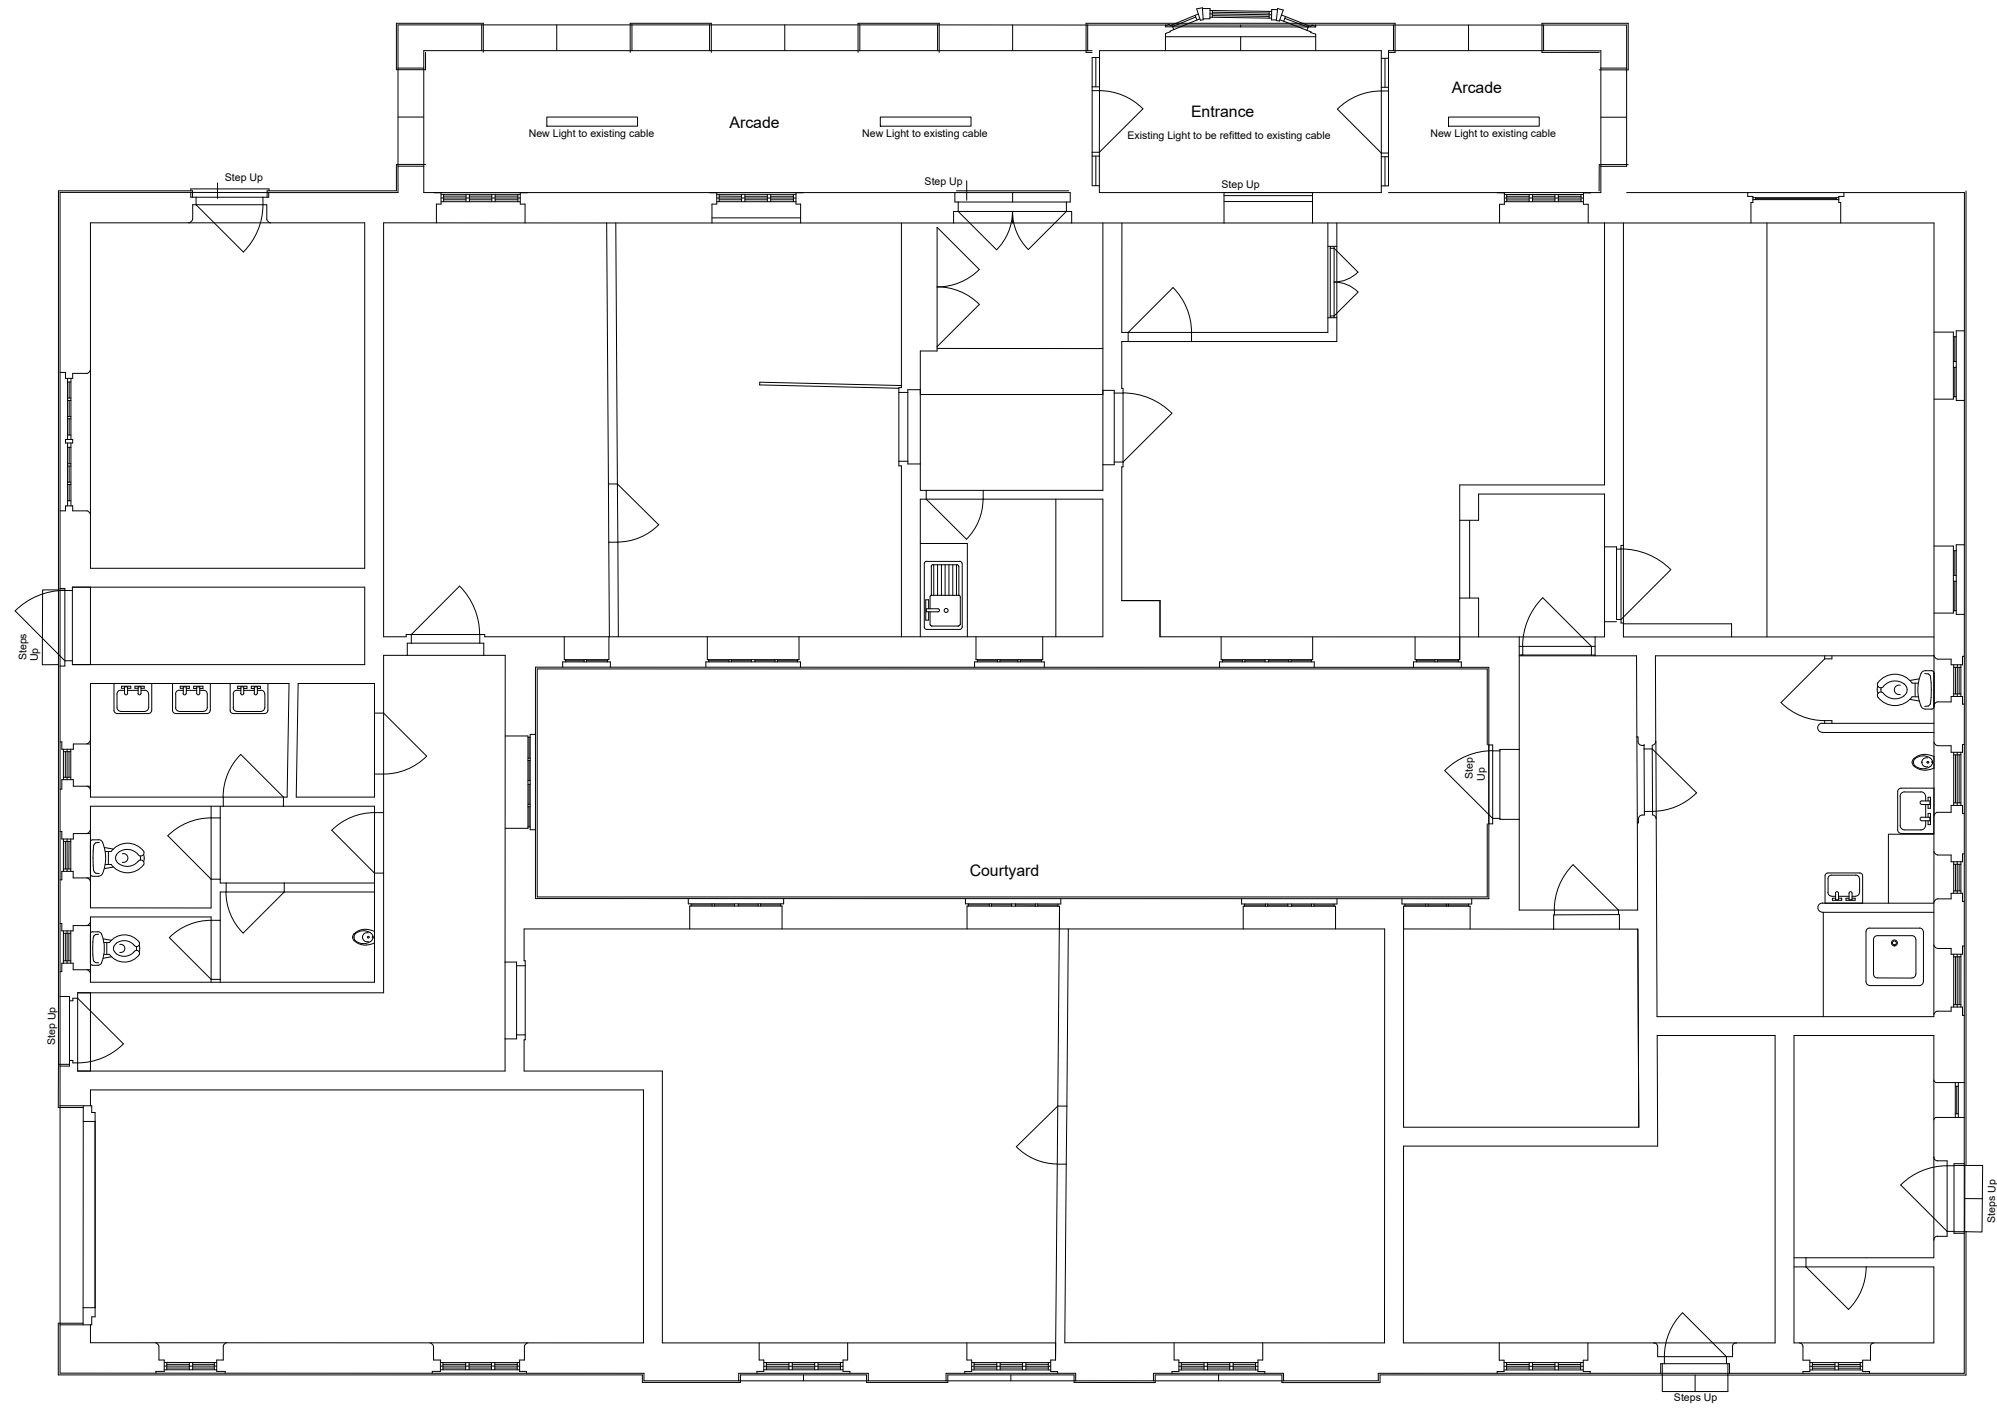

Ground floor plan - As Existing
(Scale 1:100)

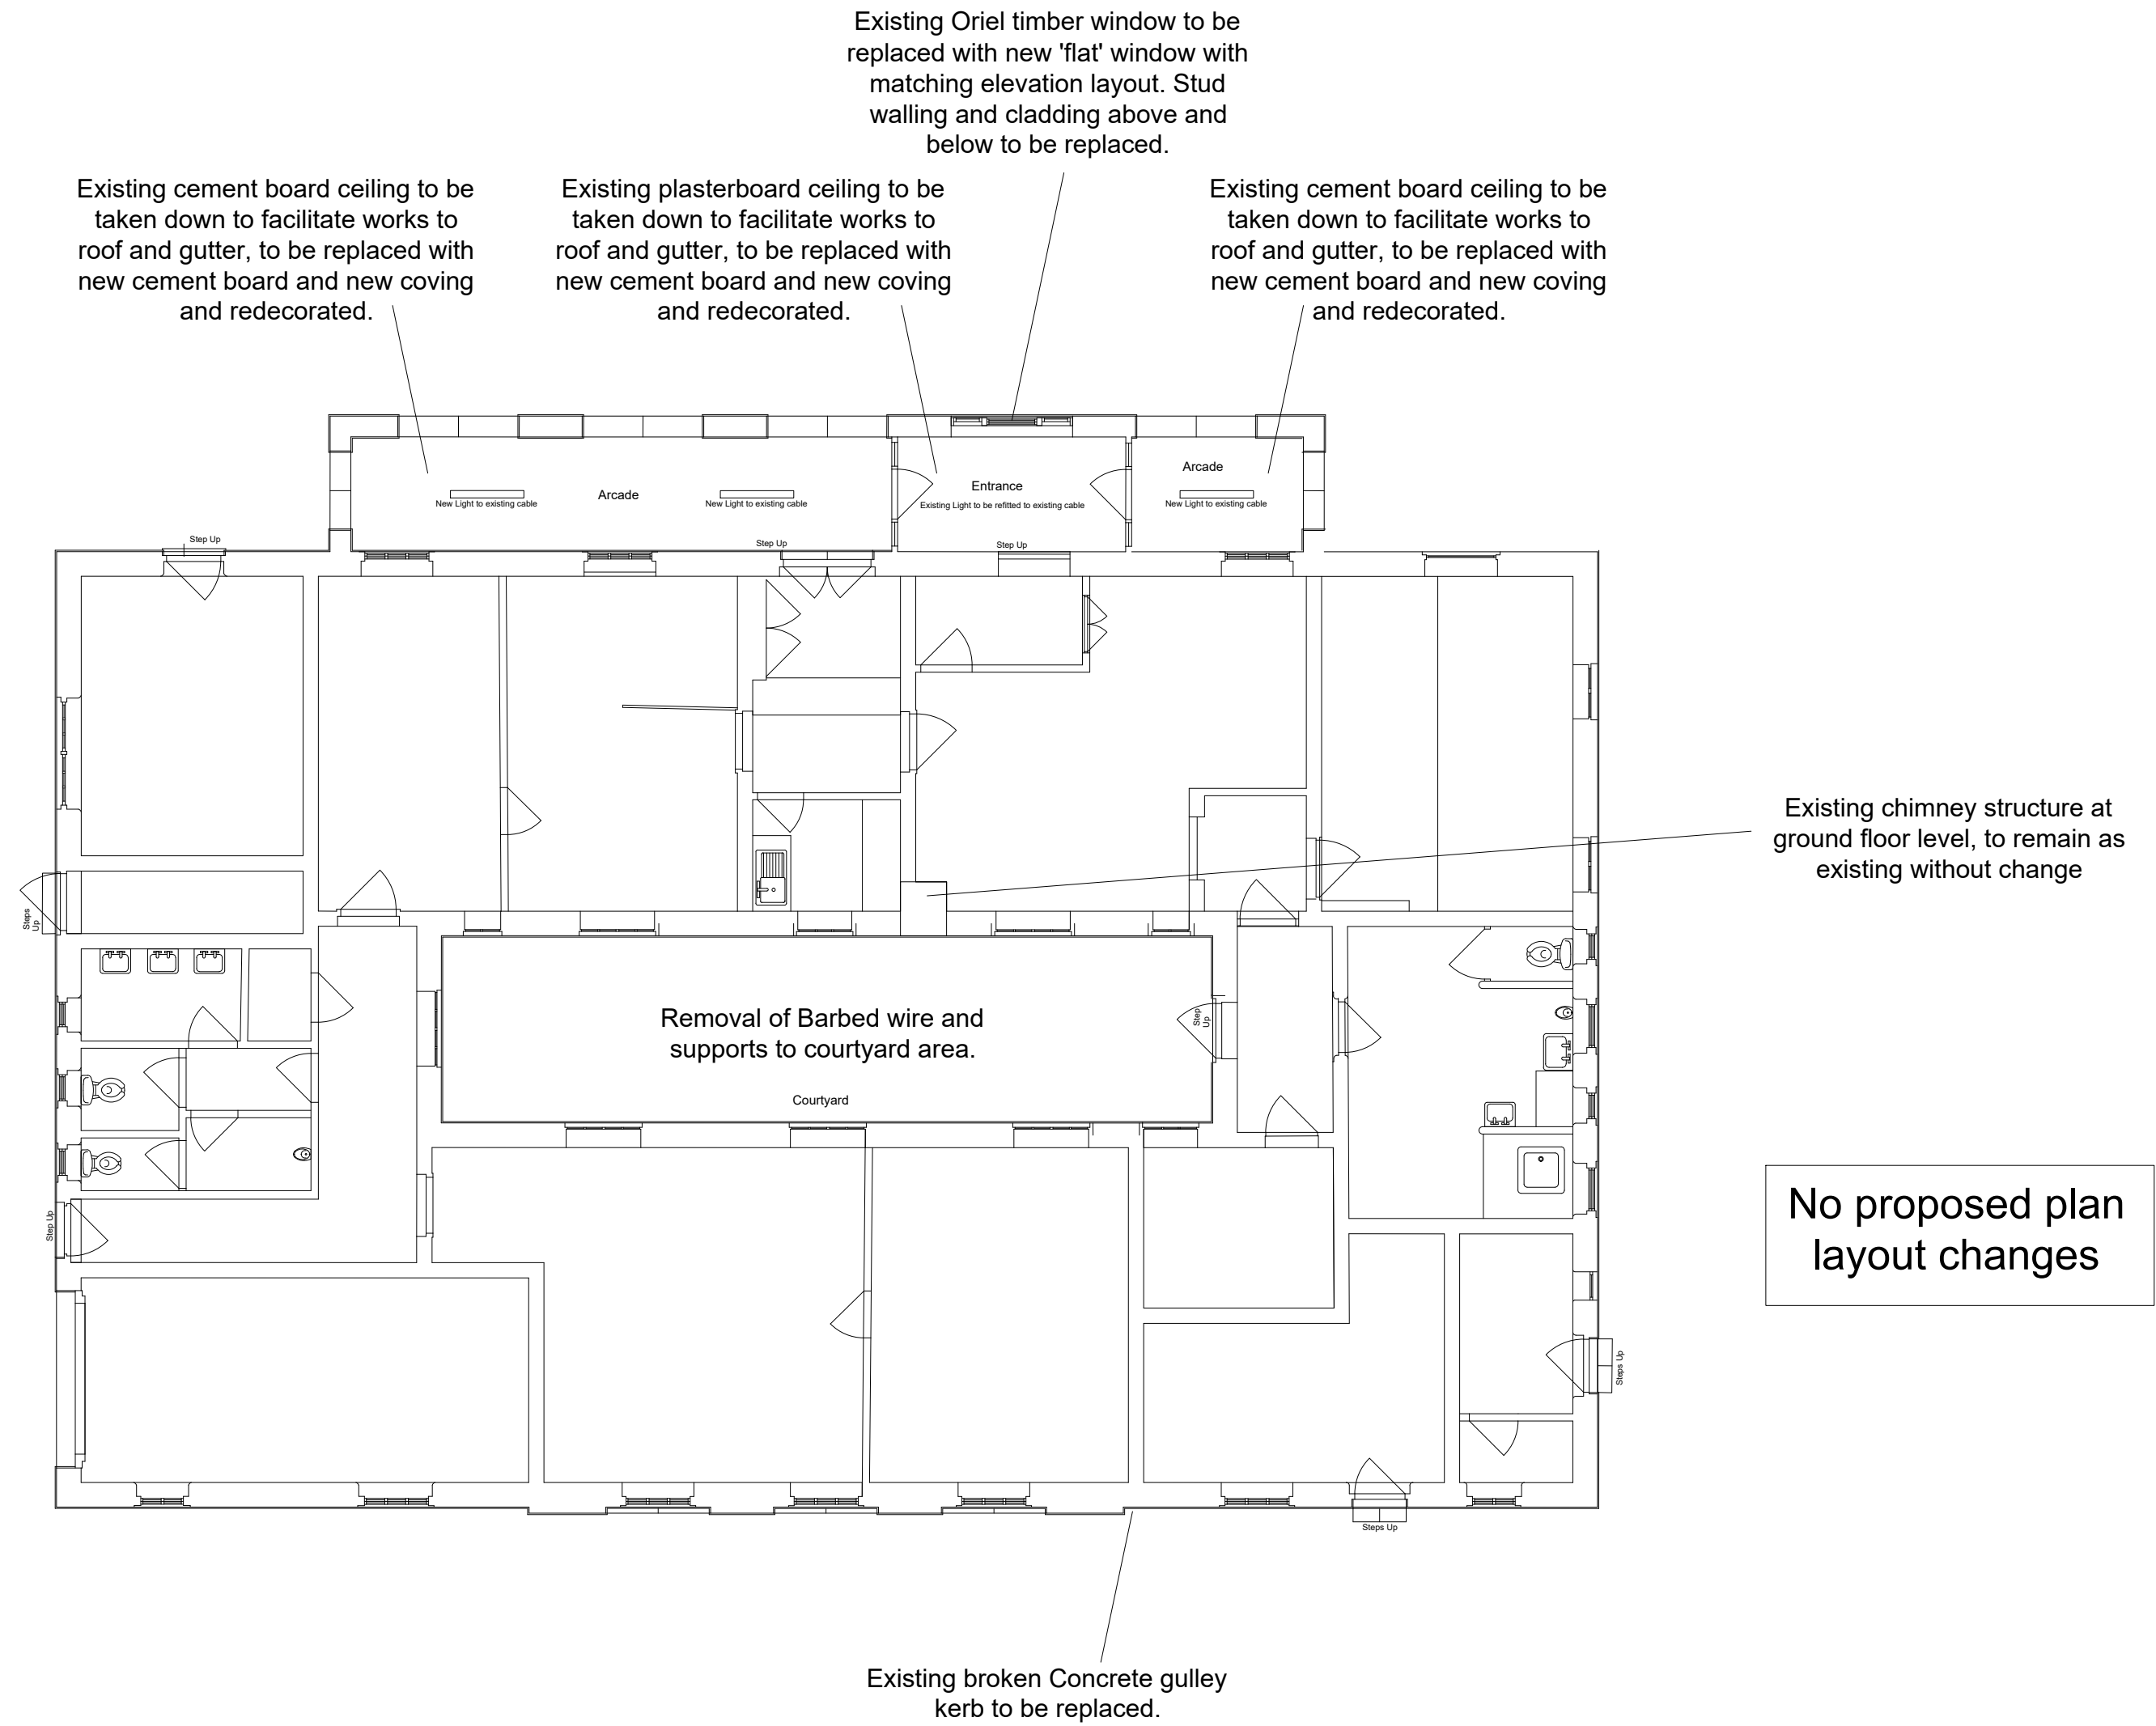

Ground floor plan - As Proposed
(Scale 1:100)

MRG Martin Ralph Group RICS CHARTERED SURVEYORS ARCHITECTS & ENGINEERS 11 Dragoon House Hussar Court Brambles Business Park Portsmouth Hampshire PO7 7SF www.martinralph.co.uk info@martinralph.co.uk T. 023 9225 7711 F. 023 9225 7712		CLIENT Vivo Defence Services Buckley Barracks Chippenham Wiltshire, SN14 6BW	DRAWING TITLE Existing - Proposed Ground floor Plan			PURPOSE For Listed Building Consent	
PROJECT Guardroom, Remedial Design Works			AMENDMENTS		DATE		
			T01 - Issued for Riba 4 / Tender		15/07/26		
			T02 - Additional clarifying notes added		17/07/26		
		DATE Jul '26	SCALE 1:100	PAPER SIZE A1			
		DRAWN BY SPG	REVIEWED BY GP				
		DRAWING No. 25.237- 15			REVISION T02		

