



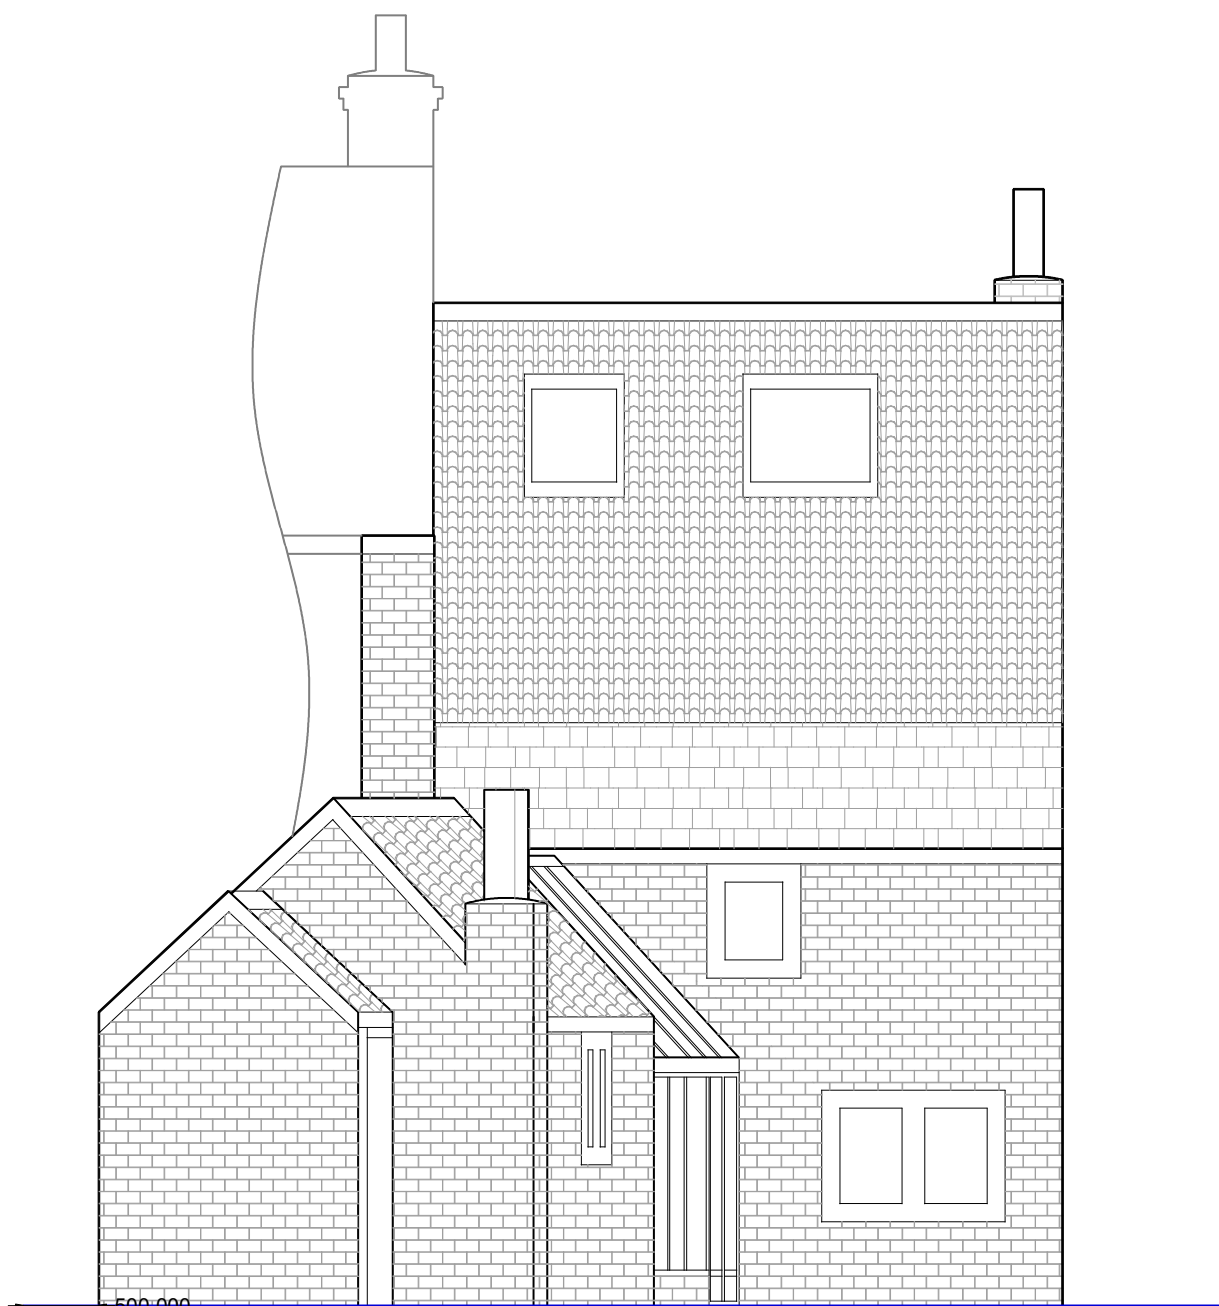

Existing

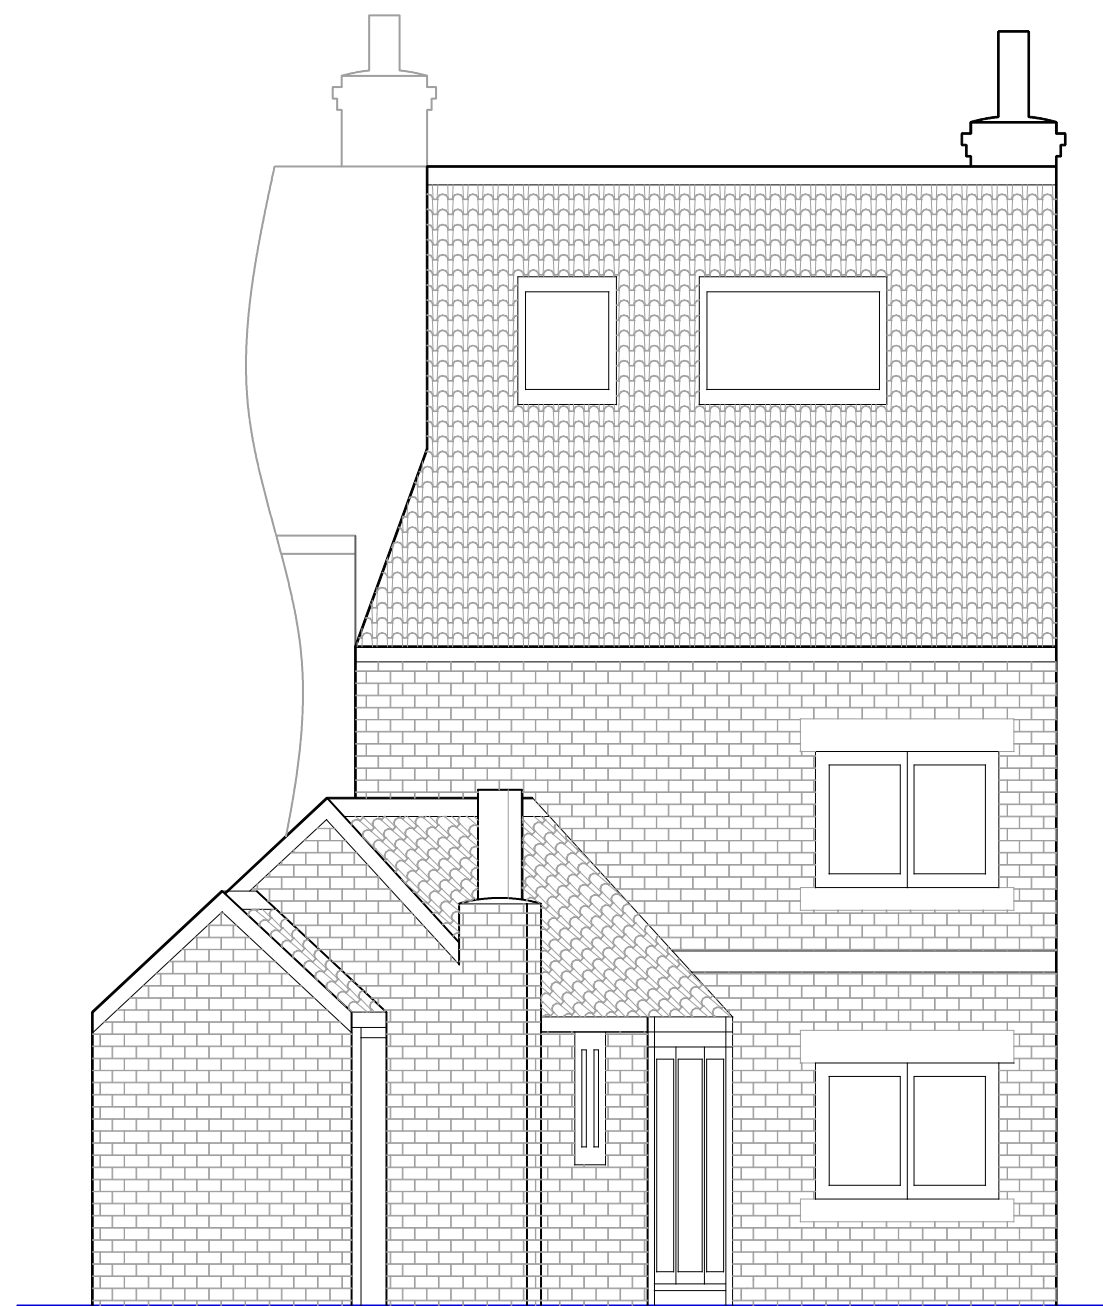

Proposed

Notes:-
Drawing revised to reflect change in window sizes

0 5

Existing & Proposed Rear Elevation

Issue: 2
Scale 1:50 @ A3
Date: 02/08/2026
Drawn: O Joyce