




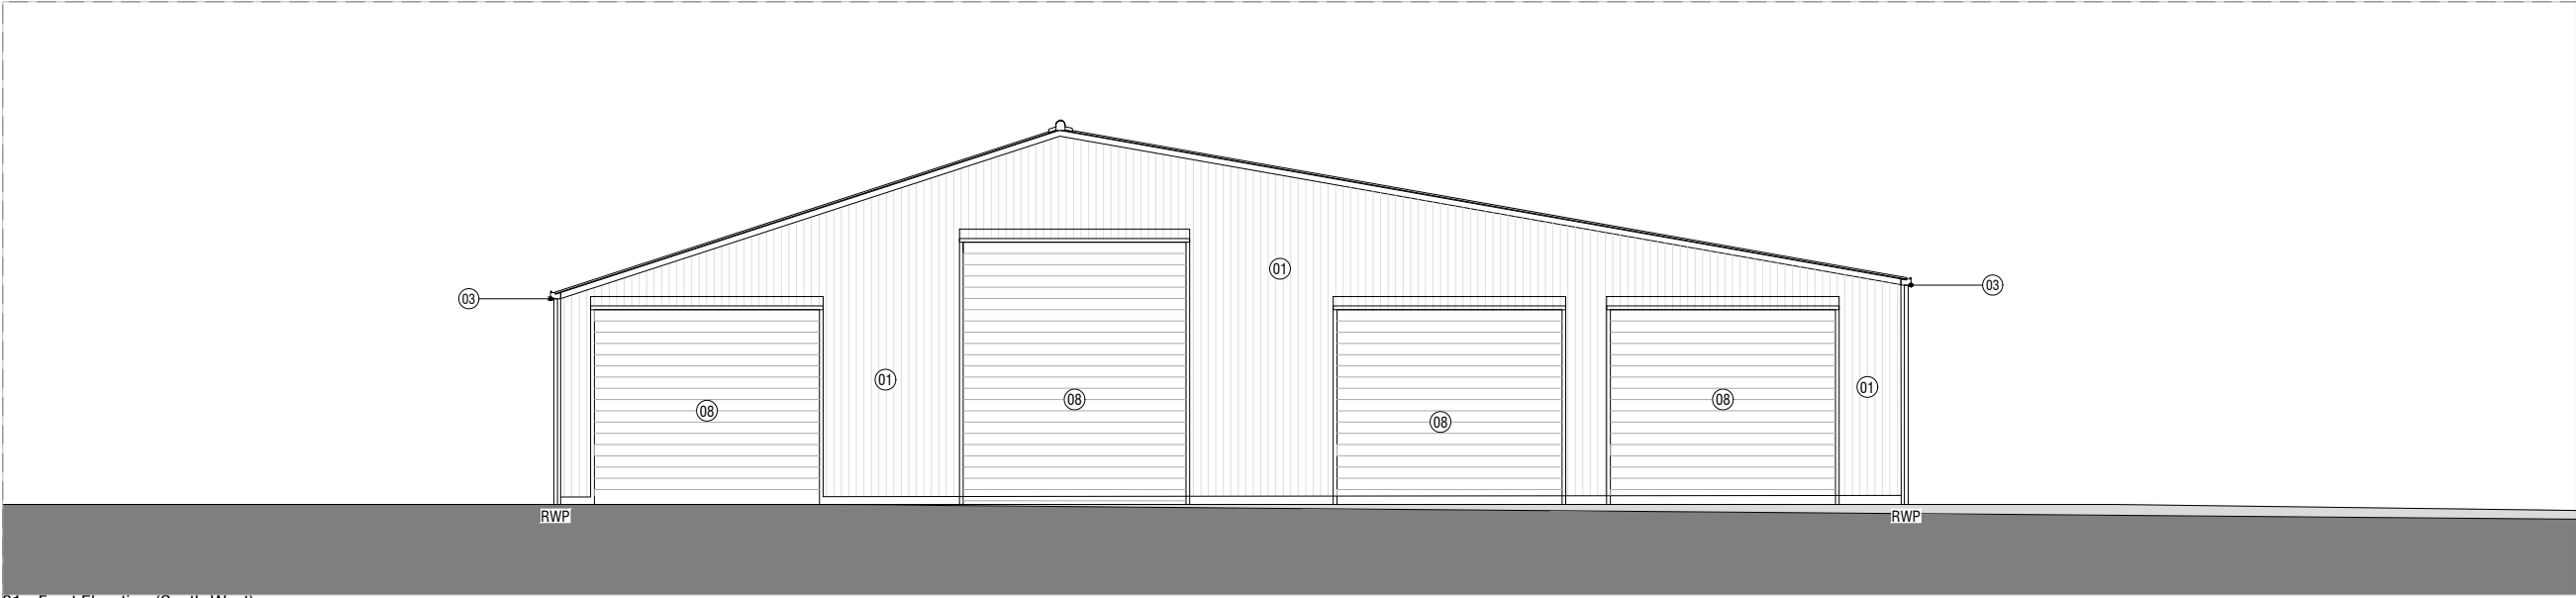


01 - Front Elevation (South-West)

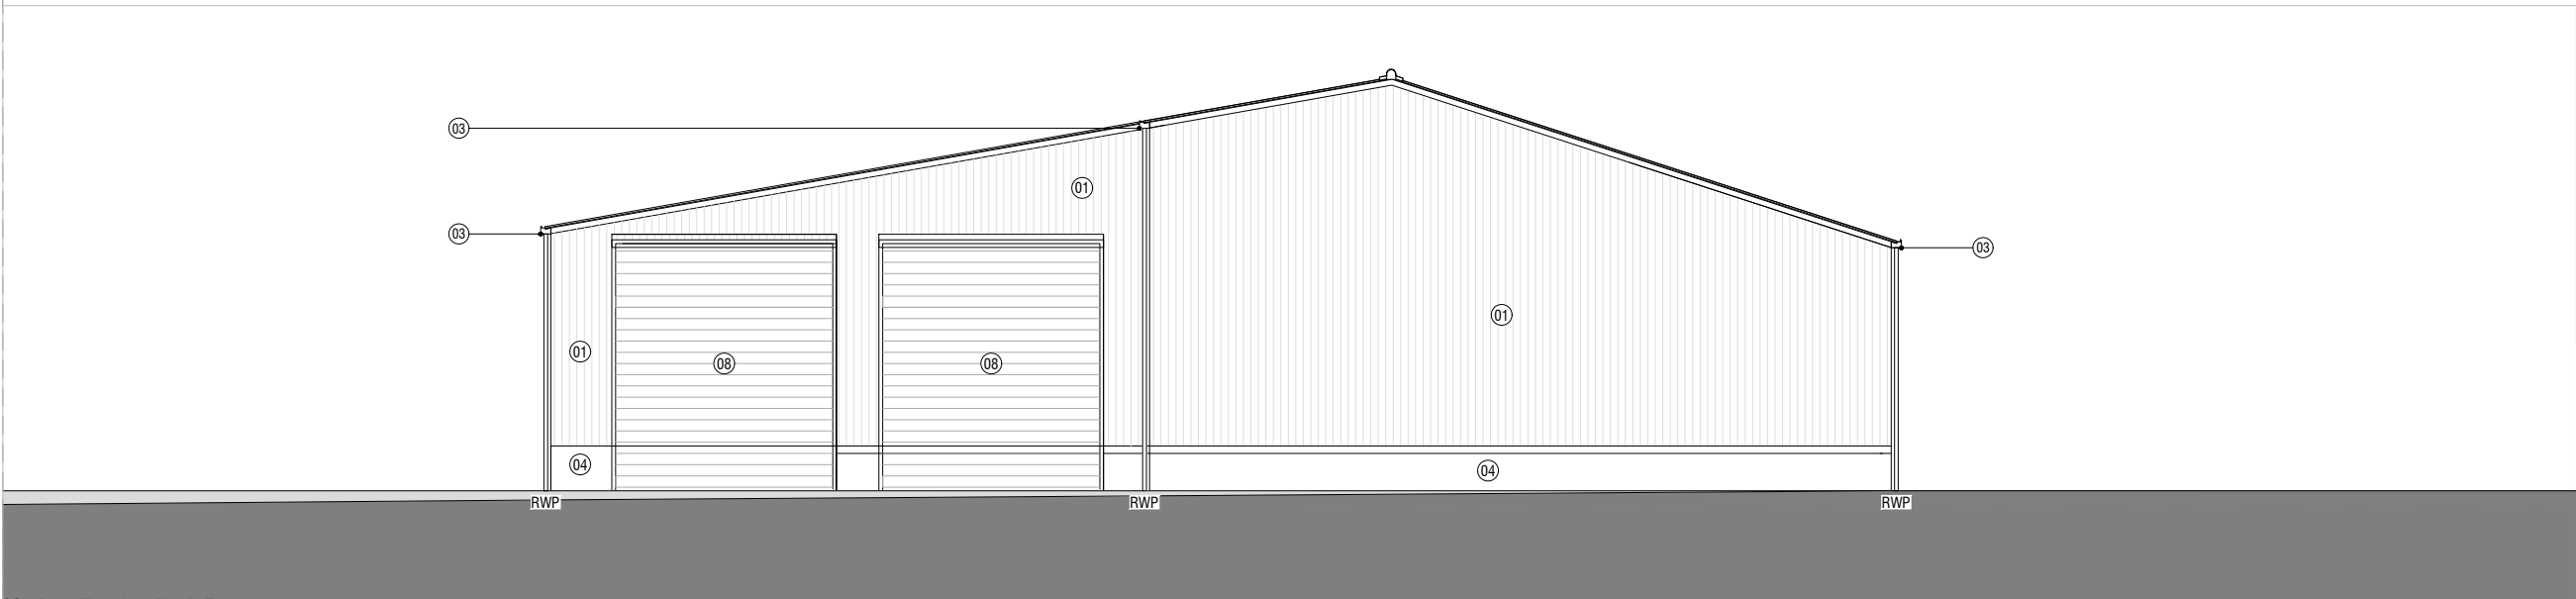


02 - Rear Elevation (North-East)

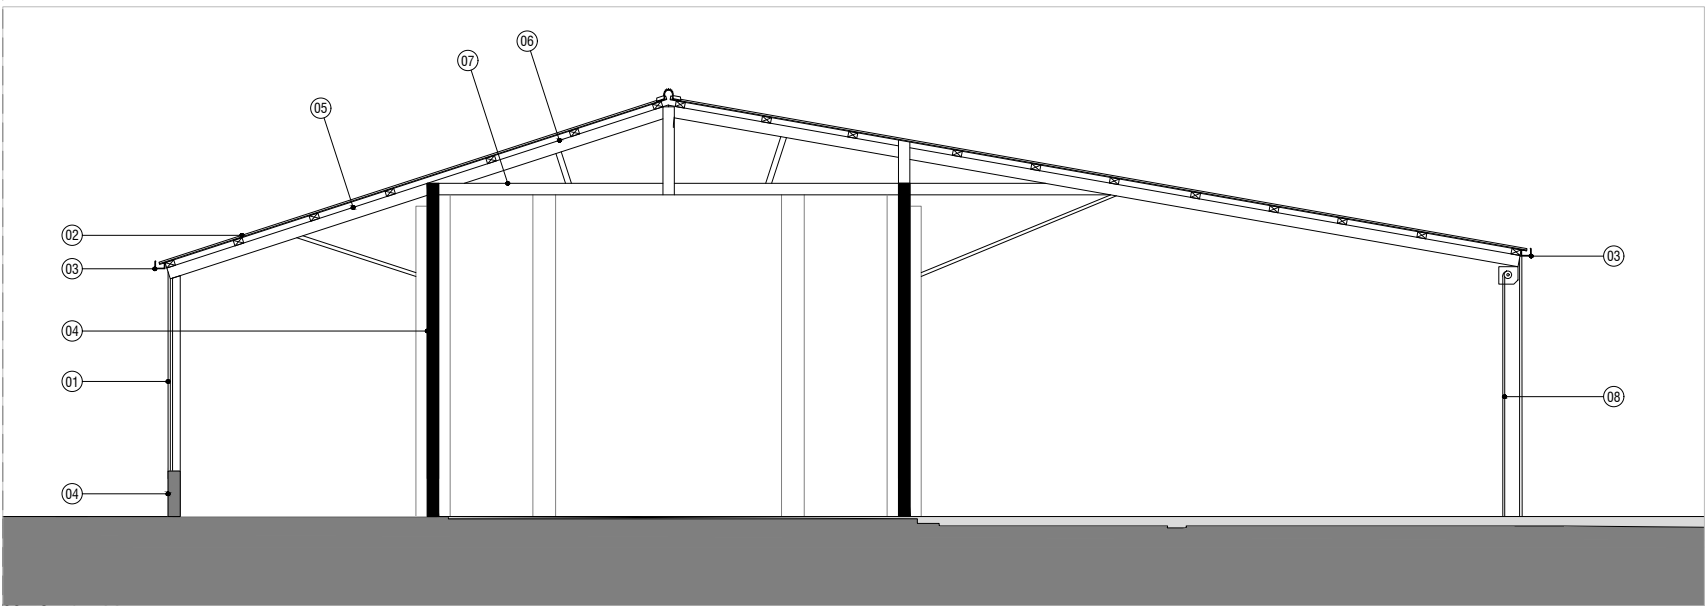

03 - Section AA

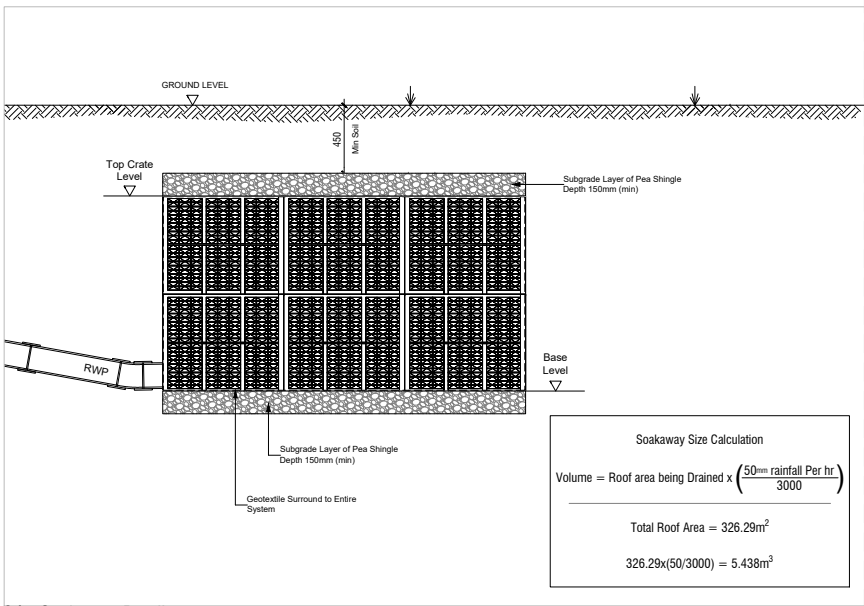

04 - Soakaway Detail

 

General Notes:

- Do not scale drawings other than for planning purposes and refer only to figured dimensions.
- Contractor is to raise any concerns of discrepancies in this drawing and that of what is noted on site to the architect before building works commence.
- In the circumstance that the drawing relates to an existing building or setting, the contractor is to confirm there is no conflict between this drawings dimensions and the actual building/settings dimensions.
- Refer to all other project consultants and specialists relevant drawings and specifications.
- It is the contractor responsibility to ensure all site dimensions, levels and setting out is in line with the architects drawings.
- Refer to the Structural Engineers drawings for full details on structure where necessary

Materials Key

- 01 Corrugated Steel
- 02 Metal Roof Sheets
- 03 Box Gutter
- 04 Non-standard Dense Concrete Blocks
- 05 Steel Angle Section (50mmx50mm)
- 06 Steel Rafters (100mmx75mm)
- 07 Steel Joists (150mmx75mm or 150mmx100mm)
- 08 Roller Shutter Door

A	11.06.25	First Issue
Rev:	Date:	Revision History:

T: 01722 680 419
M: 07810 647 790
W: info@esdon-architecture.com

Project:
25-042
Meadow View - Ford

Designed by:	EE	Name:	EE	Date:	
Drawn By:	EE	Checked:	EE	Approved:	EE

Scale: @A3
1:100

Status:
General Issue

Drawing Title:
Proposed Front & Rear Elevations,
Section AA and Soakaway Detail

Drawing No:
10-200

Rev:
A