



PROPOSED NORTH WEST ELEVATION

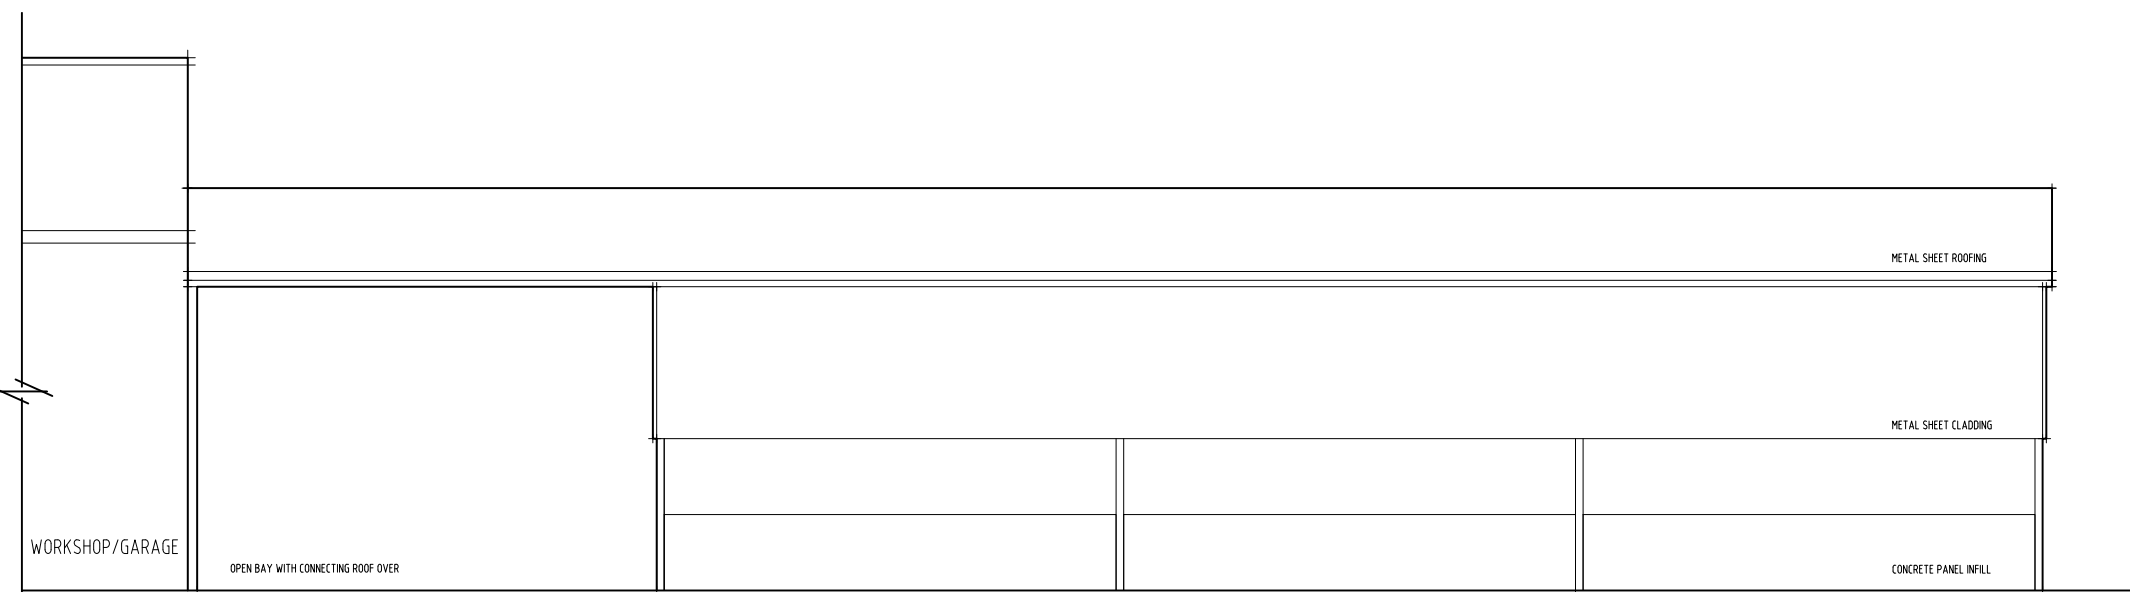


PROPOSED SOUTH EAST ELEVATION

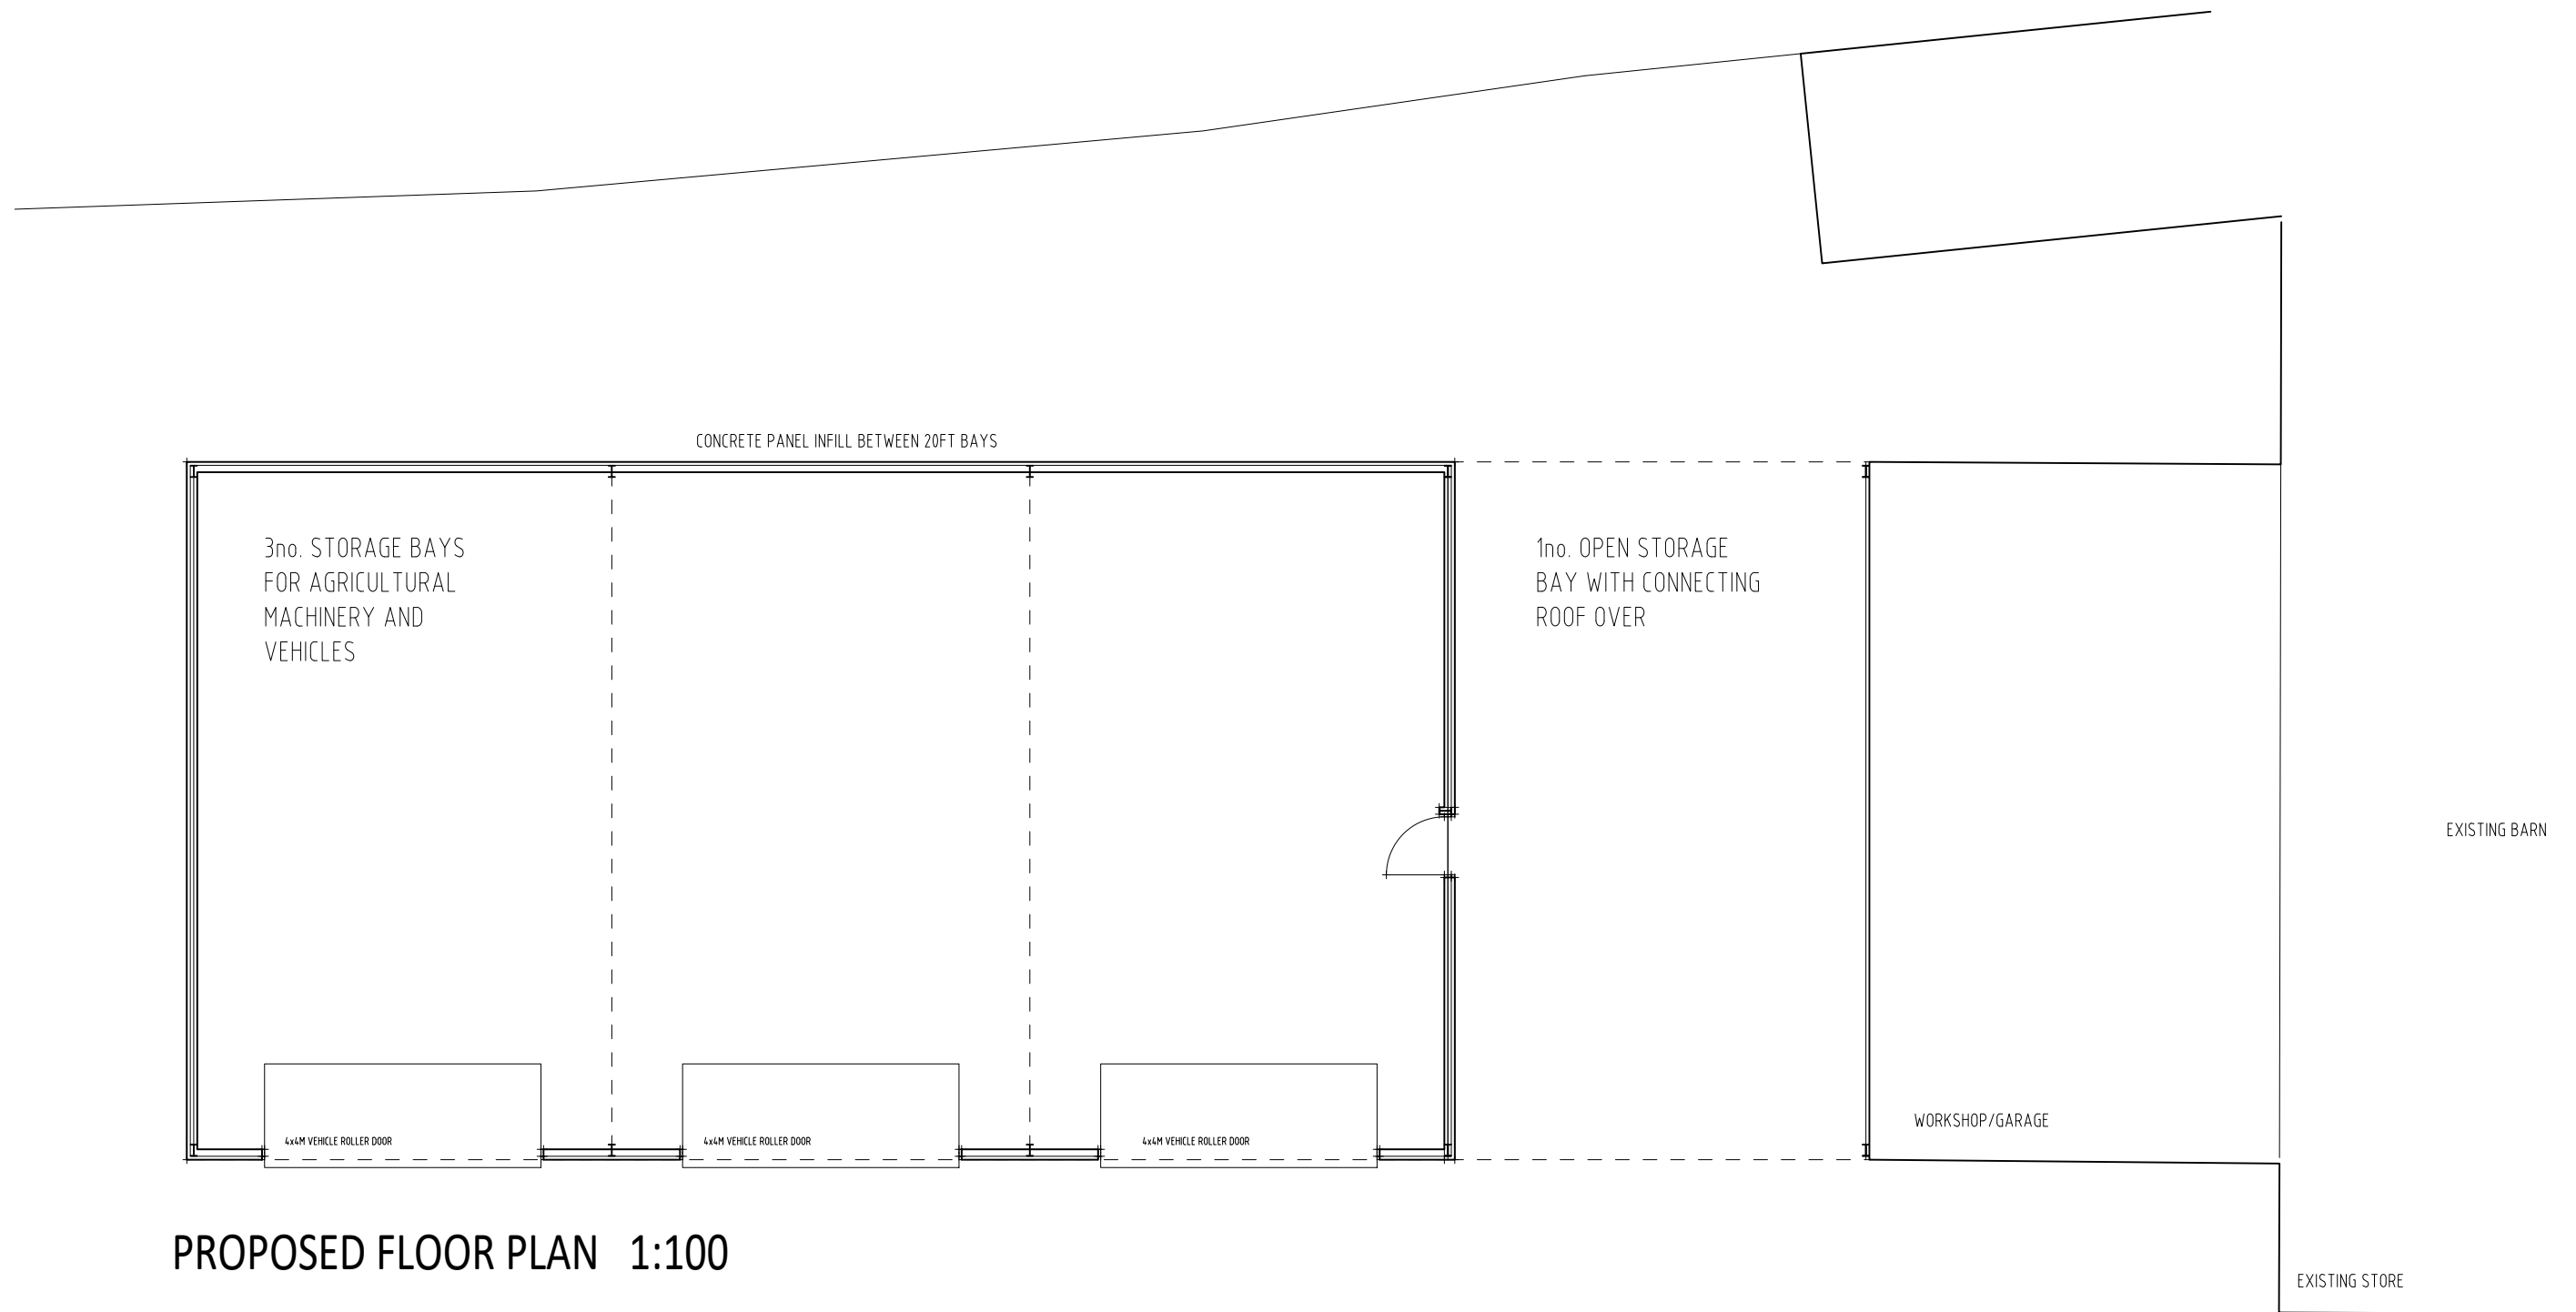


PROPOSED FLOOR PLAN 1:100

PROPOSED PLANS & ELEVATIONS 1:100

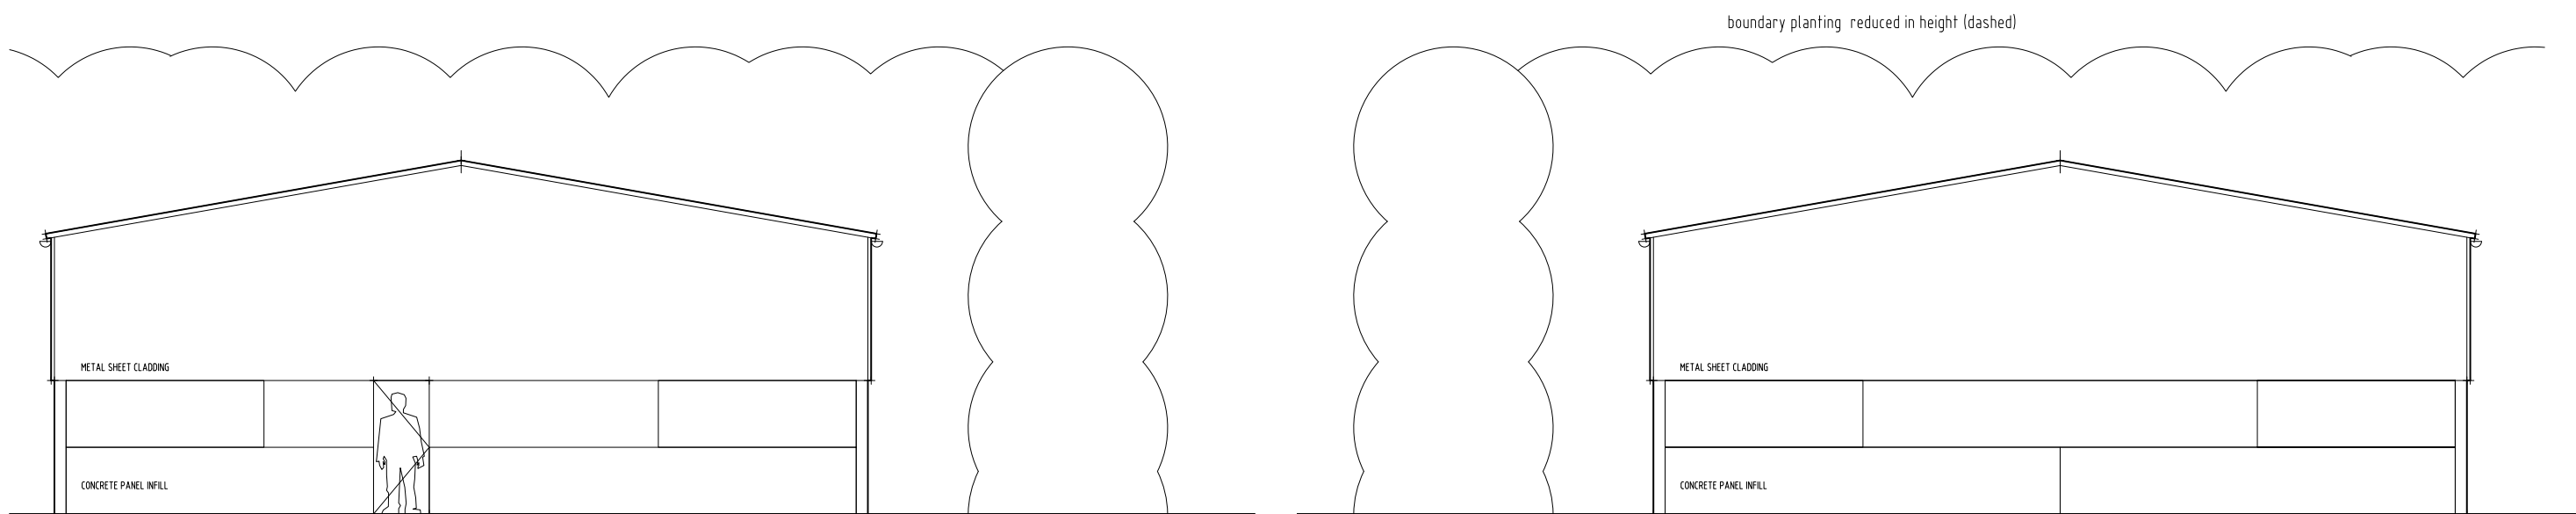


PROPOSED NORTH EAST ELEVATION

PROPOSED SOUTH WEST ELEVATION

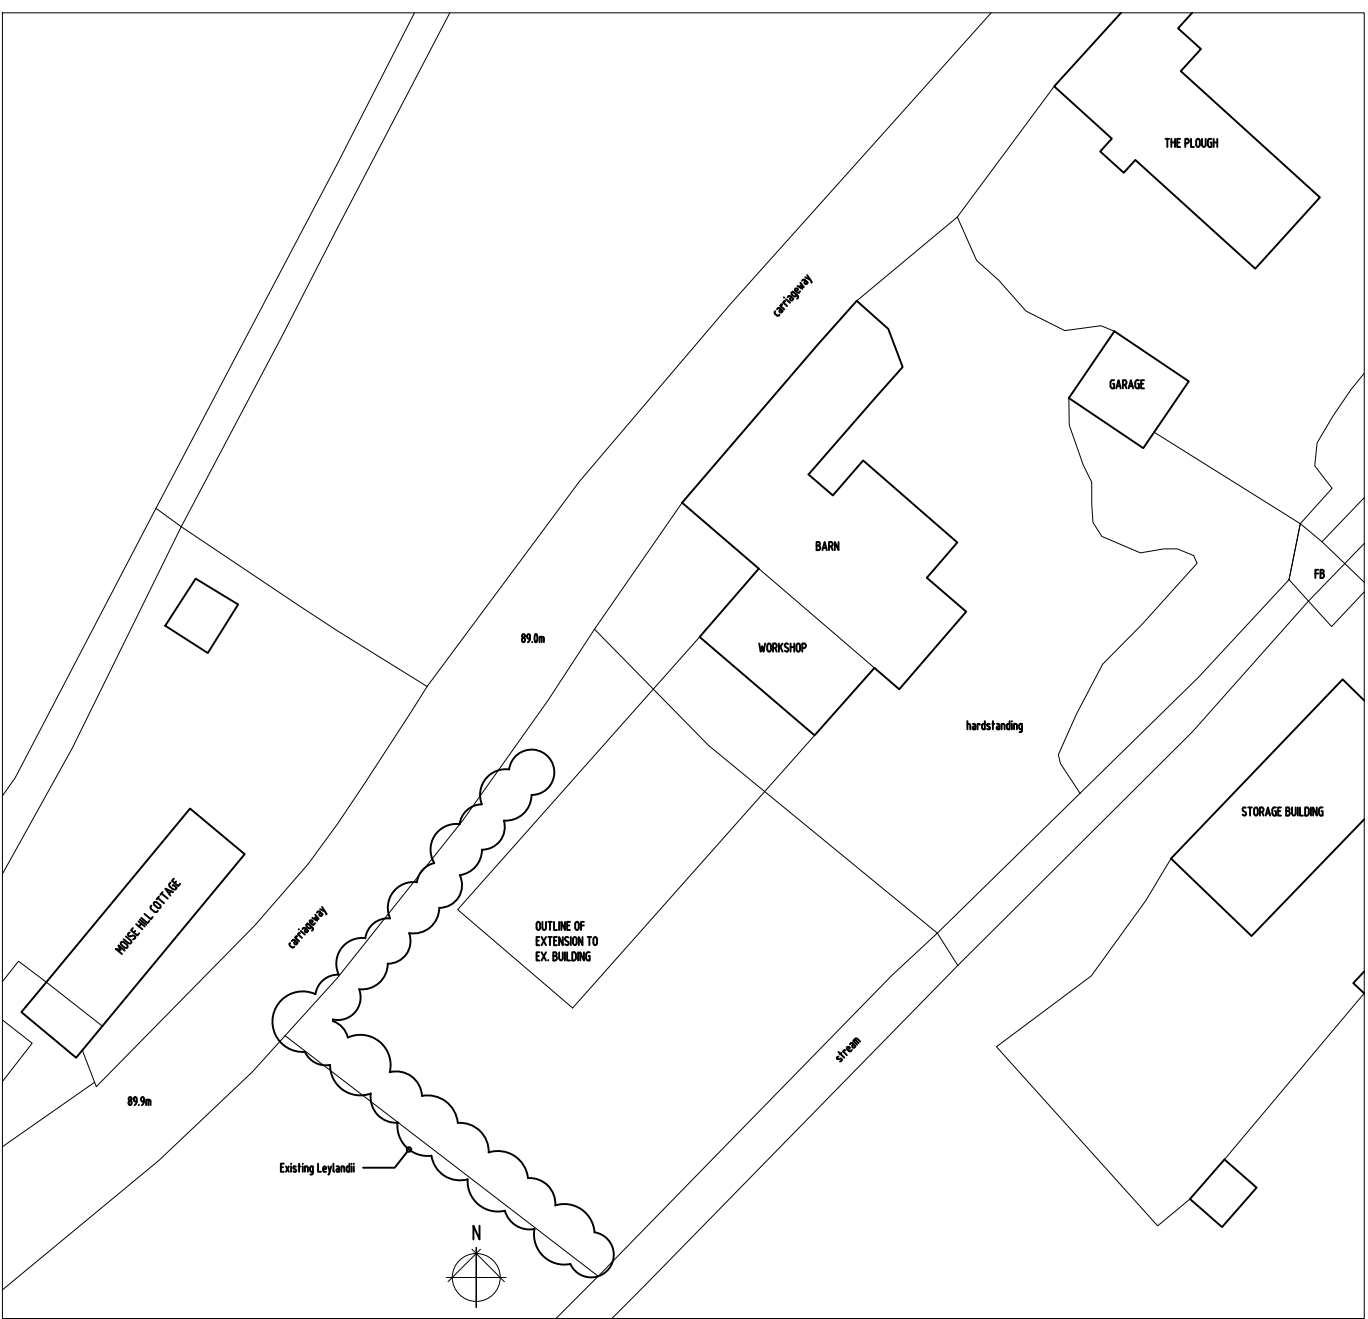


EXISTING BLOCK PLAN

BLOCK PLANS 1:500

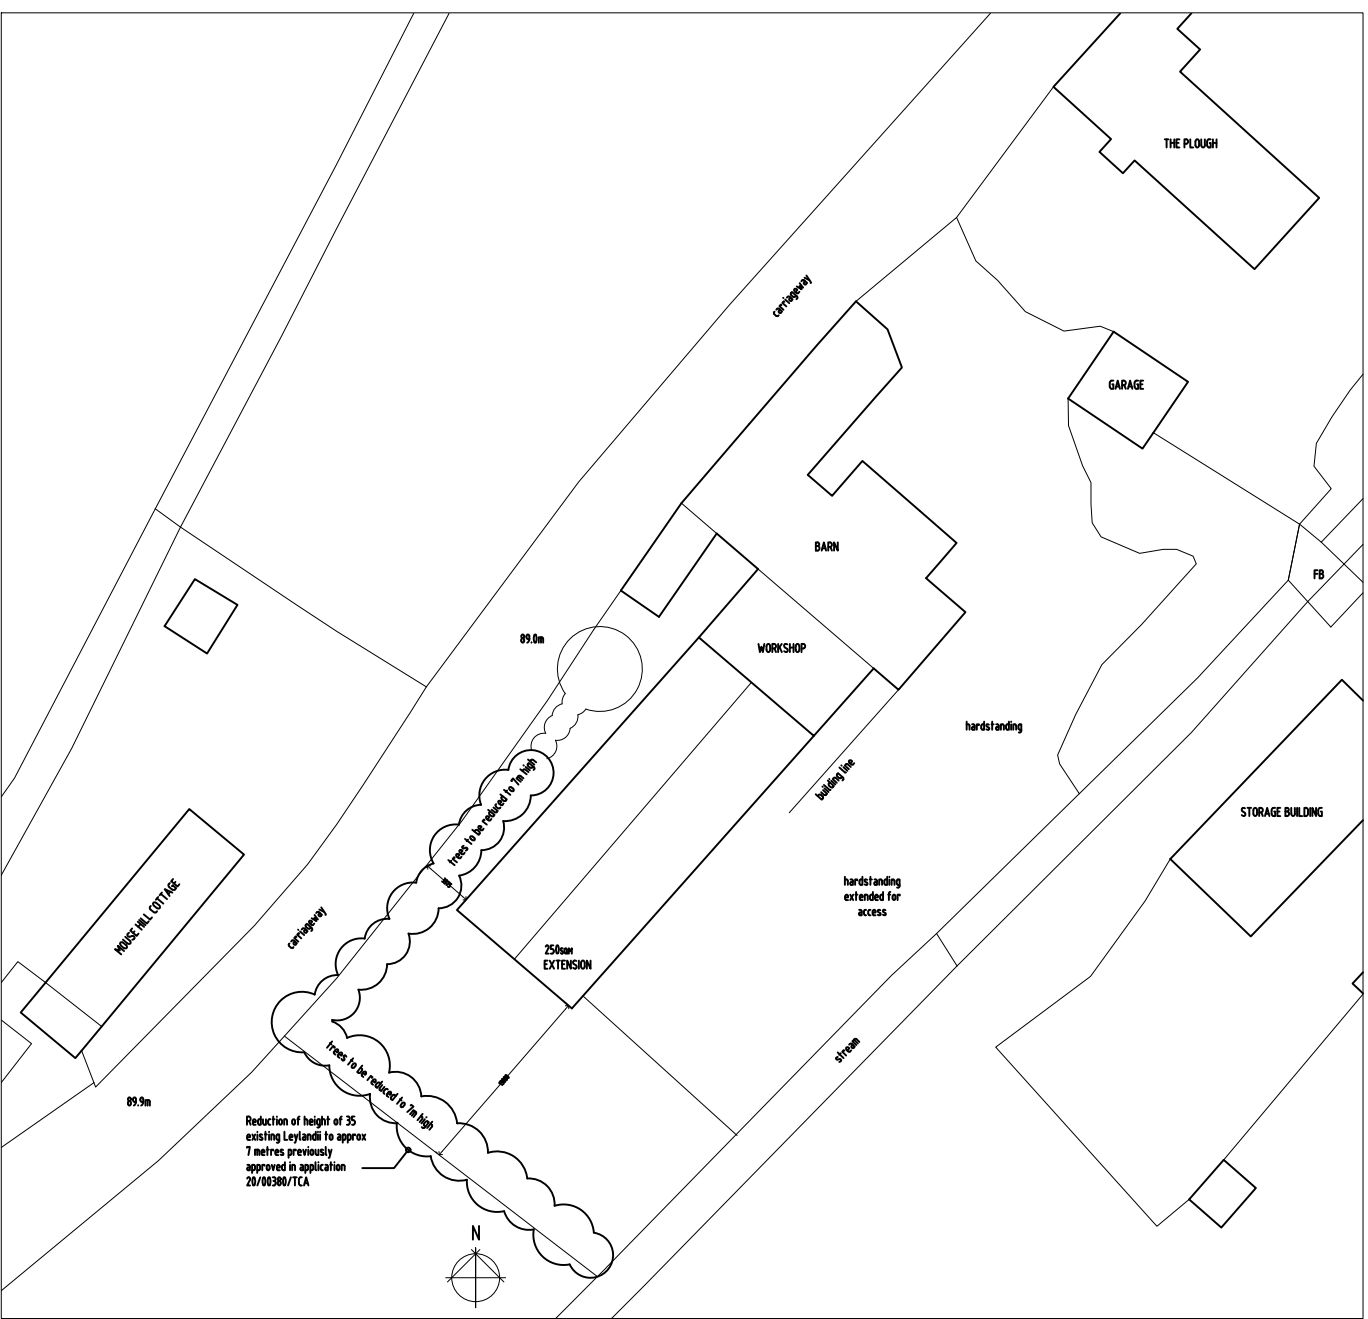

PROPOSED BLOCK PLAN

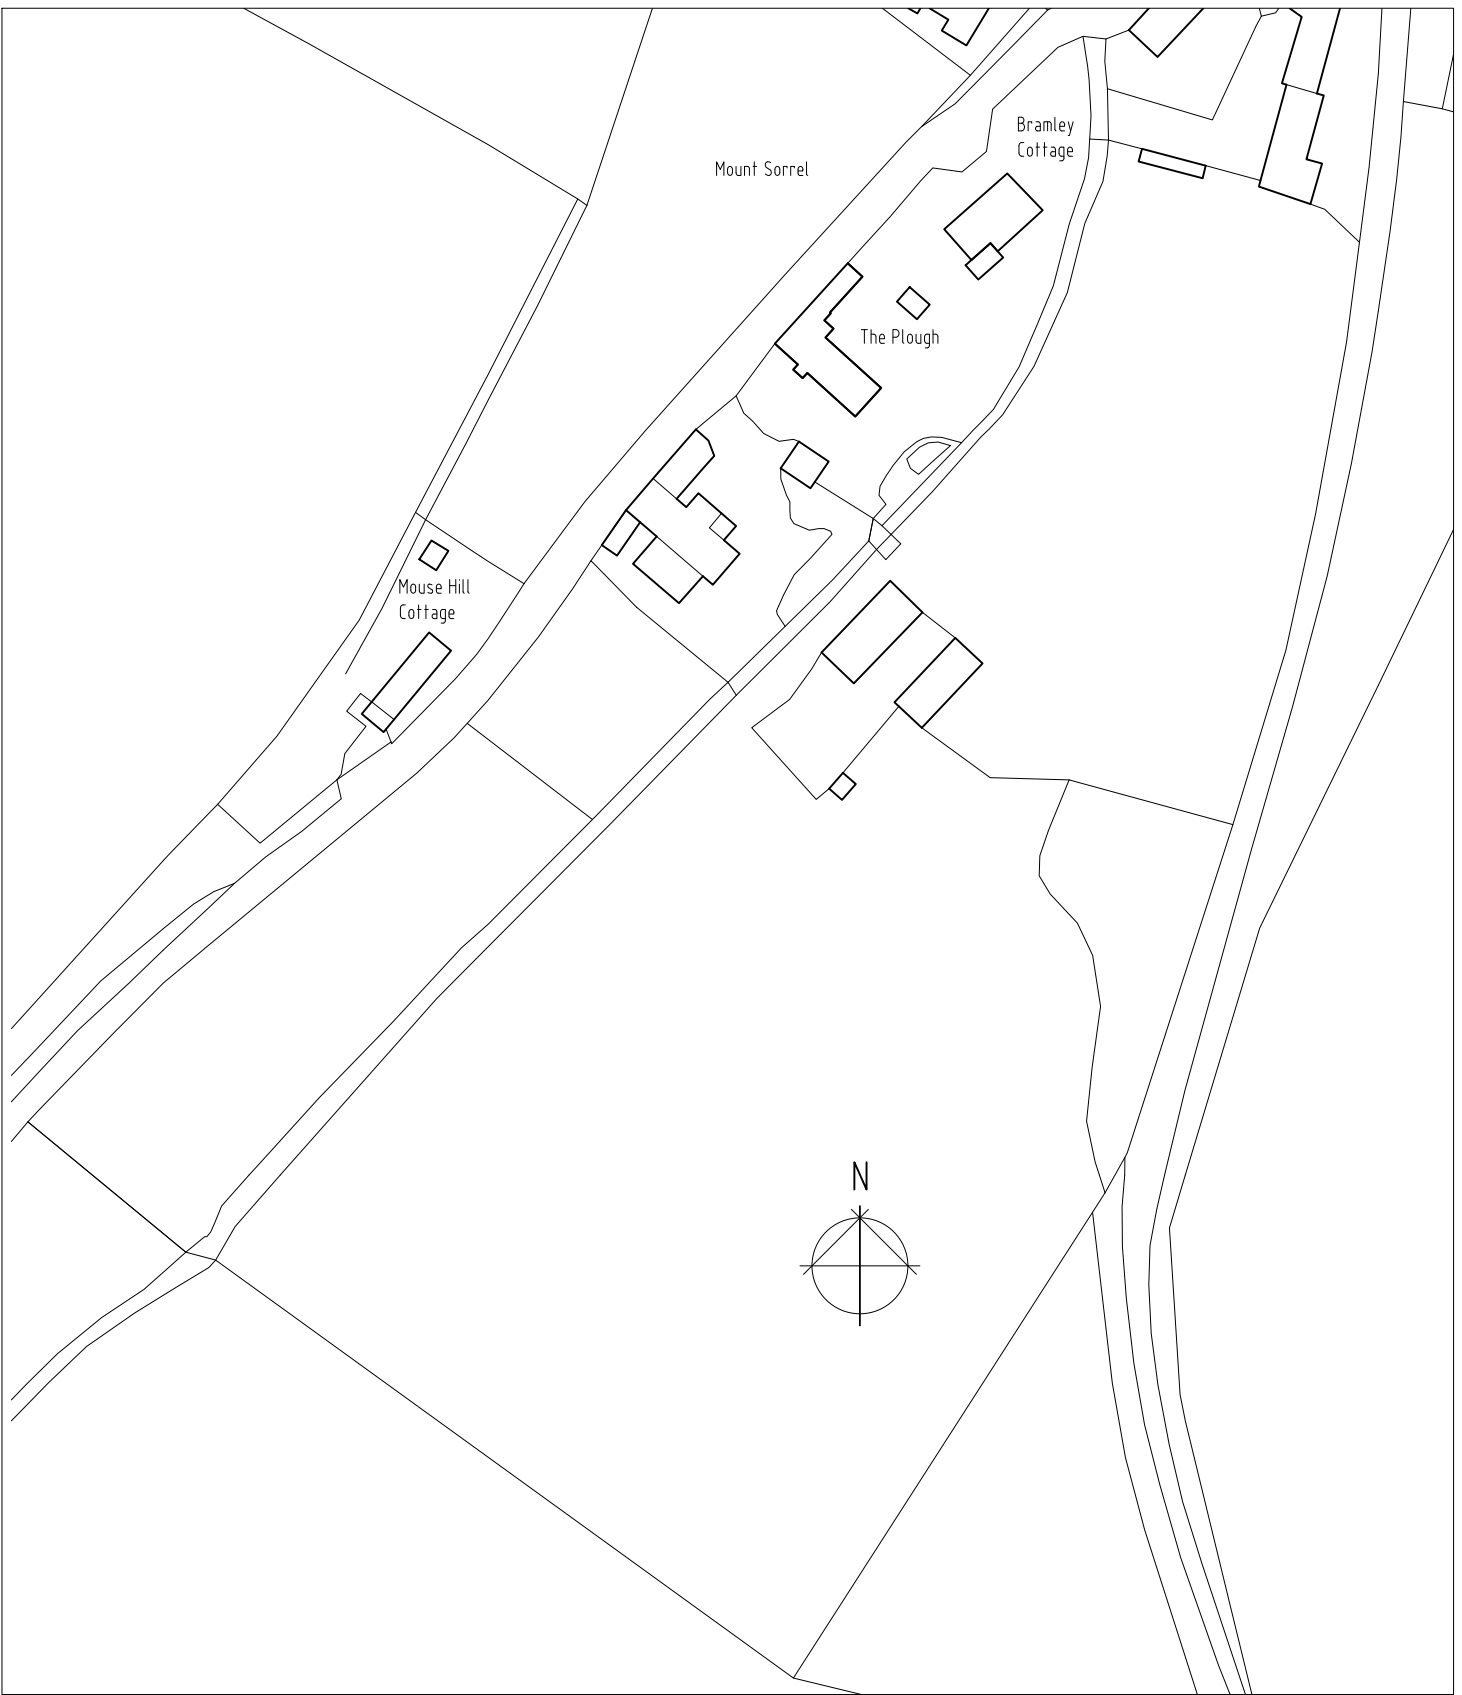

LOCATION PLAN 1:1250

OPTION 2

SPACE design solutions limited

Ivon House - High Road - Broad Chalke
Salisbury - SP5 5EH
Tel. 01722 780915 Mob. 07970 473967
Email. spacedsl@btinternet.com

Client: MR B EMM

Job Title: LAND TO SOUTH OF THE
PLOUGH MOUNT SORREL,
BROAD CHALKE

Drawing Title: Proposed Floor, Roof
Plans and Elevations

Scale: 1:100 / 500 / 1250 @ A1

Date: AUG 24

Drawn by: DAJ

Dwg. No.

525-200

Rev.