



Calne Bowls Club SN11 8RJ
Clubhouse improvement
Existing Rear Elevation Drawings
16/7/2026
DWG No. CBC3
A3 Scale 1:100

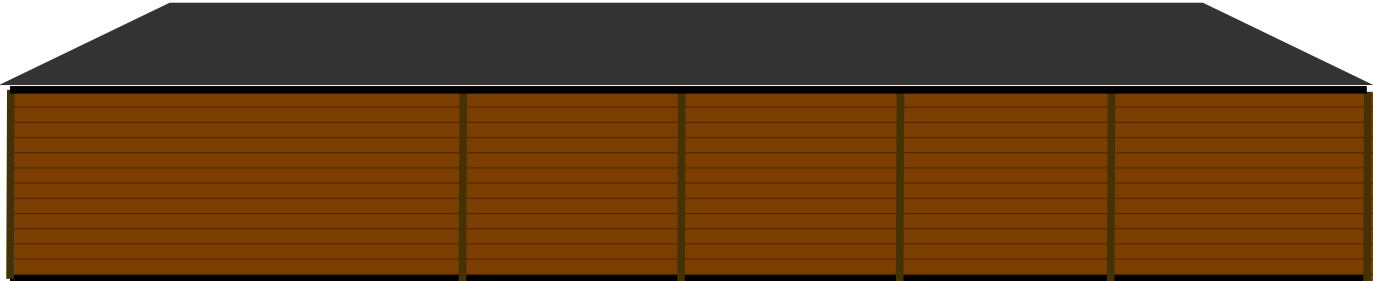

South East (Car park) Elevation

 