




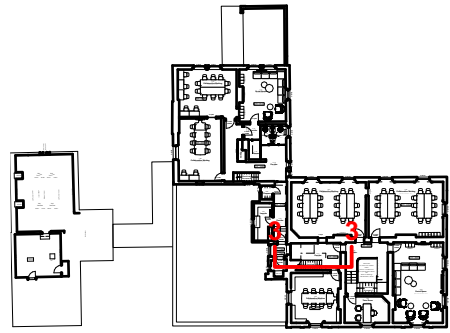


Key Plan
NTS

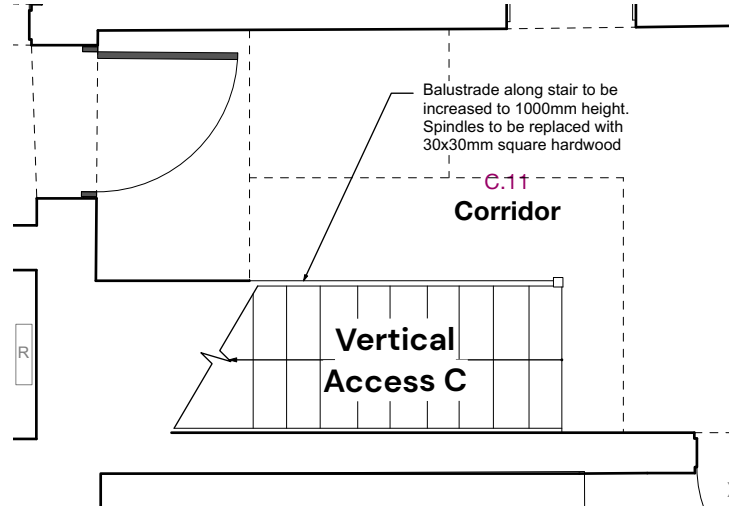


EXISTING FIRST FLOOR PLAN 3-3

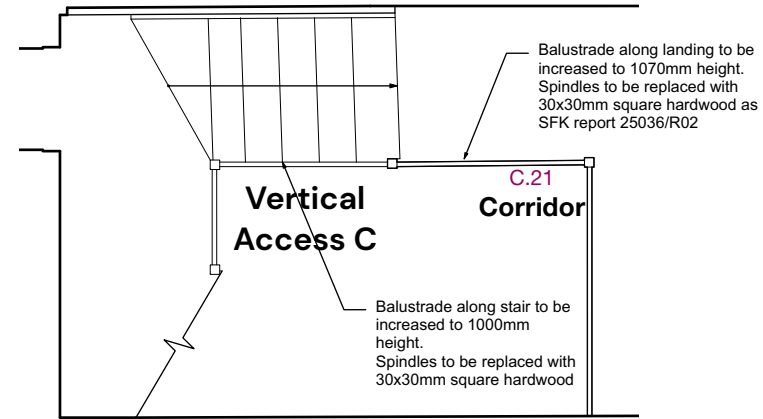

PROPOSED SECOND FLOOR PLAN 3-3

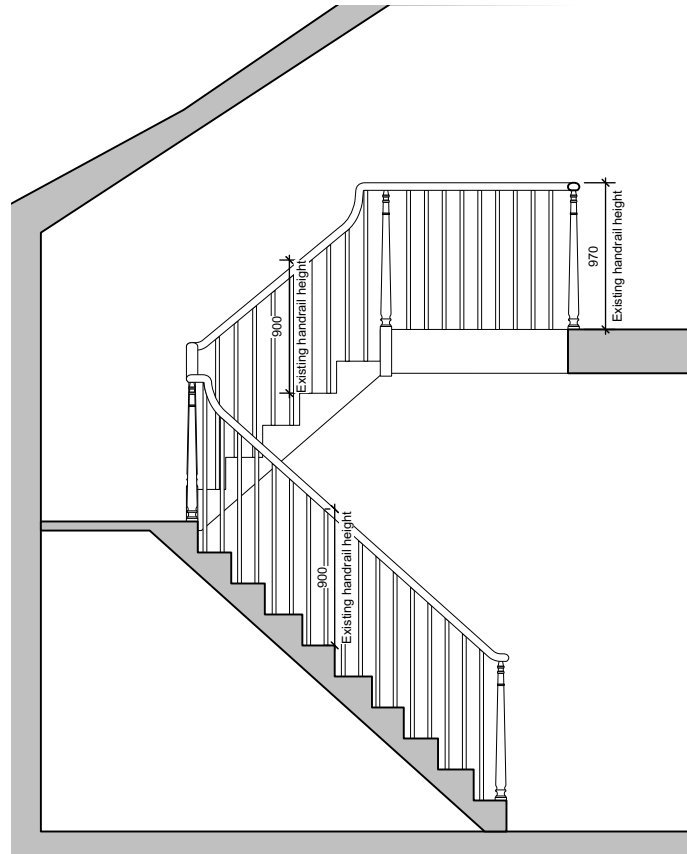

EXISTING STAIR SECTION 3-3

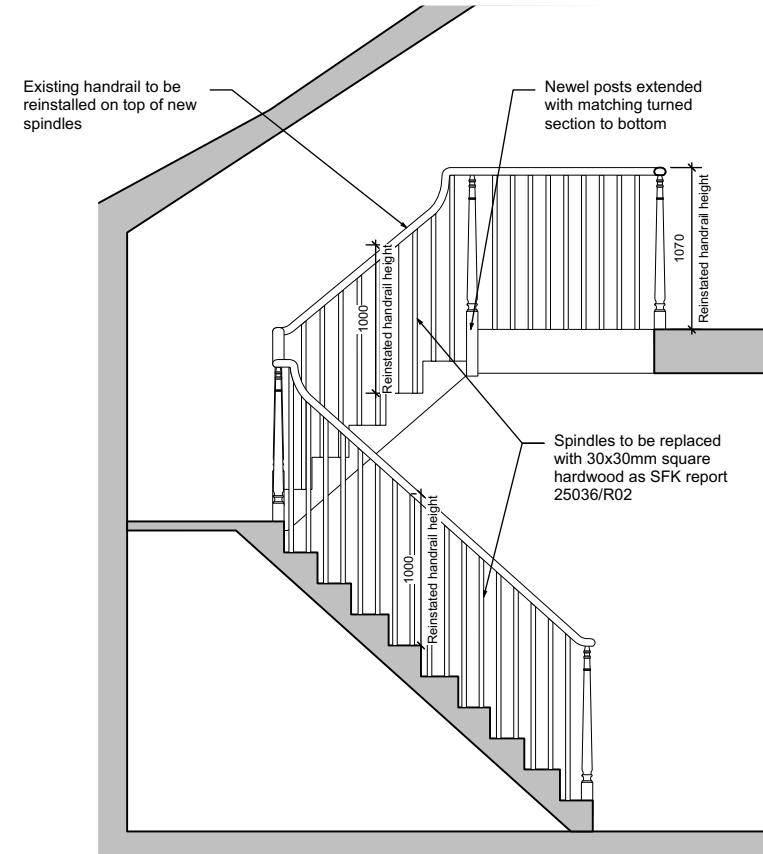

PROPOSED STAIR SECTION 3-3



Scale 1:50 @ A3



Glentworth Court, Lime Kiln Close,
Stoke Gifford, Bristol, BS34 8SR

+44 (0)117 931 2062
www.kendallkingscott.co.uk

Do not scale this drawing

Project
Masters Lodge Conversion

Client
Marlborough College

Date
May 2026

Purpose/Status
PLANNING

Scale
1:50

Drawn
JY

Checked
BM

Paper Size
ISO A3

Filename
241108 Masters Lodge_Sections.vwx

PO1 22/05/2026 JY LB Planning Issue
Rev Date By Ap Note

Drawing Title
Existing and Proposed Stairs Section 3-3

Project Number/Drawing Number
241108-1572

Check all dimensions and levels on site

Revision
PO1

© Copyright

Only to be used on the site for which designed. The electronic transmission of designs/information contained in this drawing is carried out entirely at the User's risk and Kendall Kingscott Ltd. will have no liability for any errors or inaccuracies arising therefrom. The production of amended or updated information from the said designs/information by the User is entirely the responsibility of the User and Kendall Kingscott Ltd. shall have no responsibility in respect thereof whatsoever.