



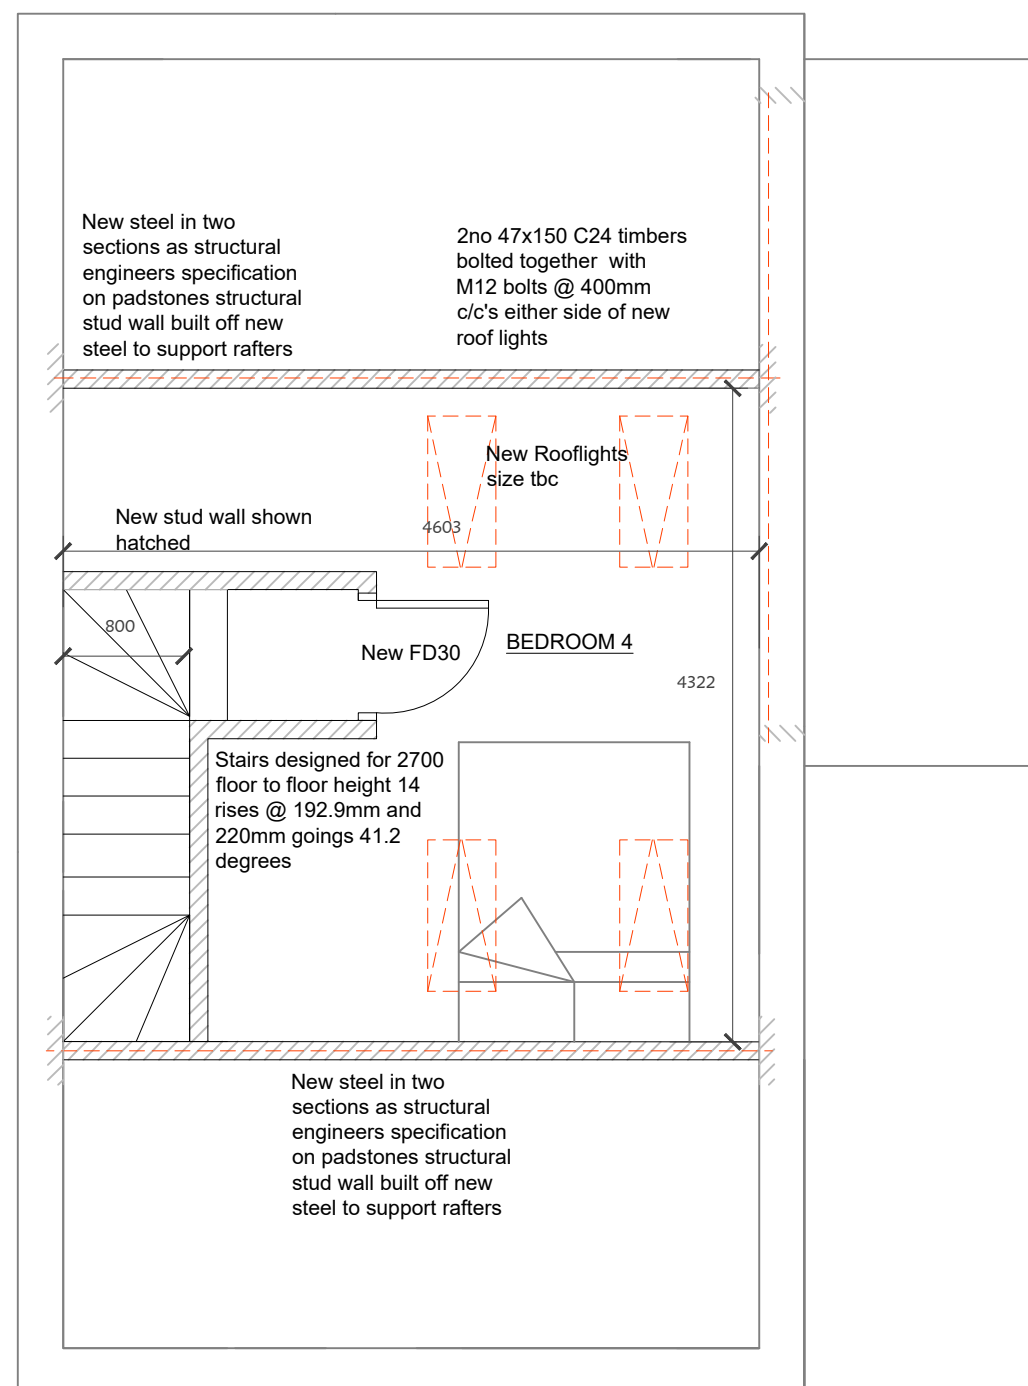

PROPOSED SECOND FLOOR

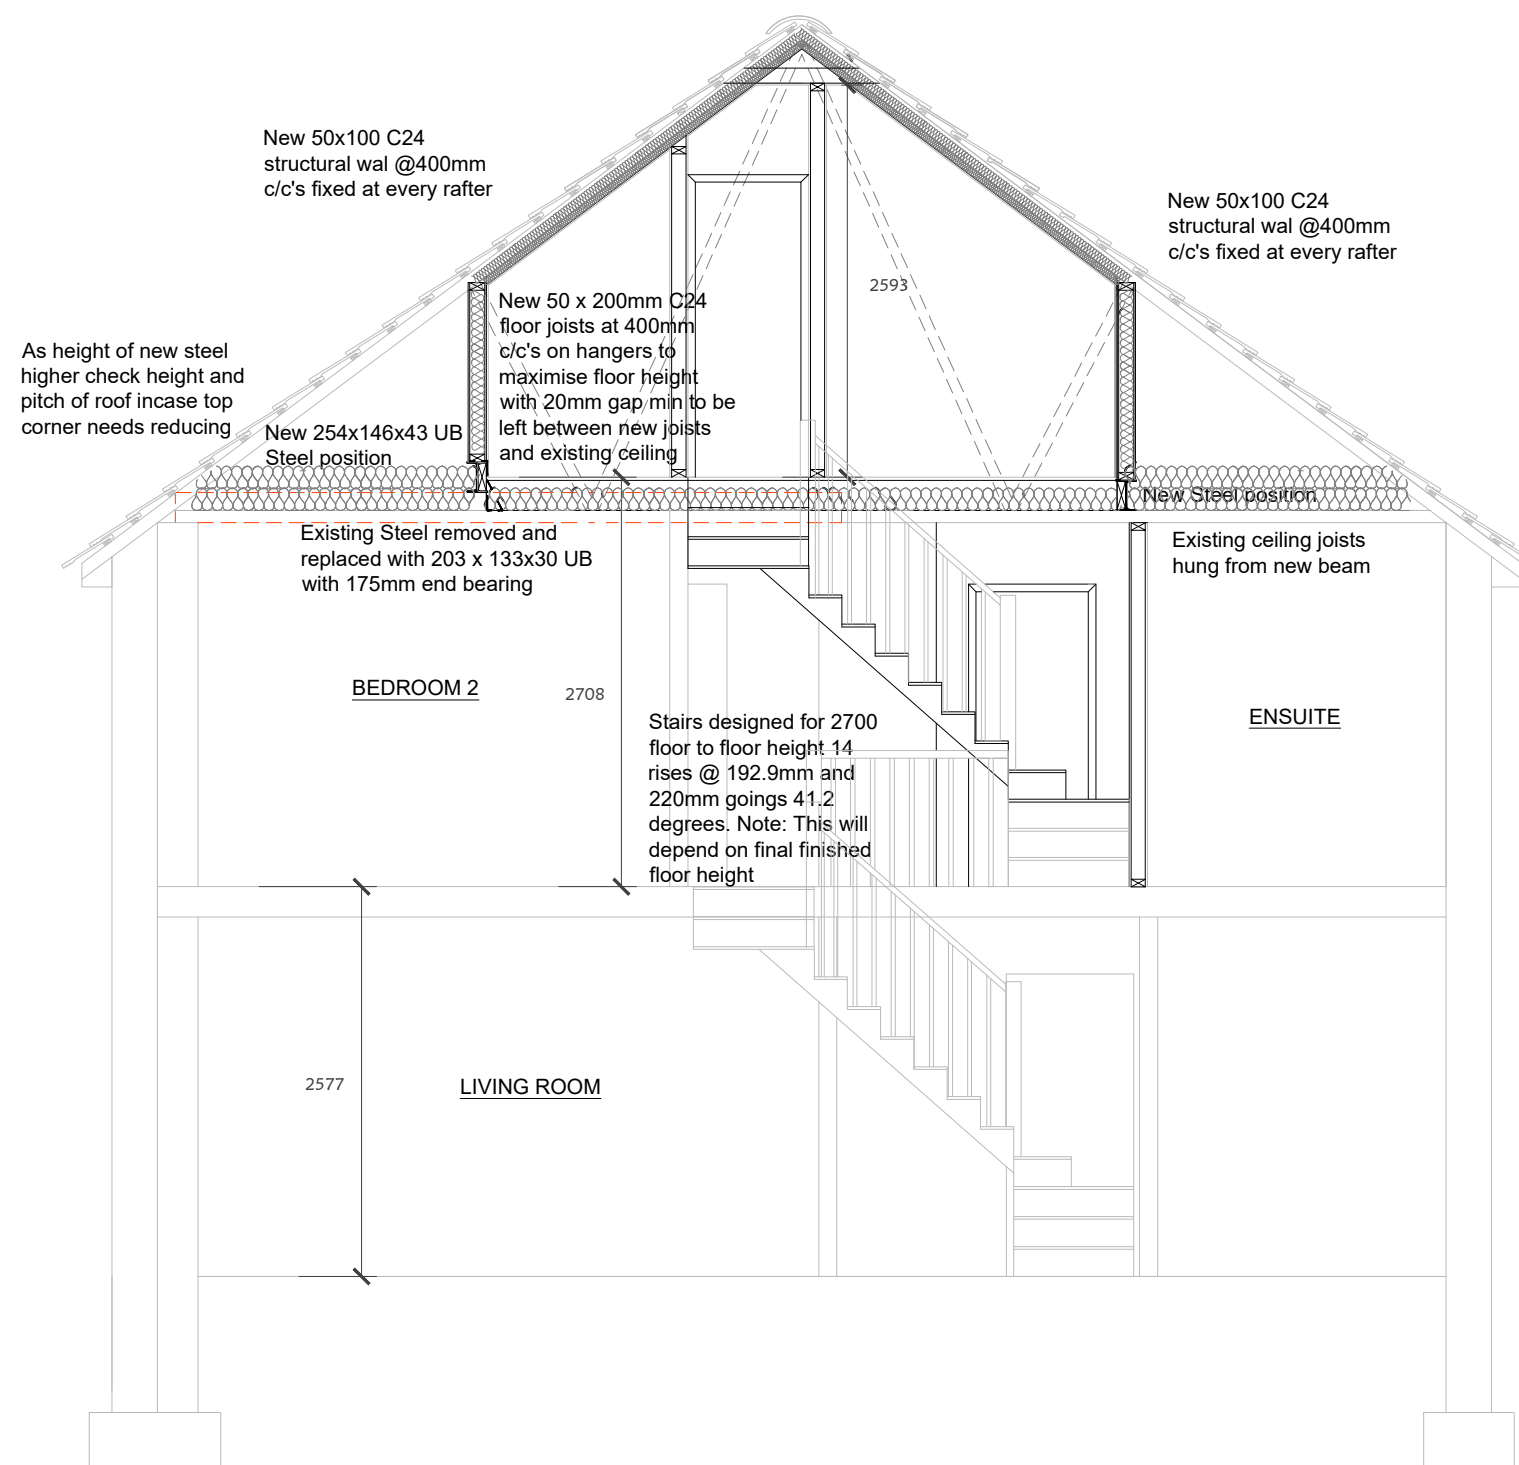

BUILDING REGULATIONS

Client: Chris & Kate
 Location: 22 Paradise Meadow Tisbury
 Proposal: Loft Conversion
 Dwg No: 3
 Rev: B
 Scale: 1:50
 Date: June 2026



FLOOR PLANS SCALE 1:50

22 Paradise Meadow, Tisbury, Salisbury, SP3 6DG