


PROPOSED FIRST FLOOR PLAN



Scale 1:100 @ A2


 


LOWER SIXTH ZONE

HUNDRED & REMOVE ZONE

KEY - Zoning

- Social
- Study
- Circulation
- House Staff
- Non net areas
- Sanitary

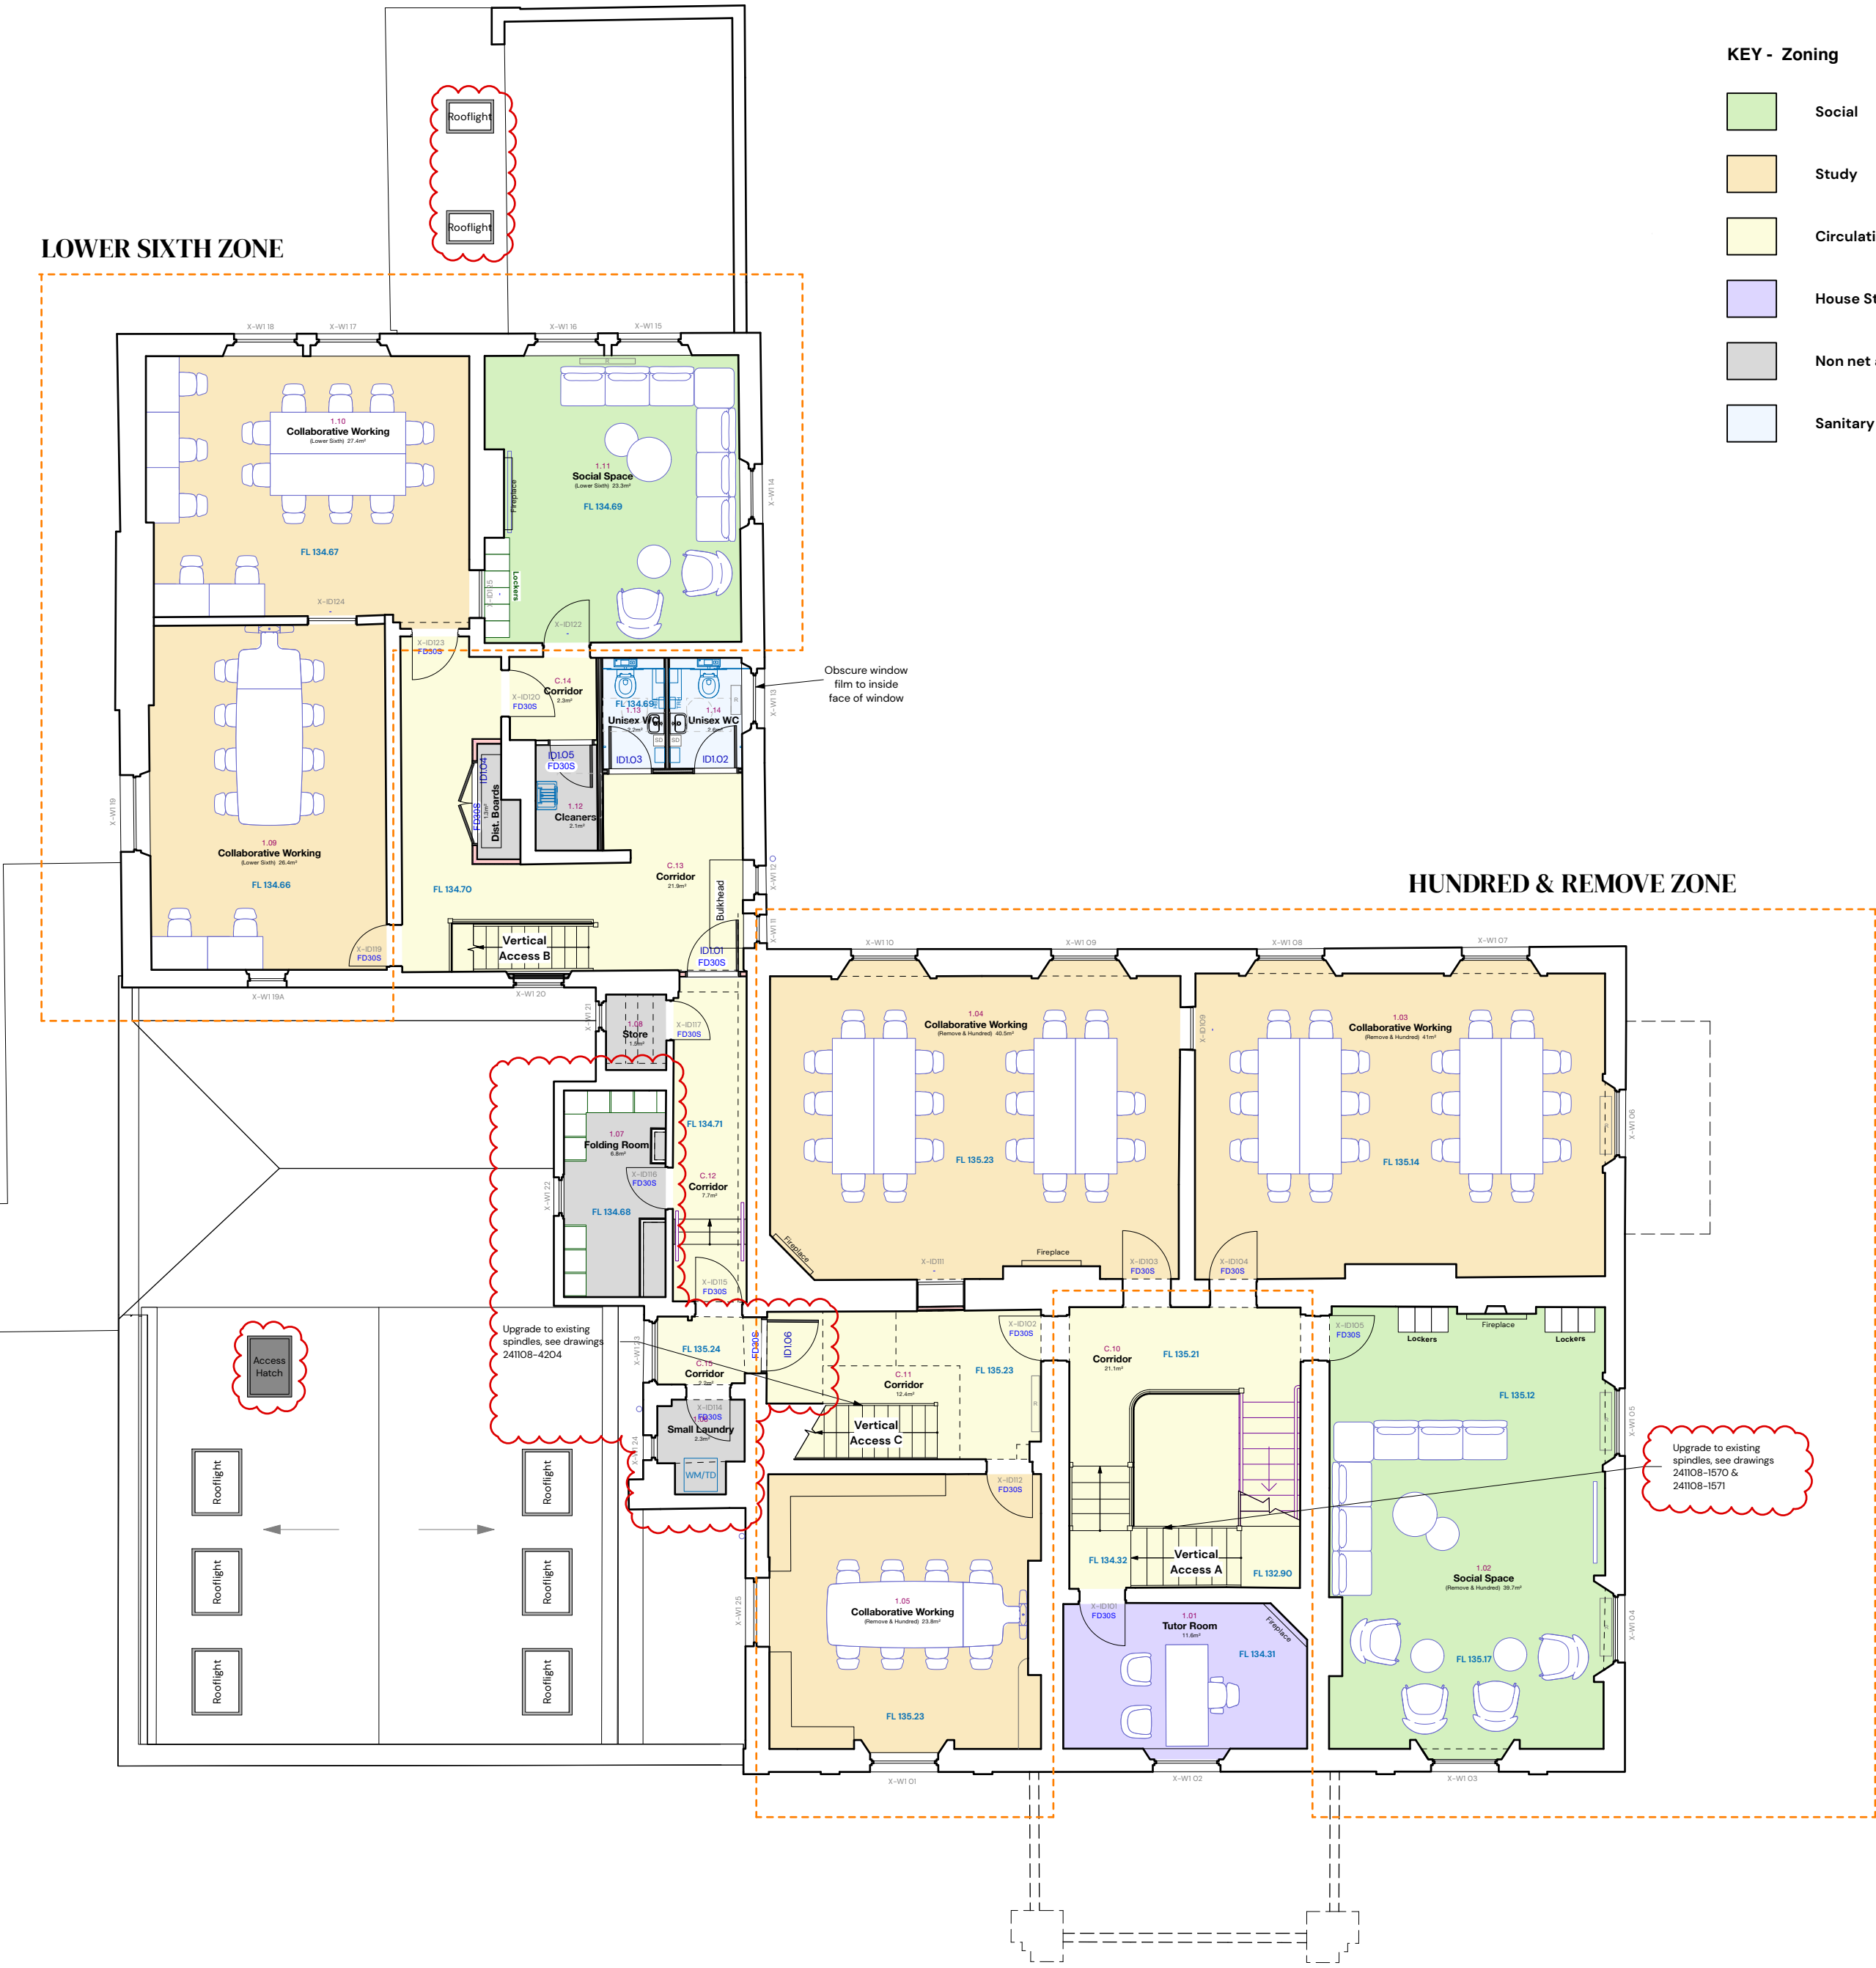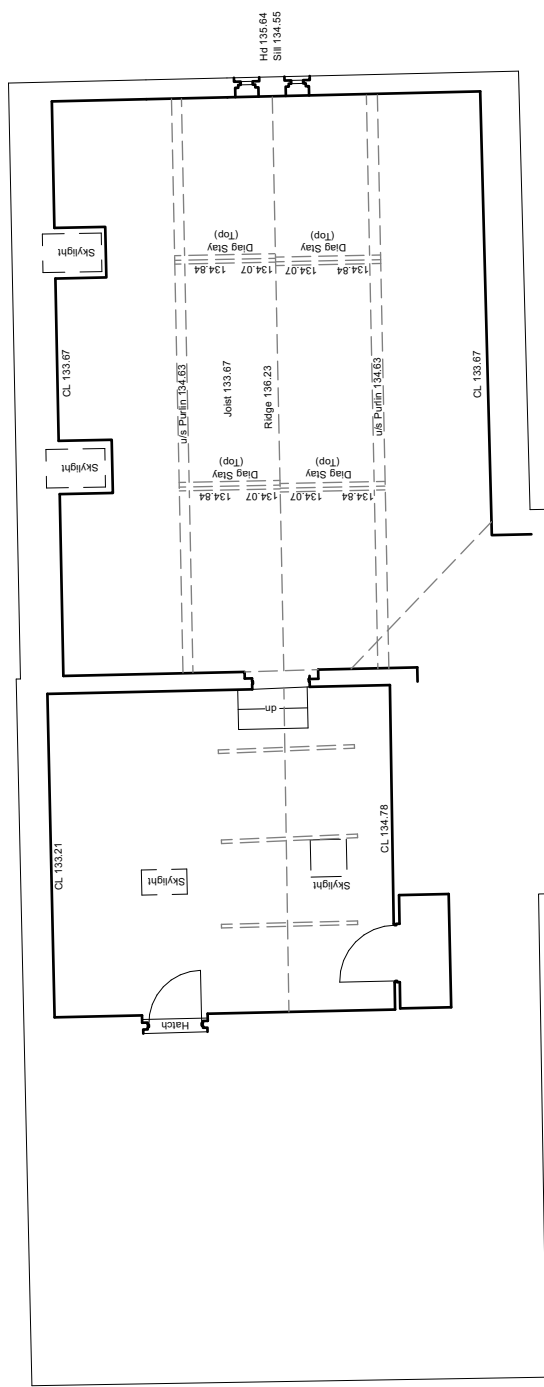

Do not scale this drawing

Kendall Kingscott

Glentworth Court, Lime Kiln Close,
Stoke Gifford, Bristol, BS34 8SR
+44 (0)117 931 2062
www.kendallkingscott.co.uk

Project
Masters Lodge Conversion
Client
Marlborough College

Date
March 2025
Scale
1:100
Filename
241108 Masters Lodge_GA Master Planning EP.vwx

Purpose/Status
PLANNING
Drawn
BM
Checked
GA
Paper Size
ISO A2

P08 29/07/2026 JY LB Planning Update
Rev Date By Ap Note

Drawing Title
Proposed First Floor Plan

Project Number/Drawing Number
241108-1412
Check all dimensions and levels on site

Revision
P08
© Copyright

Only to be used on the site for which designed. The electronic transmission of designs/information contained in this drawing is carried out entirely at the User's risk and Kendall Kingscott Ltd. will have no liability for any errors or inaccuracies arising therefrom. The production of amended or updated information from the said design/information by the User is entirely the responsibility of the User and Kendall Kingscott Ltd. shall have no responsibility in respect thereof whatsoever.